
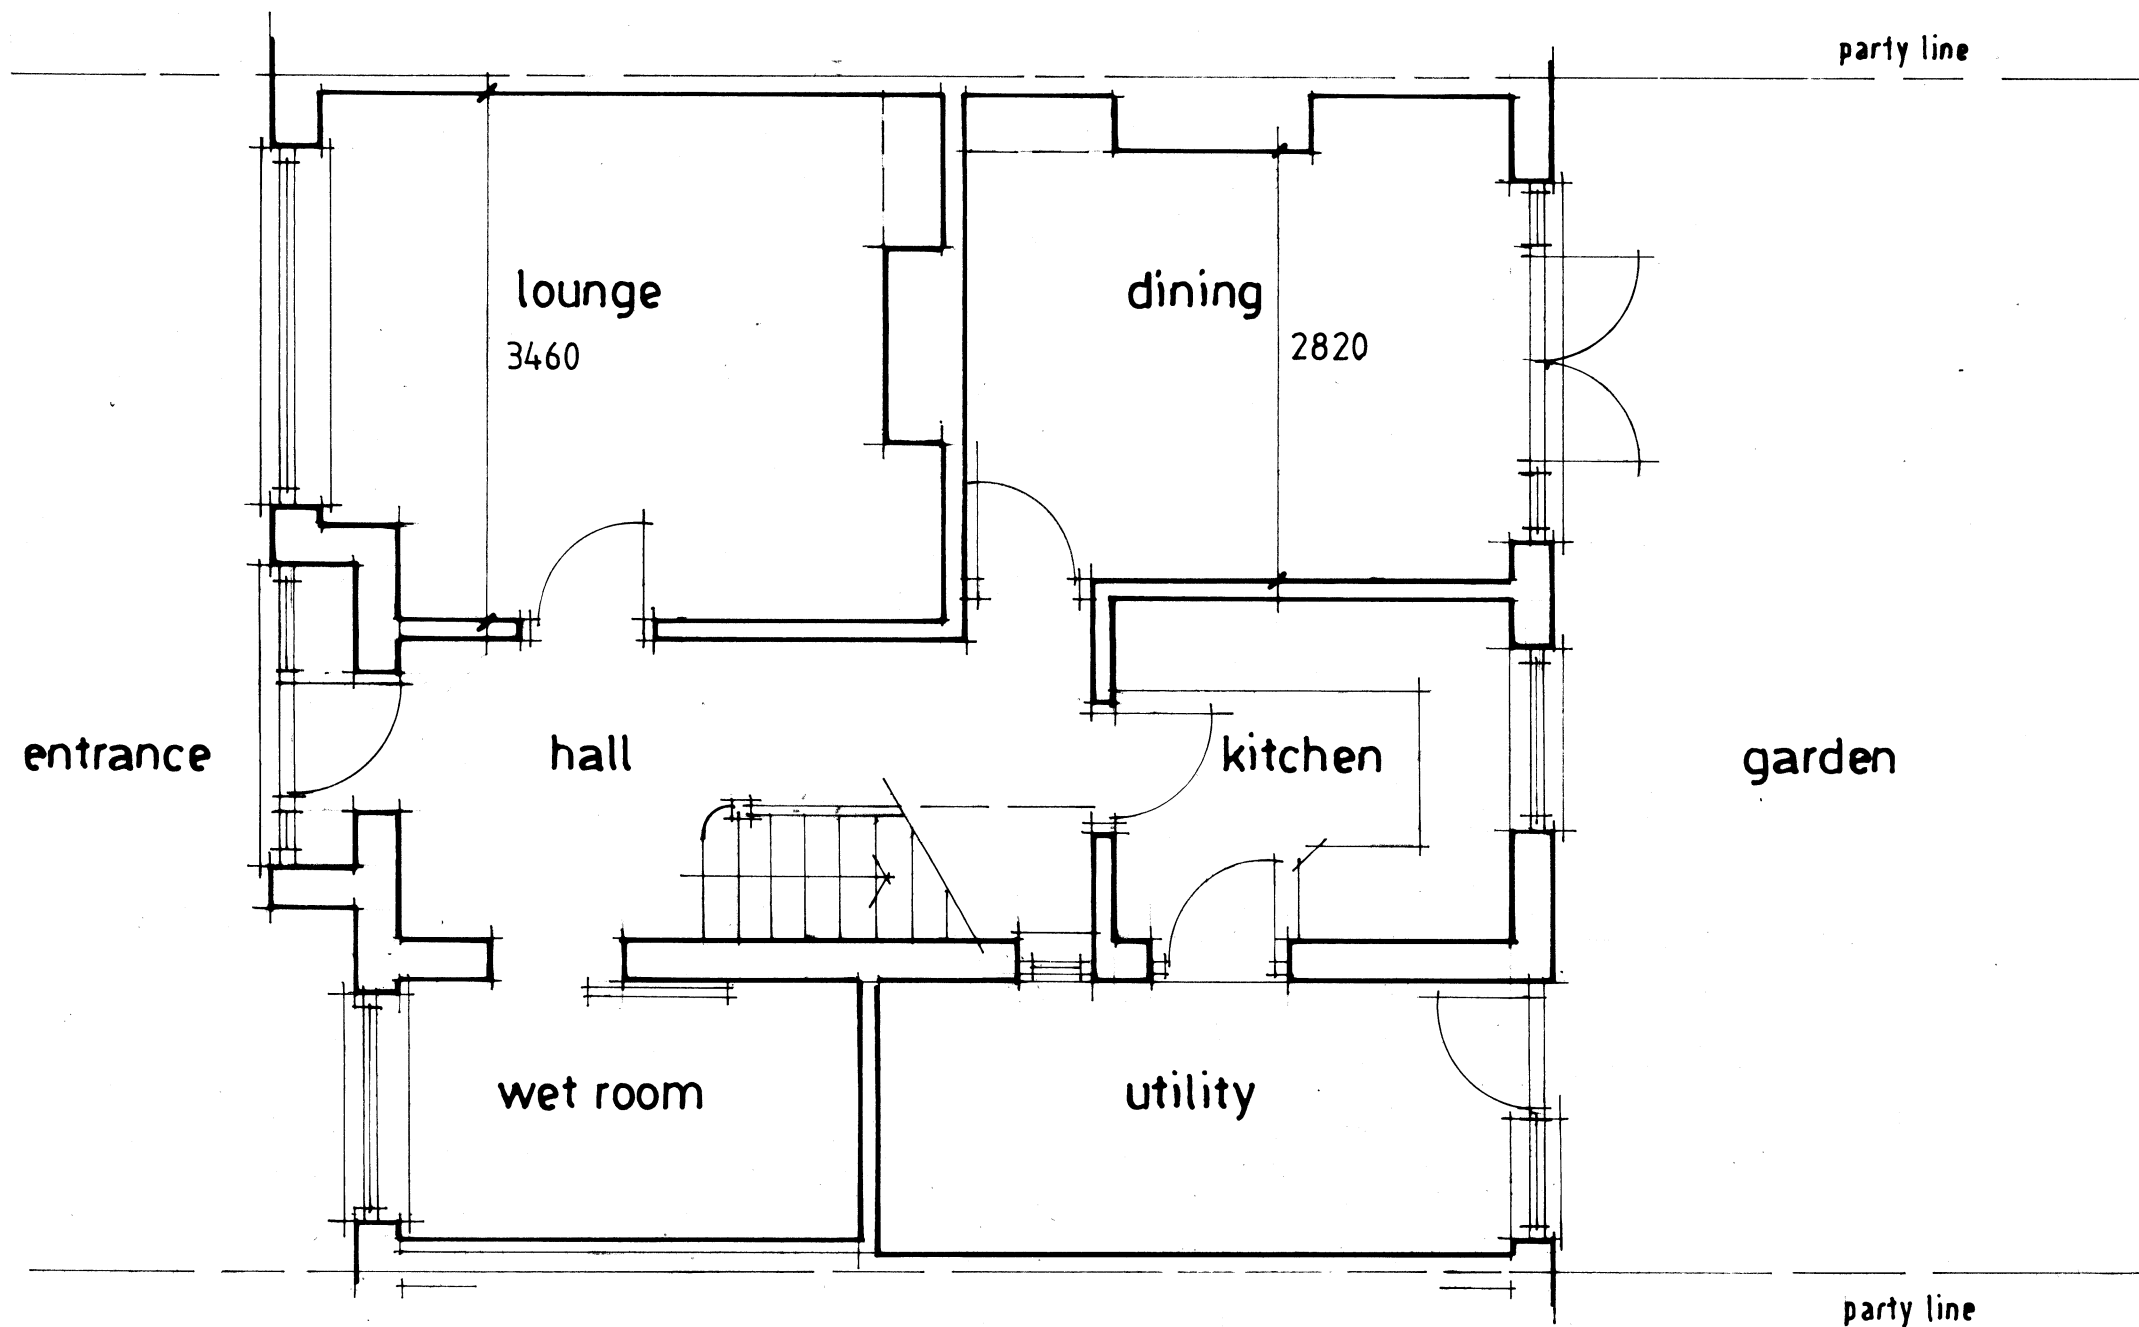


existing ground floor plan
1:50

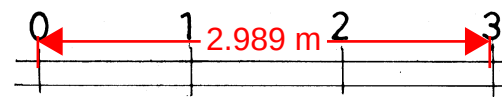

19 Yew Tree Road
Huyton
L36 5UG

date : Nov 2020
drg n° : DS20 / 38 / 01

D. R. SCARISBRICK M.C.I.A.T.
CONSTRUCTION DESIGN SERVICES

101 LIVERPOOL ROAD, SKELMERSDALE,
LANCASHIRE. WN8 8BS.
TEL: 01695 733506 MOB: 07817 693413
Email: drscarisbrick@btinternet.com