


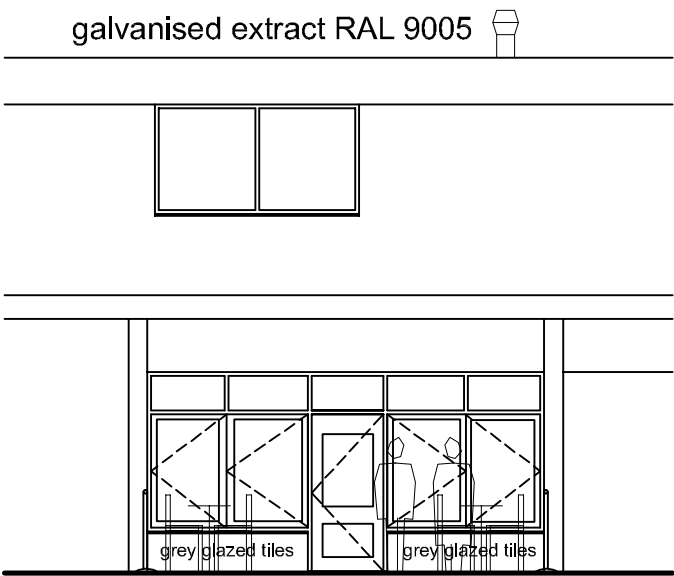


FRONT PROPOSED


RAL 7016 anthracite grey
powder-coated aluminium bifolds
set in RAL 7016 existing timber window frames
RAL 7016 existing wood door reused
RAL 7047 grey glazed dado wall tiles
Lamplas Moonlight

BOLERO FLIP TOP SQUARE TABLE
GK991 600X600X730(H)MM


BOLERO ALUMINIUM AND ASH CHAIRS
(PACK OF 4) U421 730MM STACKABLE
OUTSIDE SEATING CORDON.
ALUMINIUM & CANVAS 1100H

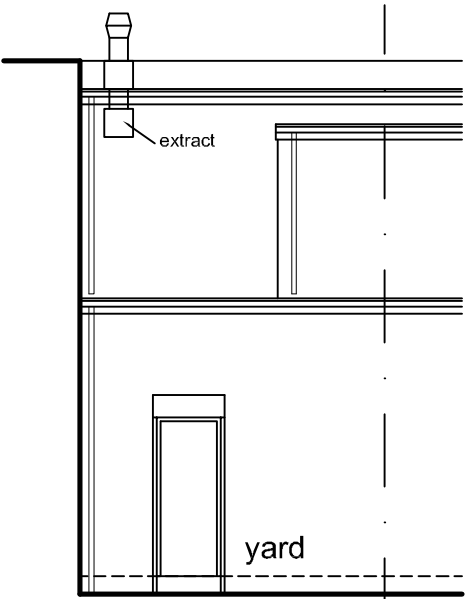


REAR PROPOSED

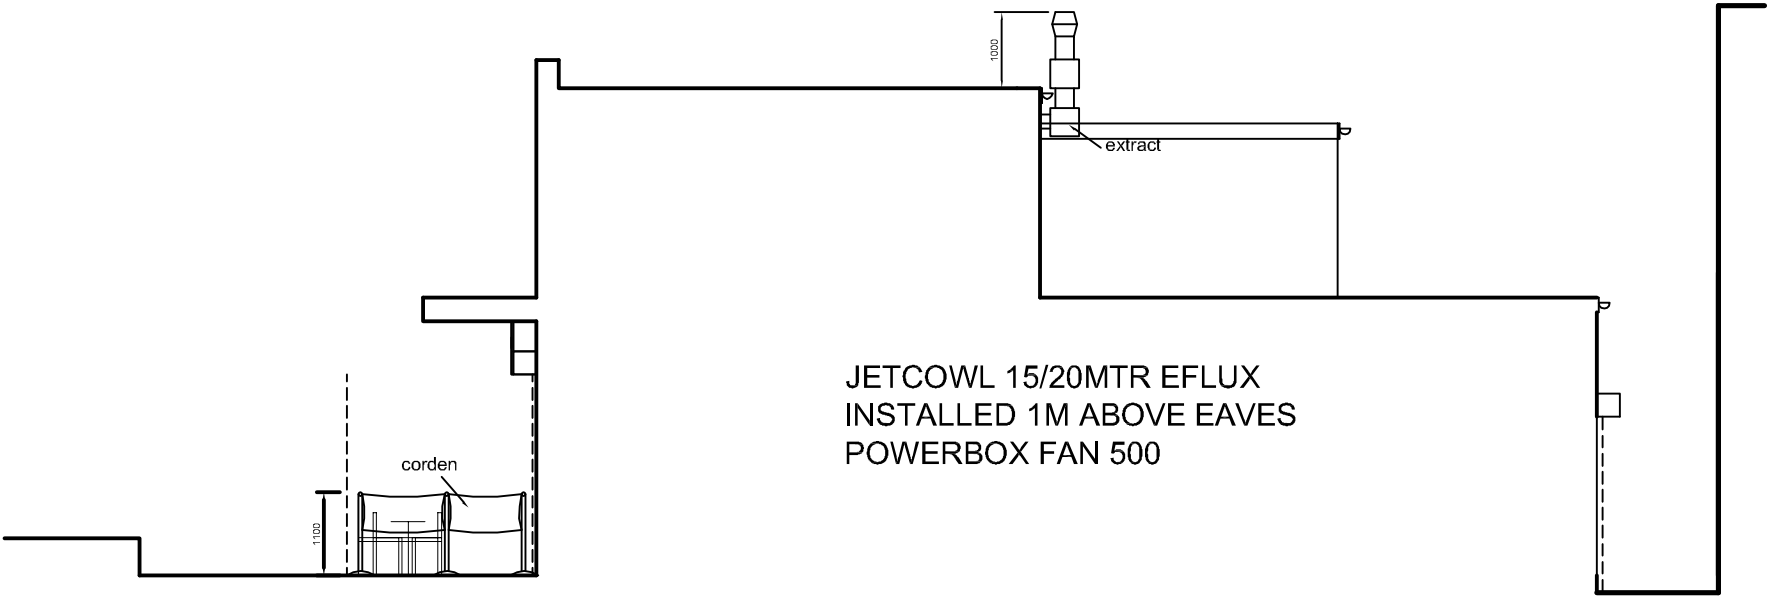

PROPOSED SIDE

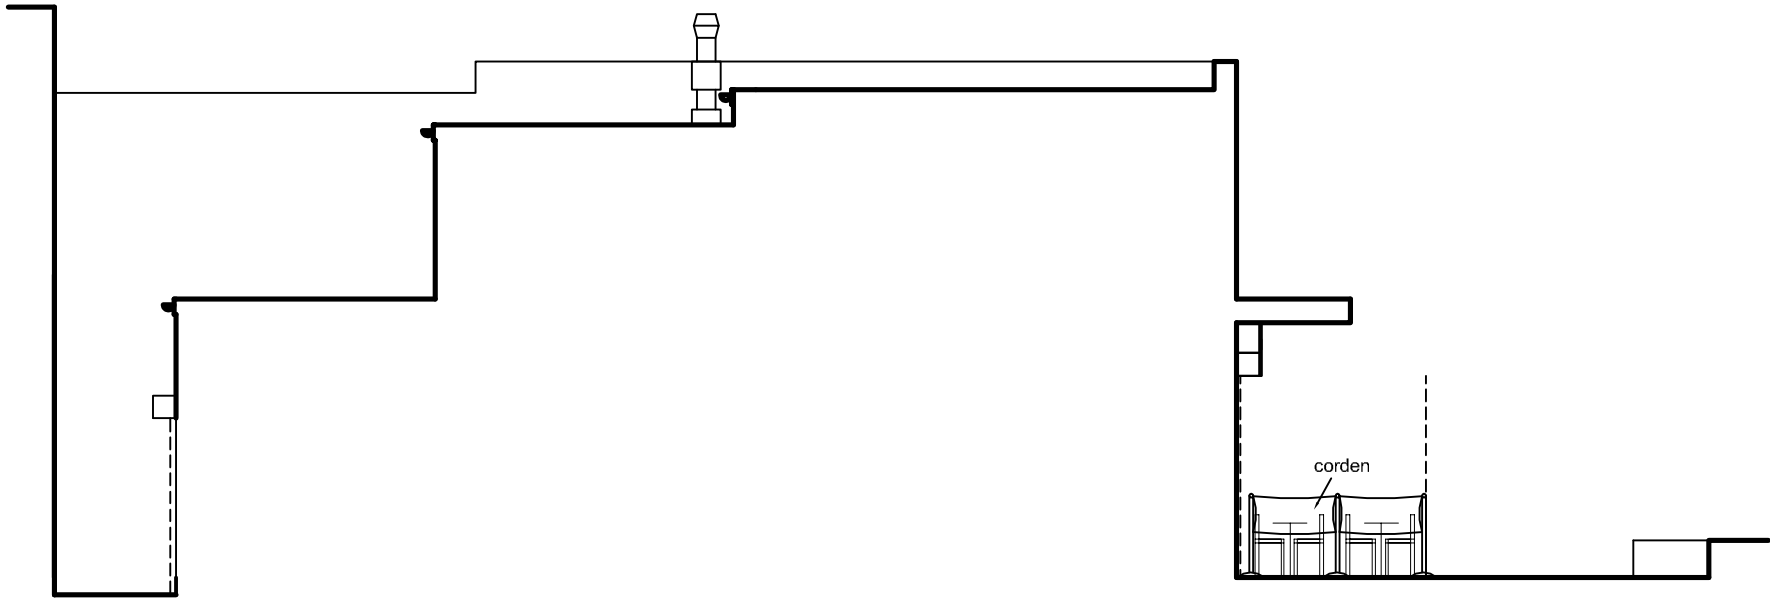

PROPOSED SIDE

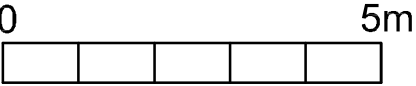

Do not scale off this drawing.
All dimensions to be checked on site
prior to commencing works.

Dimensions to suit overall existing
dimensions
Applicant to confirm boundary.
Drawings to be read in conjunction.
This drawing is for the purpose of
obtaining Local Authority approvals
only and may not contain a full
specification of the works.

Applicant should be aware that The
Party Wall Act may apply where
building work is on or near the
boundary.

REV D 28.2.22 EXTERNAL FINISHES
REV C 27.2.22 EXTERNAL FINISHES
REV B 22.2.22 EXTERNAL FINISHES
REV A 31.12.21 NOTES

©HOGAN

JOB.
64 ECCLESTON STREET PRESCOT
TITLE.
PROPOSED ELEVATIONS
HoganDrawingShop 61 BOXDALE ROAD LIVERPOOL L18 5EN 0151 733 9314

DWG. NO.	REV. NO.
1484-05	D
SCALE	DATE
1/100	JUL 21