


This drawing is the copyright of WD Architects and may not be reproduced in any form without prior written consent. Issue of this drawing does not impart any real or implied copyright licence.

This drawing must be read in conjunction with all associated architect's, consultants', sub-contractors', specialists' drawings and specifications.

Do not scale from this drawing.

Notes:

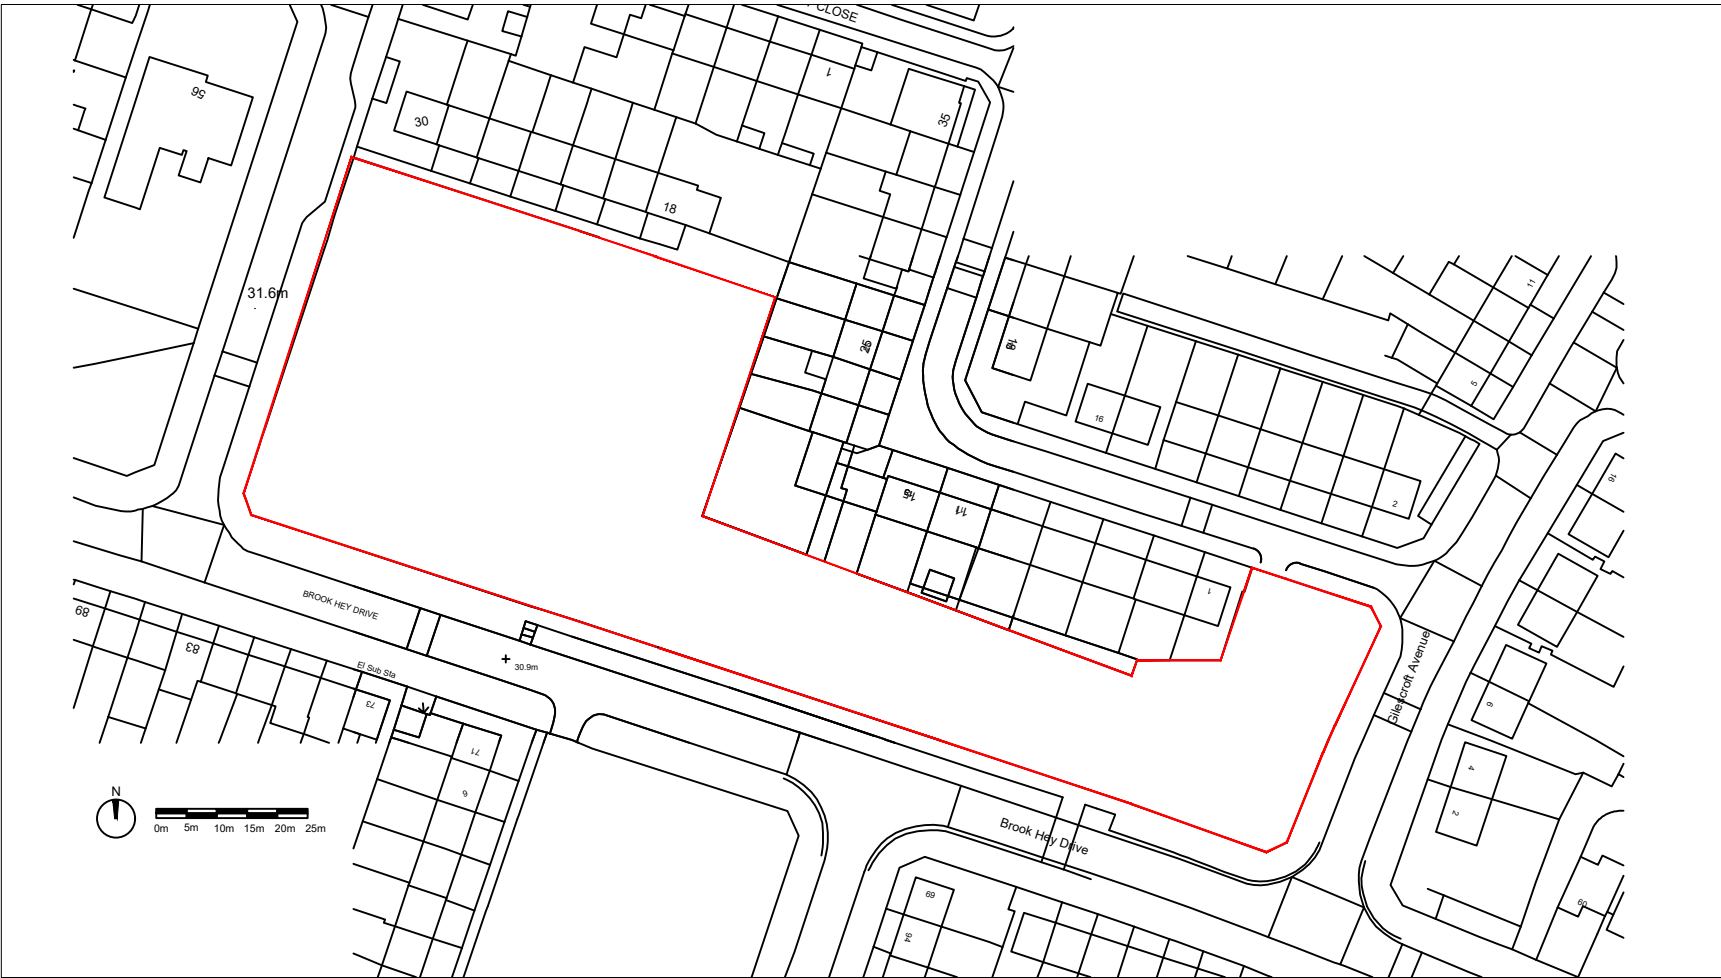

1 Location plan
1:1250

B 06/04/2026 Red line amended	
A 04/02/2020 First Issue	
Ref	Date
REVISIONS	

DRAWING NUMBER	REVISION
593-LR-001	B
DRAWING STATUS	AUTHOR
Information	FW
SCALE	
1:1250 @ A4	

DRAWING TITLE
Location Land Registry Plan

JOB TITLE
Brook Hey Development
Kirkby, Liverpool

WD
Architects

Atlantic House
143 Sefton Street
Liverpool L8 5SN

0151 332 0120
info@wroolddesign.co.uk
wroolddesign.co.uk