
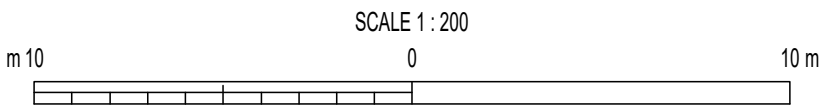


NOTES

1. All to architect's and engineer's details.
2. All works to be DDA compliant.

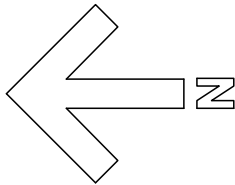

KEY

- SITE BOUNDARY
- RETAINED TREE
- BOUNDARY TREATMENT TO ARCHITECT'S DETAIL
- INTERNAL BOUNDARY TREATMENT DOUBLE HORIZONTAL SLATTED FENCE 1800mm HIG
- KERB (1) BULLNOSE KERB WITH 50mm UPSTAND
- KERB (2) TRANSITION KERB. NATURAL
- KERB (3) DROP KERB. NATURAL
- EDGING PCC EDGING. NATURAL
- DRIVES BLACK BITMAC TO ENGINEERS DETAILS.
- FOOTPATHS HYDROPAVE TEGULA NATURAL, PERMEABLE.
- SHARED DRIVE HYDROPAVE TEGULA HEATHER, PERMEABLE.
- PARKING HYDROPAVE TEGULAR HEATHER, PERMEABLE, WITH CHARCOAL TO DELINEATE BAYS.
- PRIVATE PATIOS HYDROPAVE TEGULAR NATURAL, PERMEABLE.
- EV POINTS
- BIKE STORE/BIN STORE 1.5m HIGH CLOSE BOARDED TIMBER FENCE WITH MATCHING GATE

r10	Amendments to car park	05.03.26	AP
r9	Hedgehog holes note added	08.01.26	AP
r8	Boundary/bike store amended	30.10.25	AP
r7	Retained existing trees indicated. Tree planting amended to suit.	01.10.25	AP
r6	Minor amendments	16.09.25	AP
r5	Minor amendments	29.08.25	AP
r4	Minor amendments	29.07.25	AP
r3	Minor amendments	23.06.25	AP
r2	EV points indicated	02.05.25	AP

NOTE:
1. Do not scale from this drawing.
2. All setting out, levels and dimensions to be agreed on site.
3. The dimensions of all materials must be checked on site before being laid out.

Project:

Bailey's Lane Halewood

Title:

Hardworks & boundary treatments

AMENITYTREE

ENVIRONMENTAL PLANNING CONSULTANTS

Willow Cottage, School Lane, Burdwardsley, CH3 9NX. 01829 770 075

Status:

Planning

First Issued: APRIL 2025

Drawn: AP

Scale: 1:200

Size: A1

Drawing No:

AT.25.12180.101r10

HEDGEHOG HOLES 13x13 cm ARE TO BE PROVIDED EVERY 15m TO BOUNDARY FENCE