
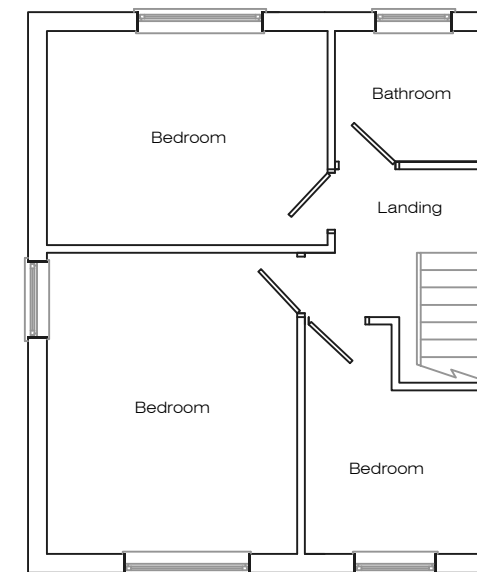
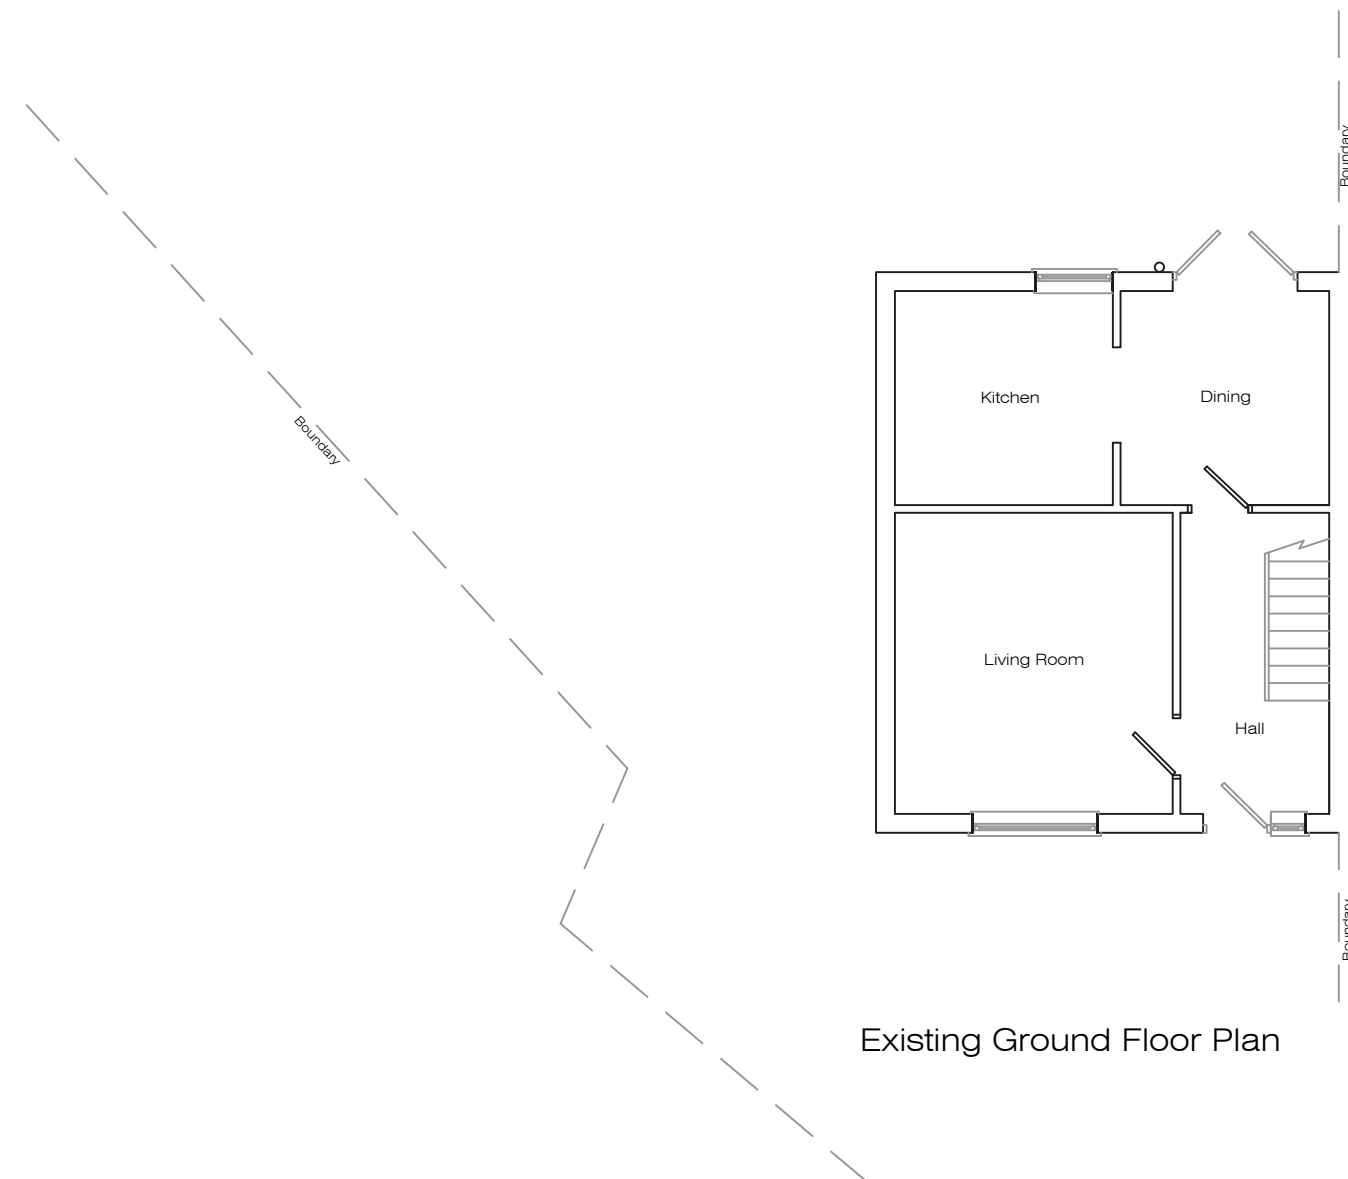


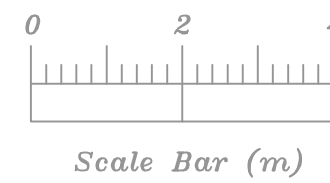

Address 32 Greenfield Drive, L36				
Job Title Two storey side and single storey rear extension with porch to front				
Drawing title Existing Plans				
Chkd	Appvd	date March '26	scale 1:100 @ A2	Dwg No. 001