



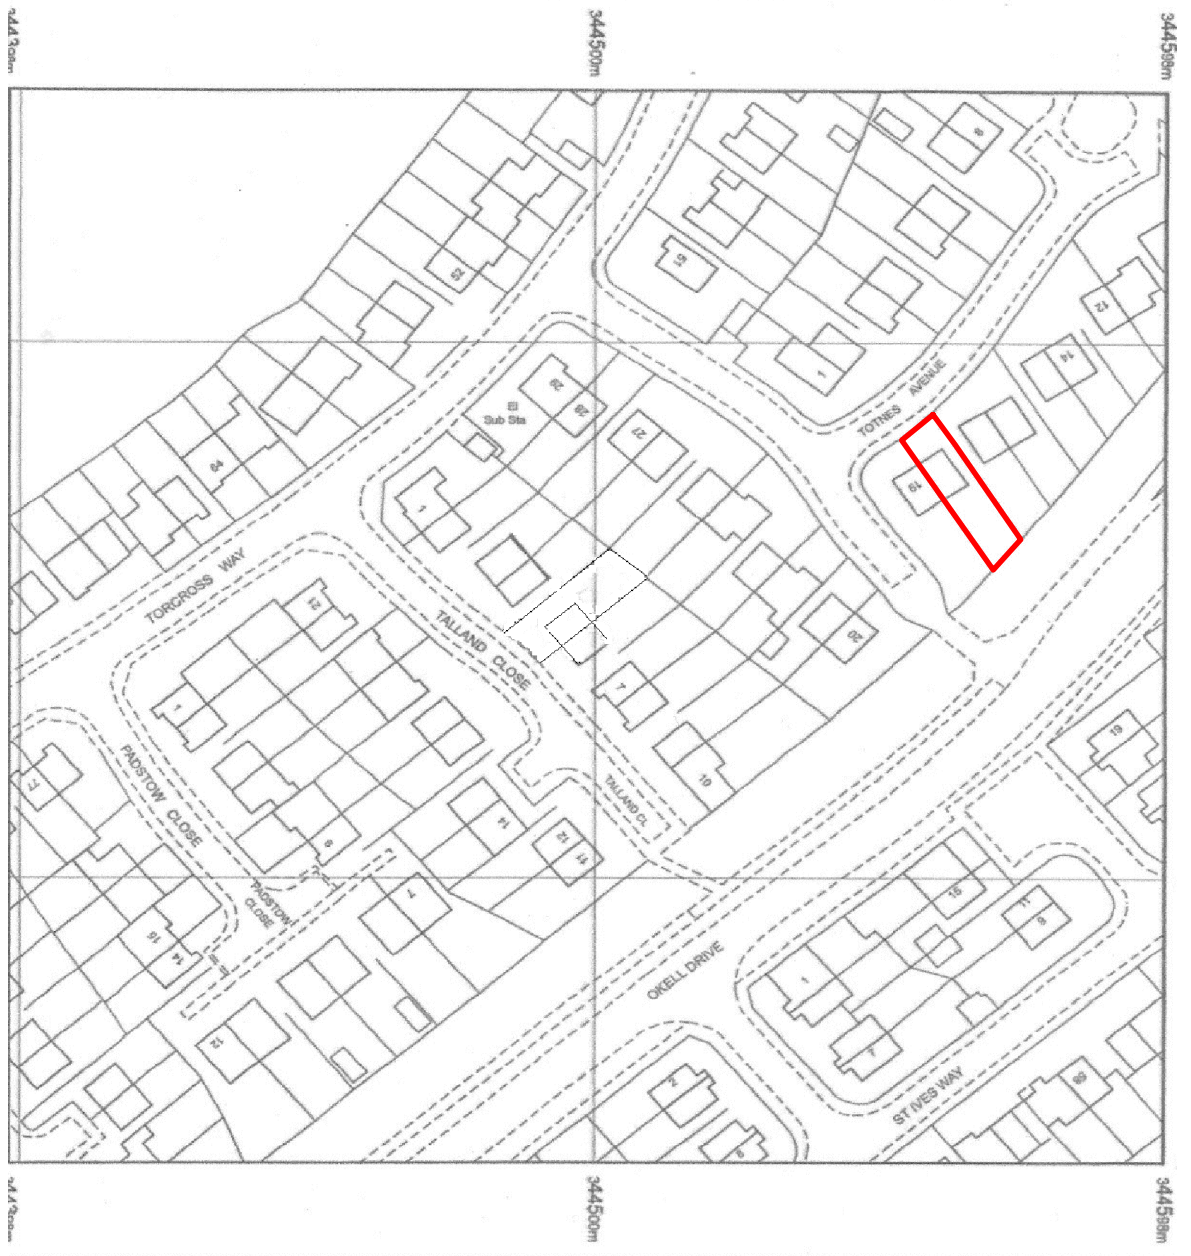

LOCATION PLAN Scale 1:1250

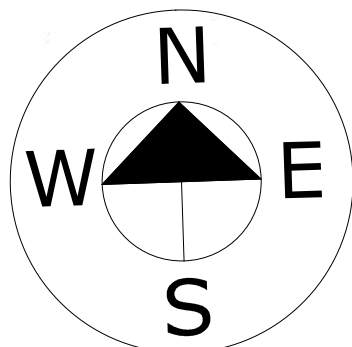

18, TOTNES AVENUE,
HALEWOOD, L26 7AD
Drg No 04