

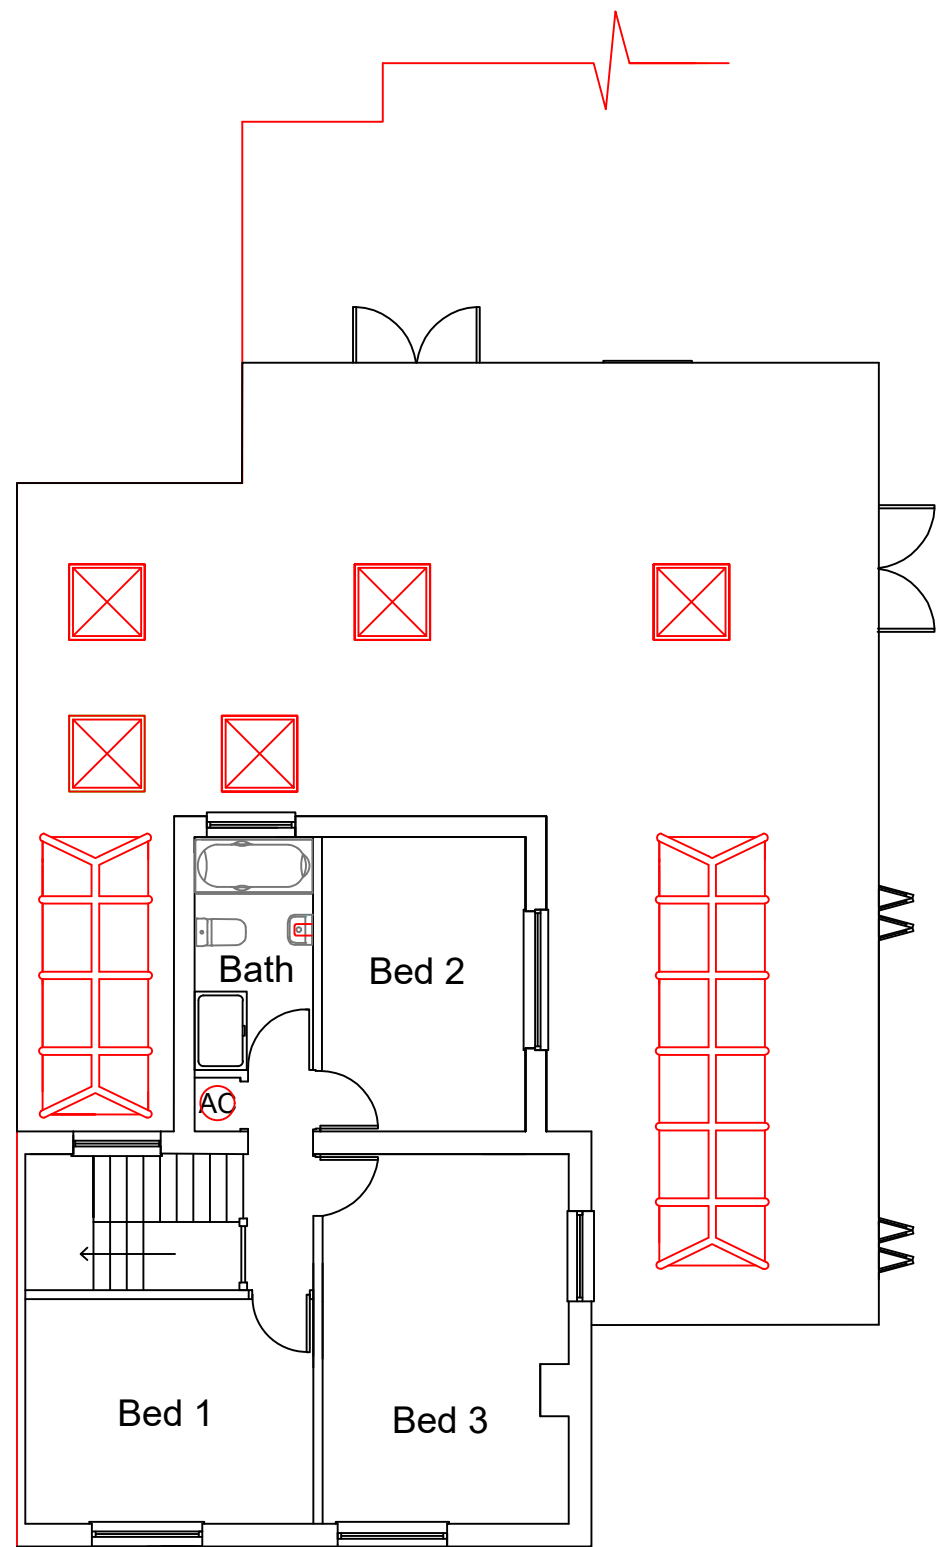
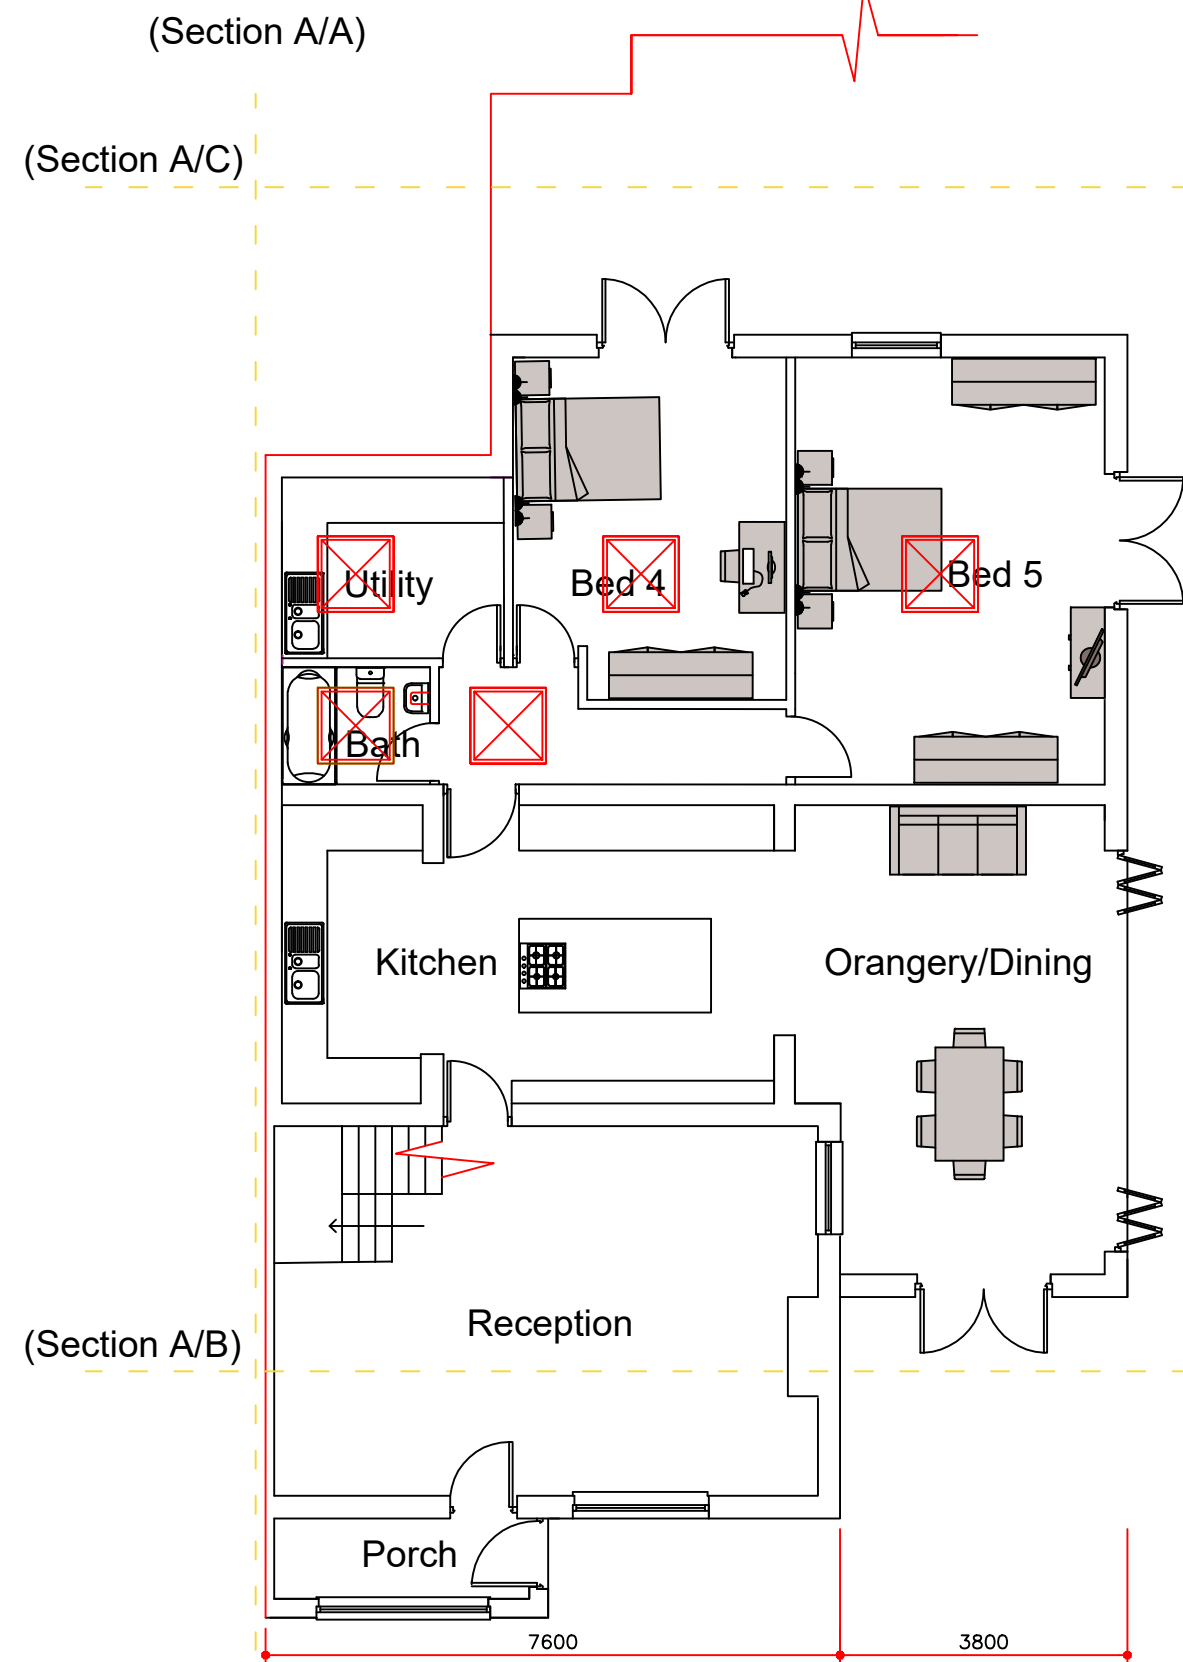
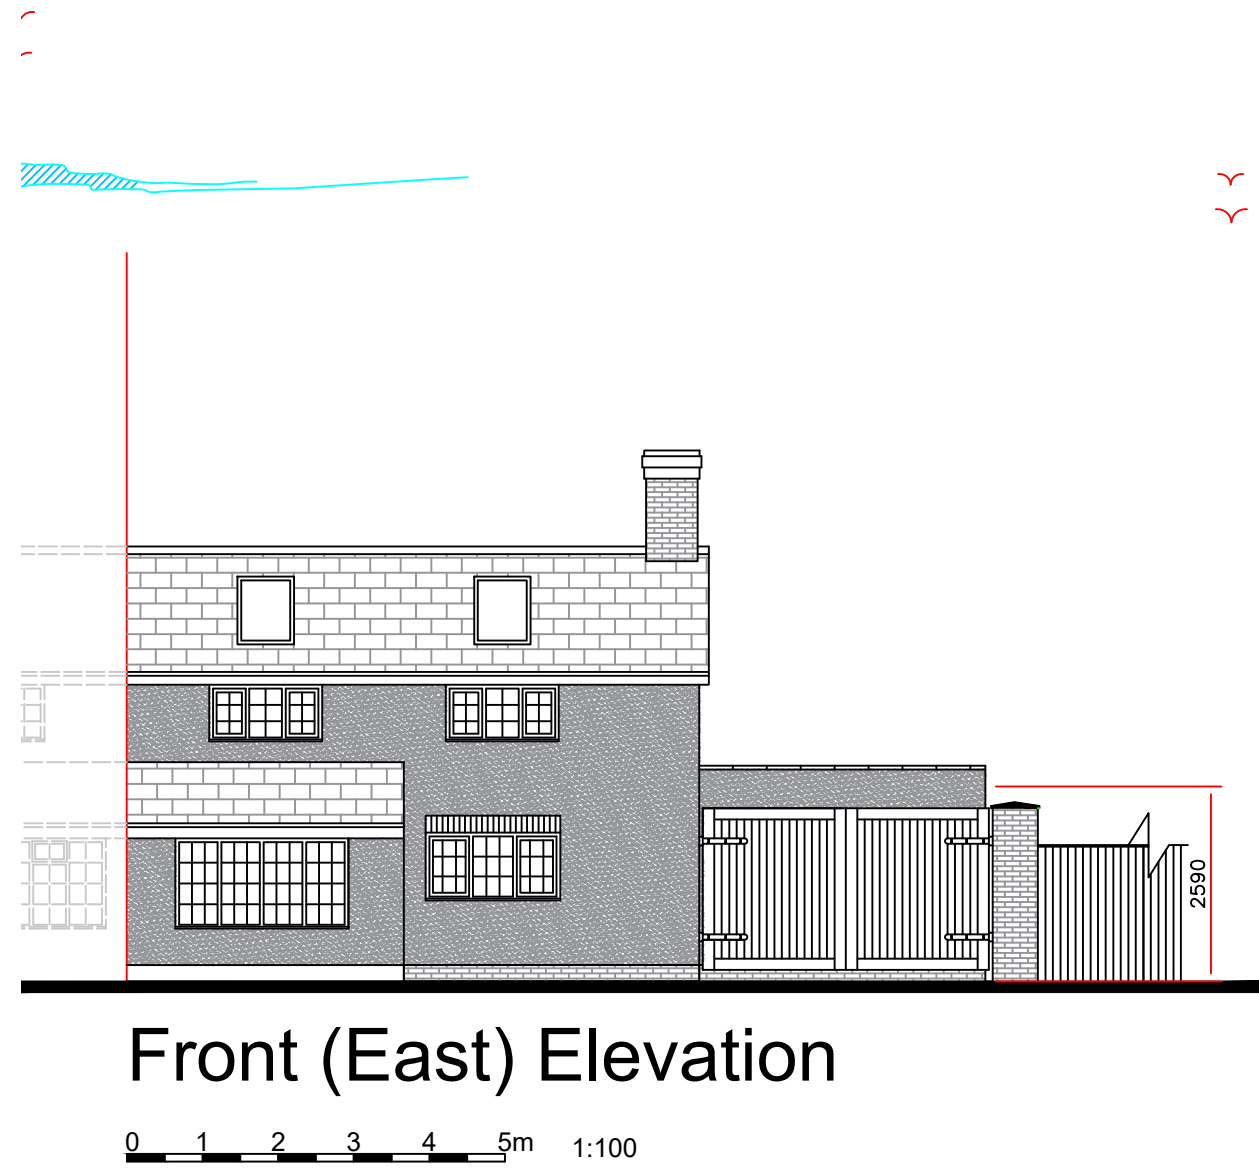
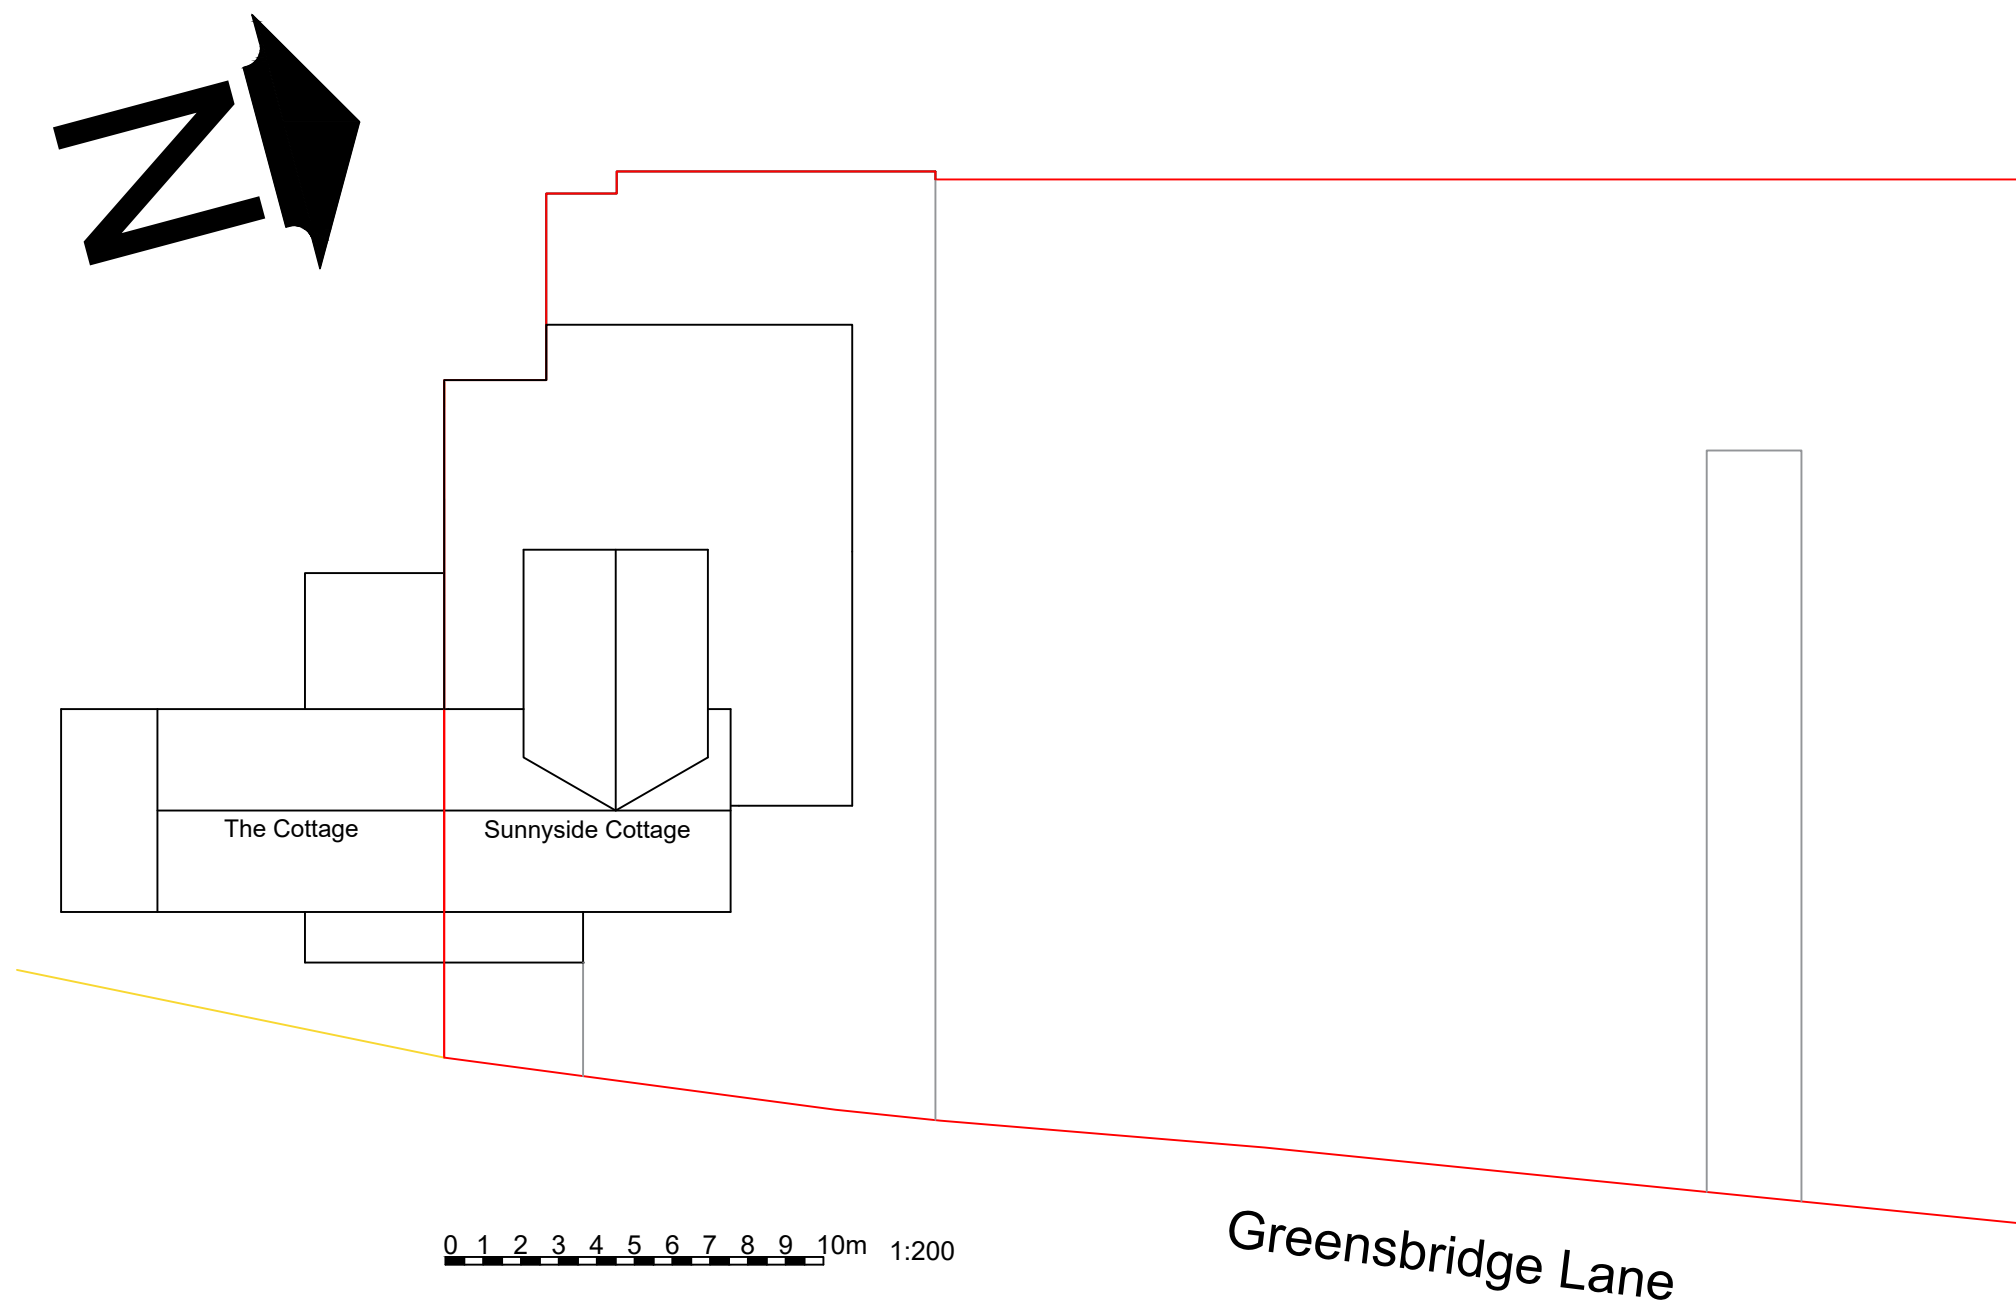


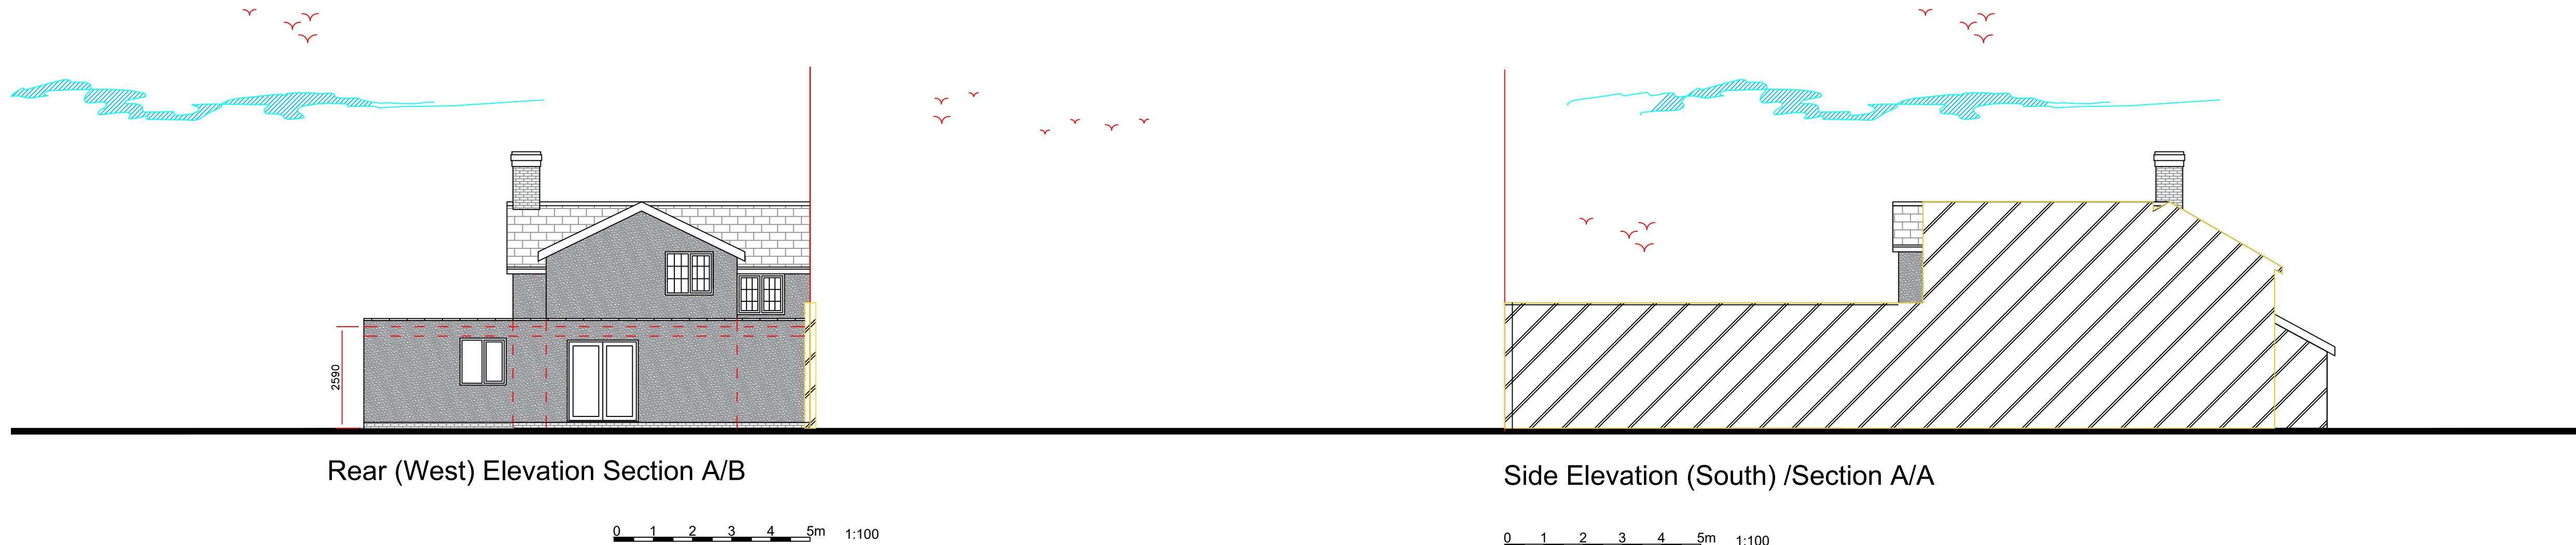

PROPOSED DWELLING

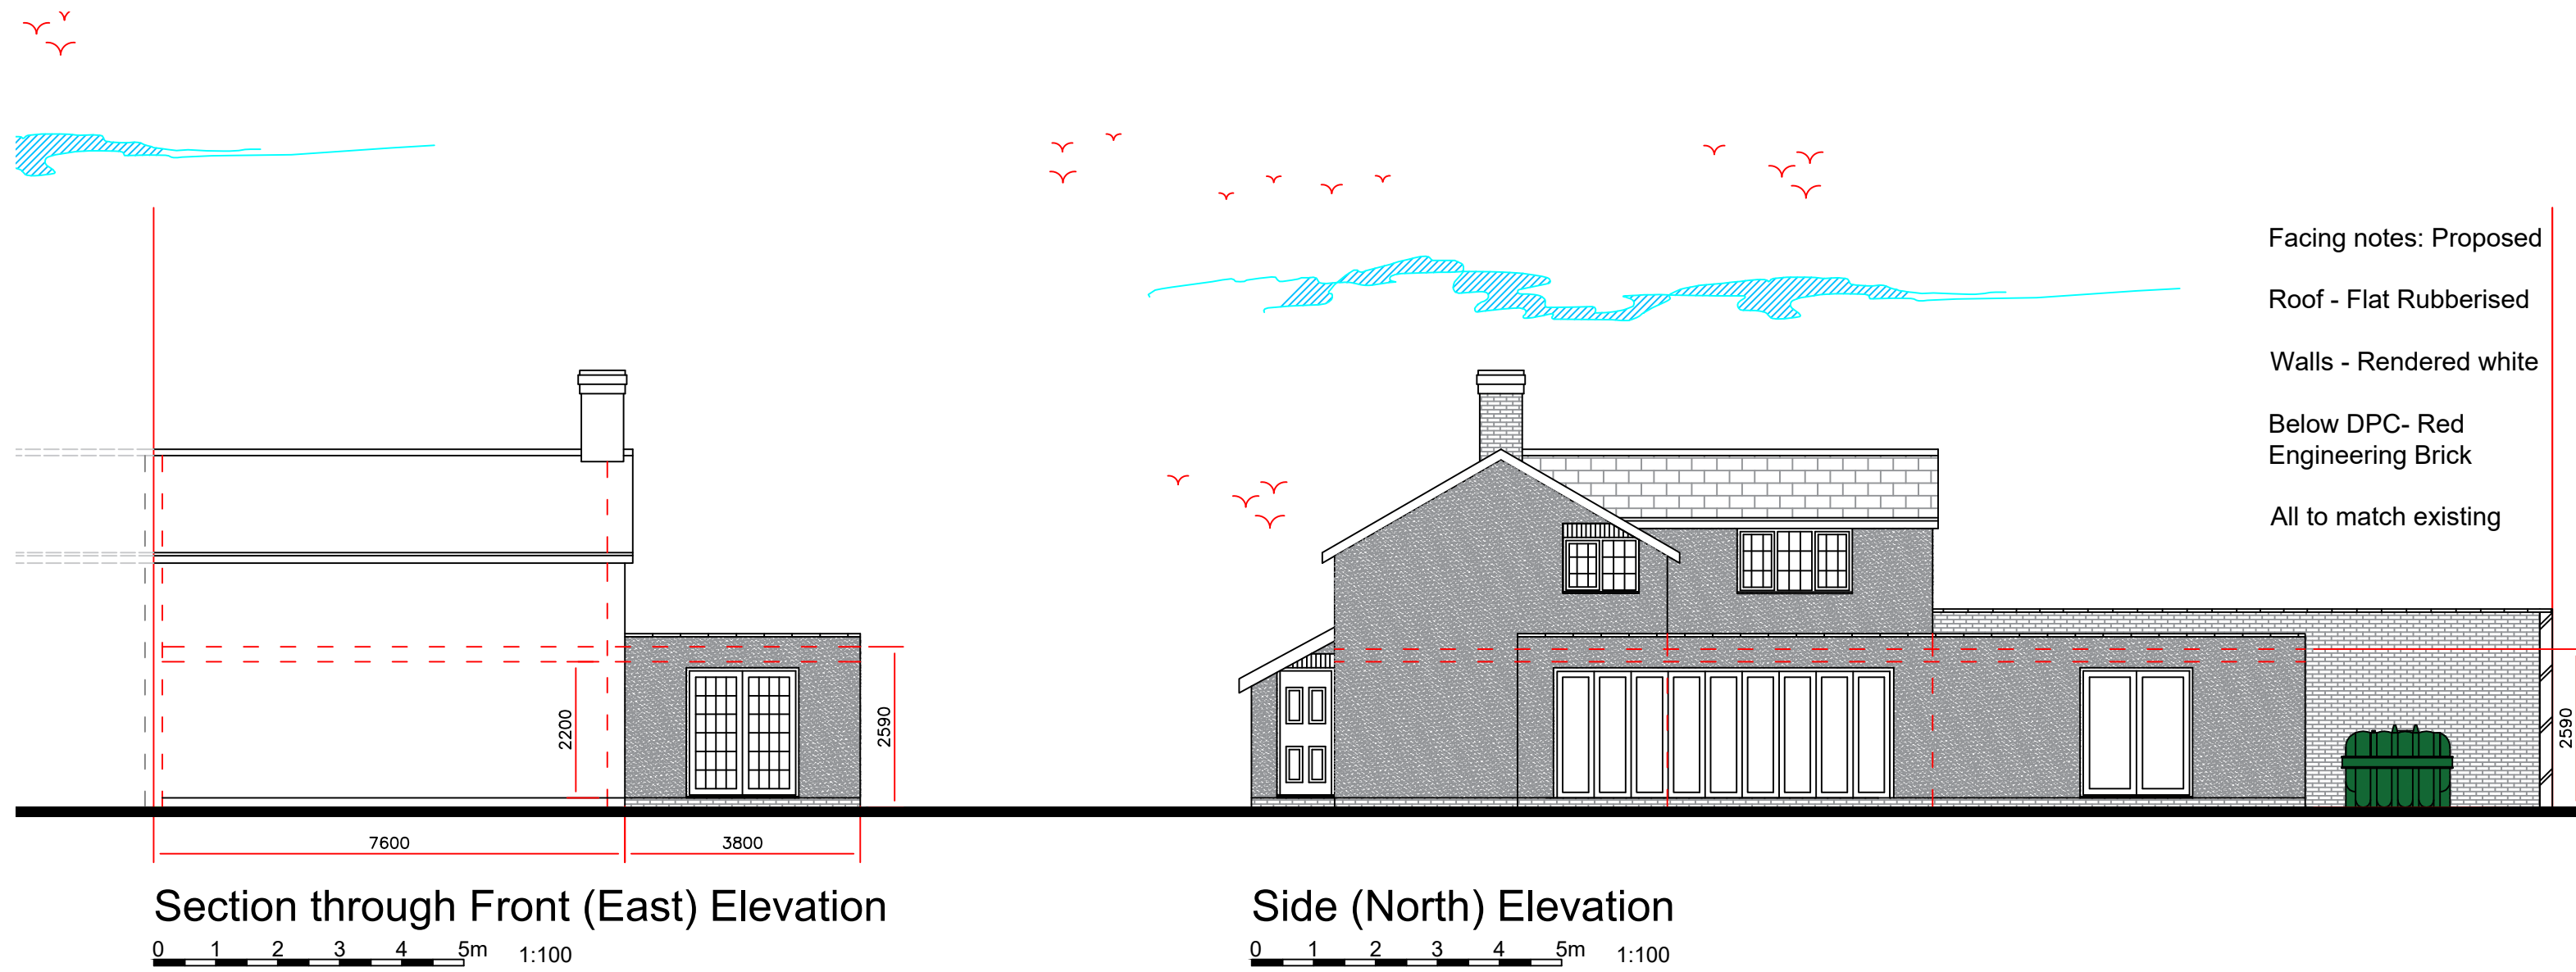

PLANNING ISSUE

Client:
SE Curran

Project:
Rear & Side Extension
Sunnyside Cottage, Greensbridge Lane,
Tarbock Green, Prescot L35 1QD

Drawing:
PROPOSED DRAWINGS

Scale:
1:100 1:200 @A1

Date:
10/11/21

Drawn By:
SEC

Checked By:

Drawing No:
01/PL/02

Rev. No:
B

A	28/02/21	Planning issue	
Rev. No.	Date.	Amendment.	Initial.