


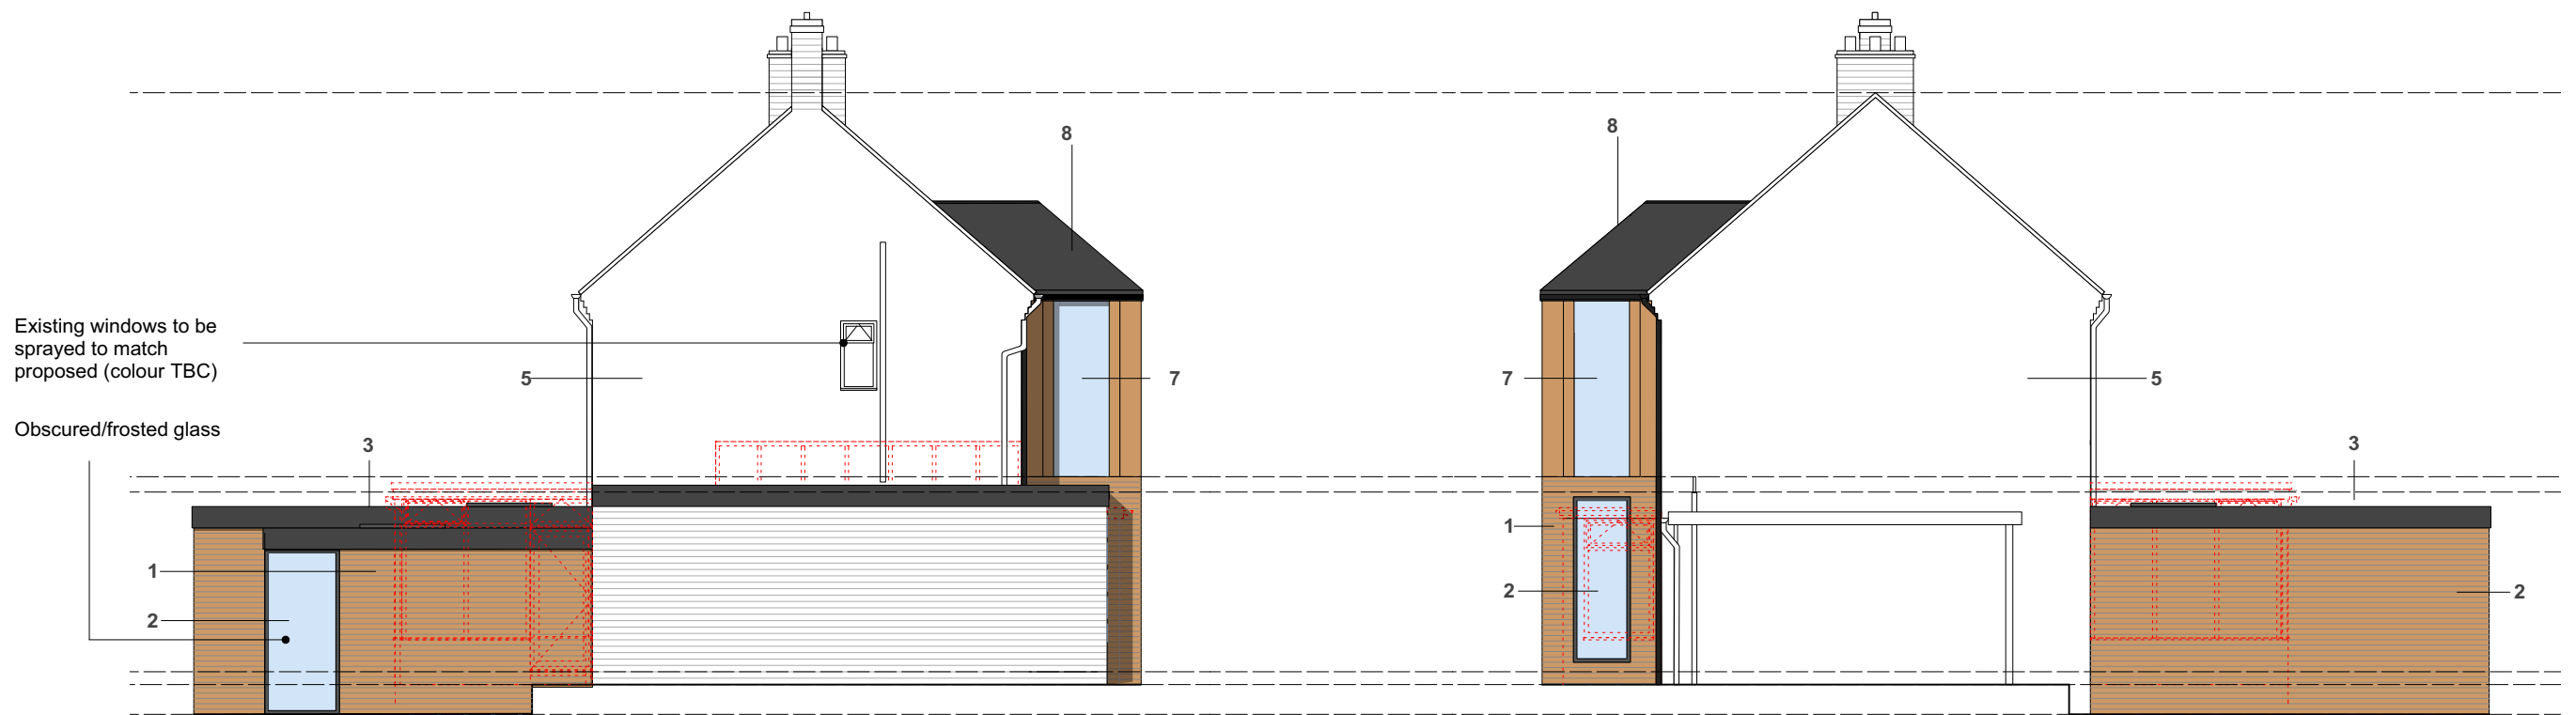

Proposed South Side Elevation

Proposed North Side Elevation

0 1 2 3 4 5 6 7 8m
1:100

Materials Key:

- New brickwork: 1
- New powder coated aluminium framed glazing: 2
- New powder coated aluminium coping to parapet: 3
- New powder coated aluminium bi-fold doorset: 4
- New white render: 5
- Powder coated aluminium roof: 6
- Framless glazing: 7
- Tiles to match existing roof: 8

A	15.11.2024	Porch design altered on first floor level, following comments from planner.
B	03.12.2024	Roof material changed to tiles following planners comments

PLANNING

Client: Dennis McGlynn
Drawing Number: P388 310
Drawing Title: Proposed - Elevations
Date: 16/09/2024
Scale: 1:100 @ A3