
ALL DIMENSIONS IN MILLIMETRES UNLESS OTHERWISE STATED

DO NOT SCALE

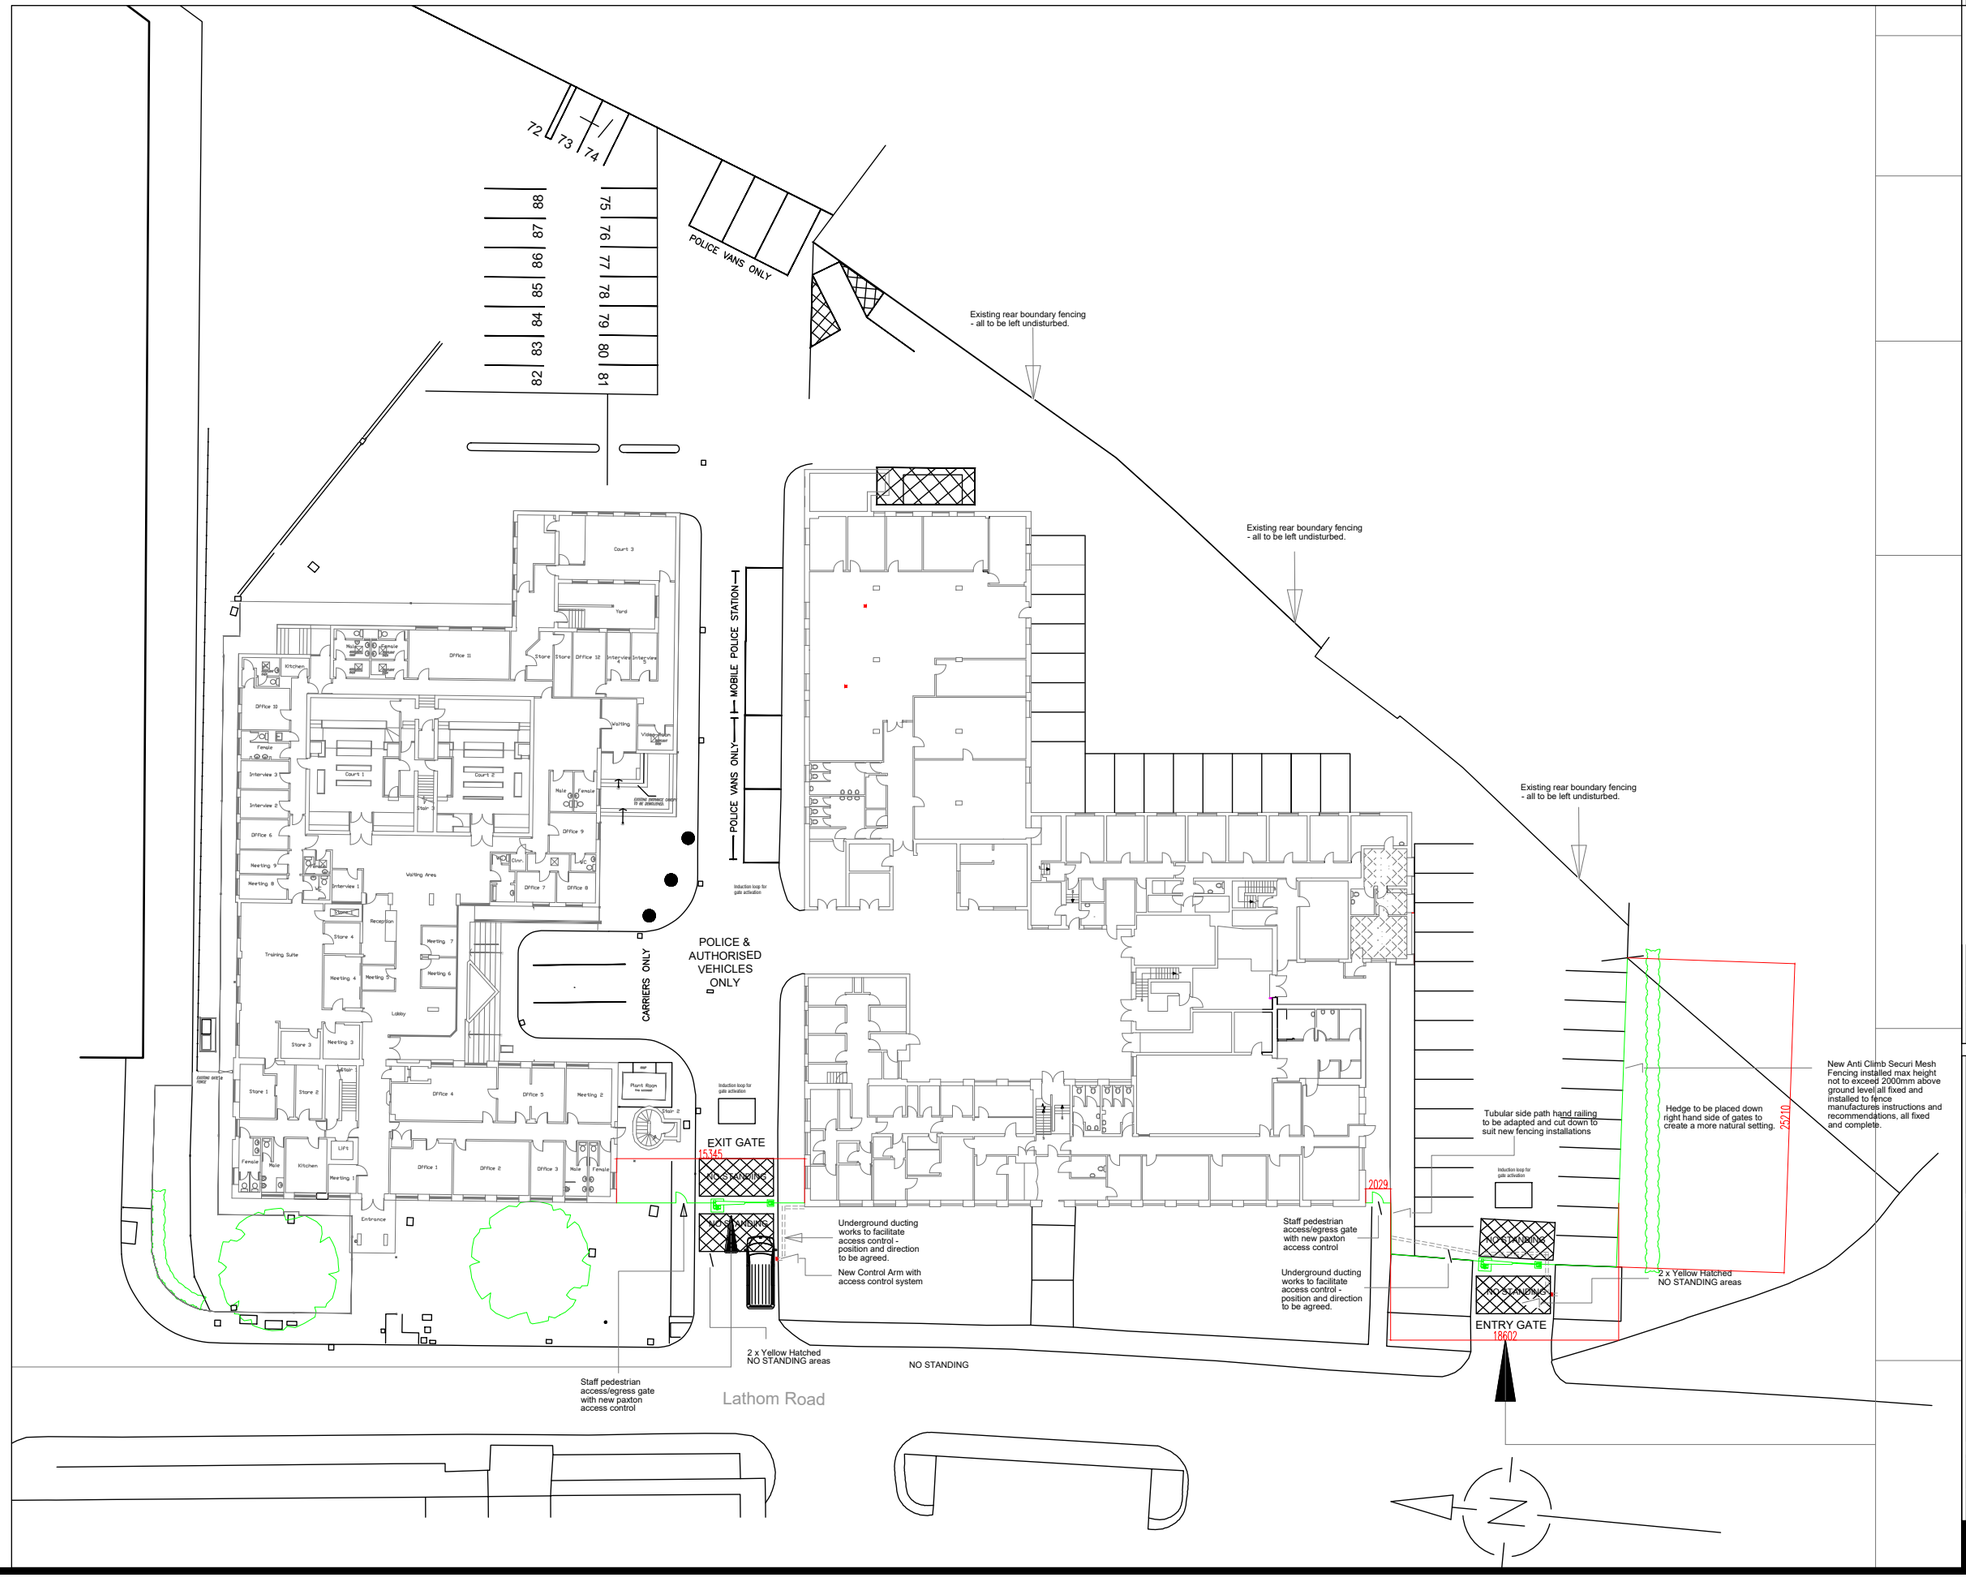

Rev.	Description	Date
REVISIONS		

MERSEYSIDE POLICE & CRIME COMMISSIONER

ESTATES & FACILITIES MANAGEMENT DEPT.

Merseyside Police Headquarters

Canning Place Liverpool L1 8JX

Location:

HUYTON POLICE STATION

LATHOM ROAD

HUYTON

KNOWSLEY

Title: **SITE LOCATION PLAN**
VEHICULAR SECURITY GATES

Project Ref:

Drawn:	LM	Scale:	1:500
Date:	09/2021	Size:	A3

Drg. No: **052C/G/R/R/005** Rev: **-**