


75 Beechwood Avenue - extension

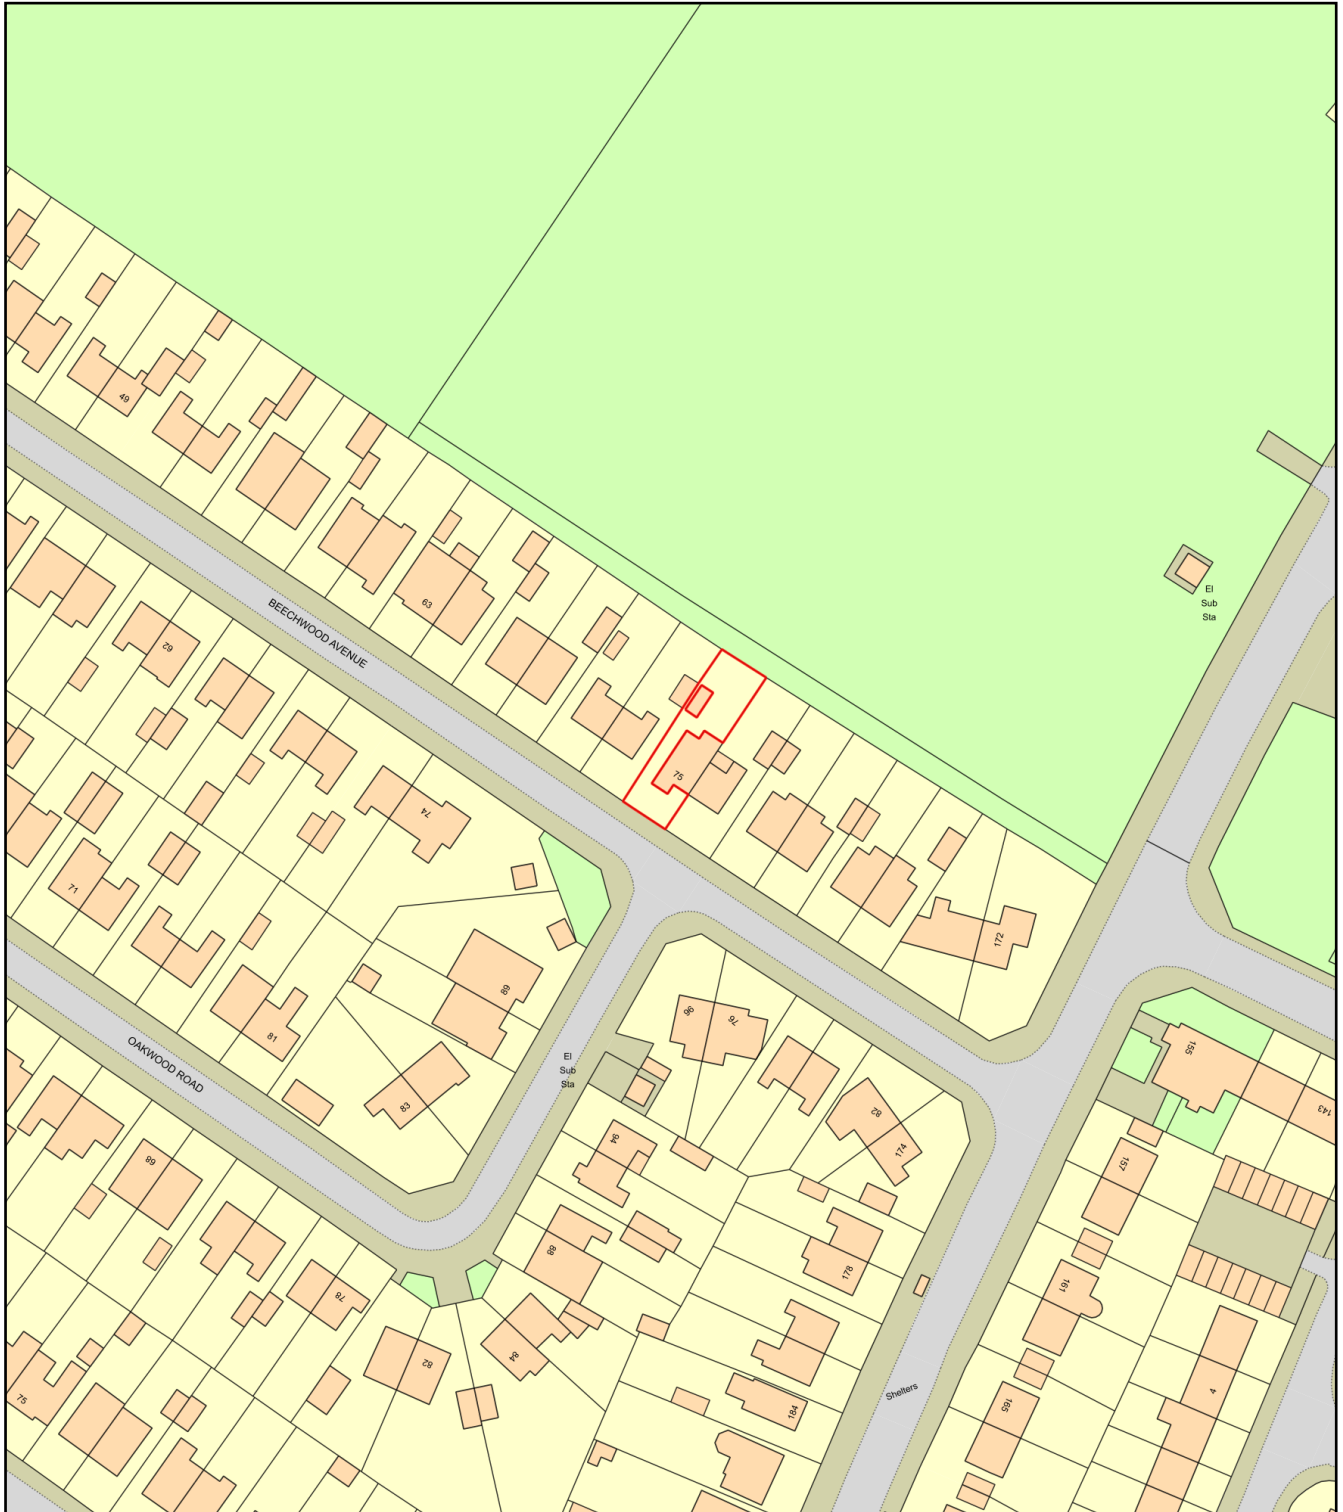

0 50
Metres



Plan Produced for: Kathryn McDougall

Date Produced: 15 Sep 2021

Plan Reference Number: TQRQM21258131218224

Scale: 1:1250 @ A4