



No1 Derwent Way

No2 Derwent Way


EXISTING STREET SCENE
(Scale 1:100)



No1 Derwent Way

No2 Derwent Way

PROPOSED STREET SCENE
(Scale 1:100)

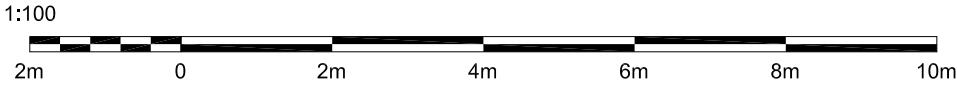

PLANNING ISSUE					
Project Description	Scale 1:100	Paper Size A3	Date May 2021	Drawn AD	Revision -
Proposed First Floor Side Extension					
Drawing No. DW/PD04					
Site Address 1 Derwent Way Knowsley L14 7AN	Note Do not scale from this drawing. All dimensions to be verified with the drawing office. All dimensions/levels are to be checked on site and any discrepancies to be referred back to Architect prior to proceeding. All specifications, materials and workmanship to be in accordance with current Building Regulations. All component sizes and references are to be checked prior to materials order. The position of existing drain runs are to be checked and confirmed on site prior to proceeding with the works. All relevant boundary positions are to be dimensionally checked prior to proceeding with the works.				
Drawing Title Existing & Proposed Street Scene	This drawing is the copyright © and shall not be altered, copied, photographed or reproduced in any way without the consent of the Architect. Original Sheet Size A1 Do Not Scale From This Drawing				