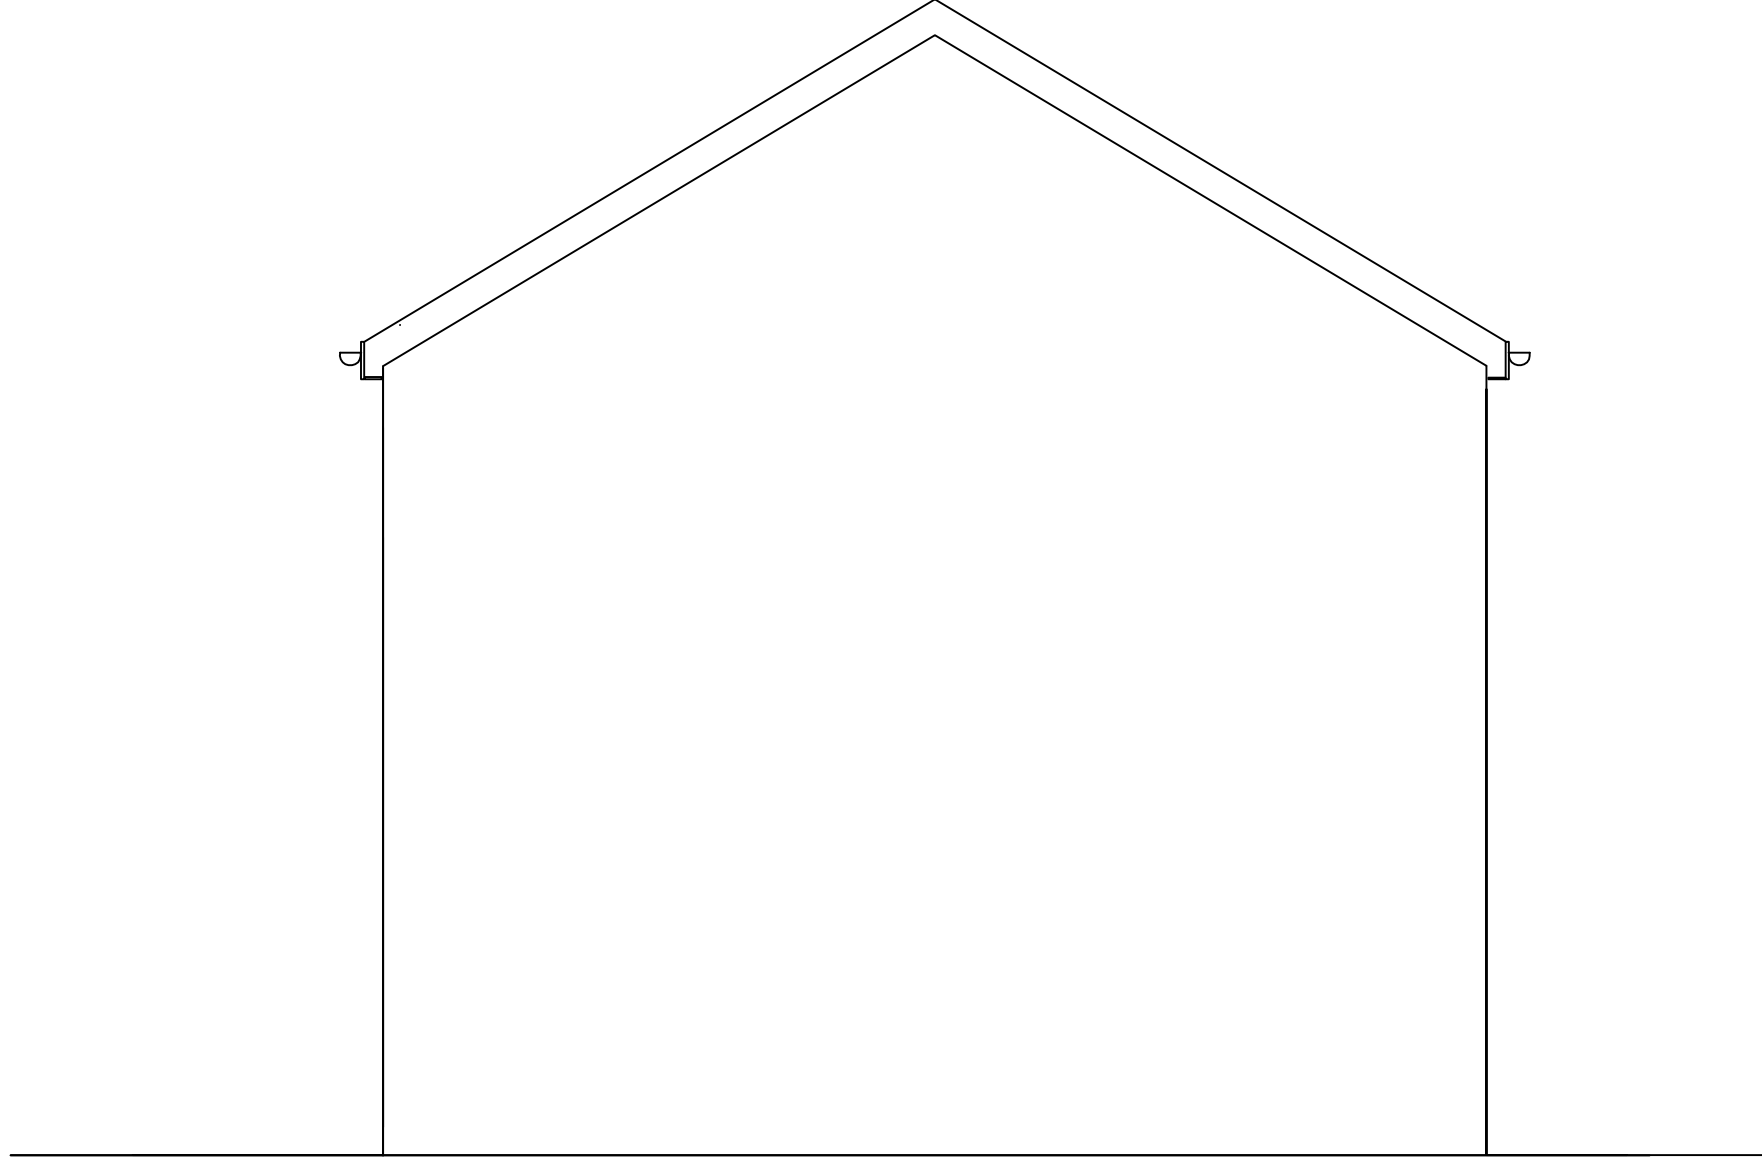


SCALE 1:50