
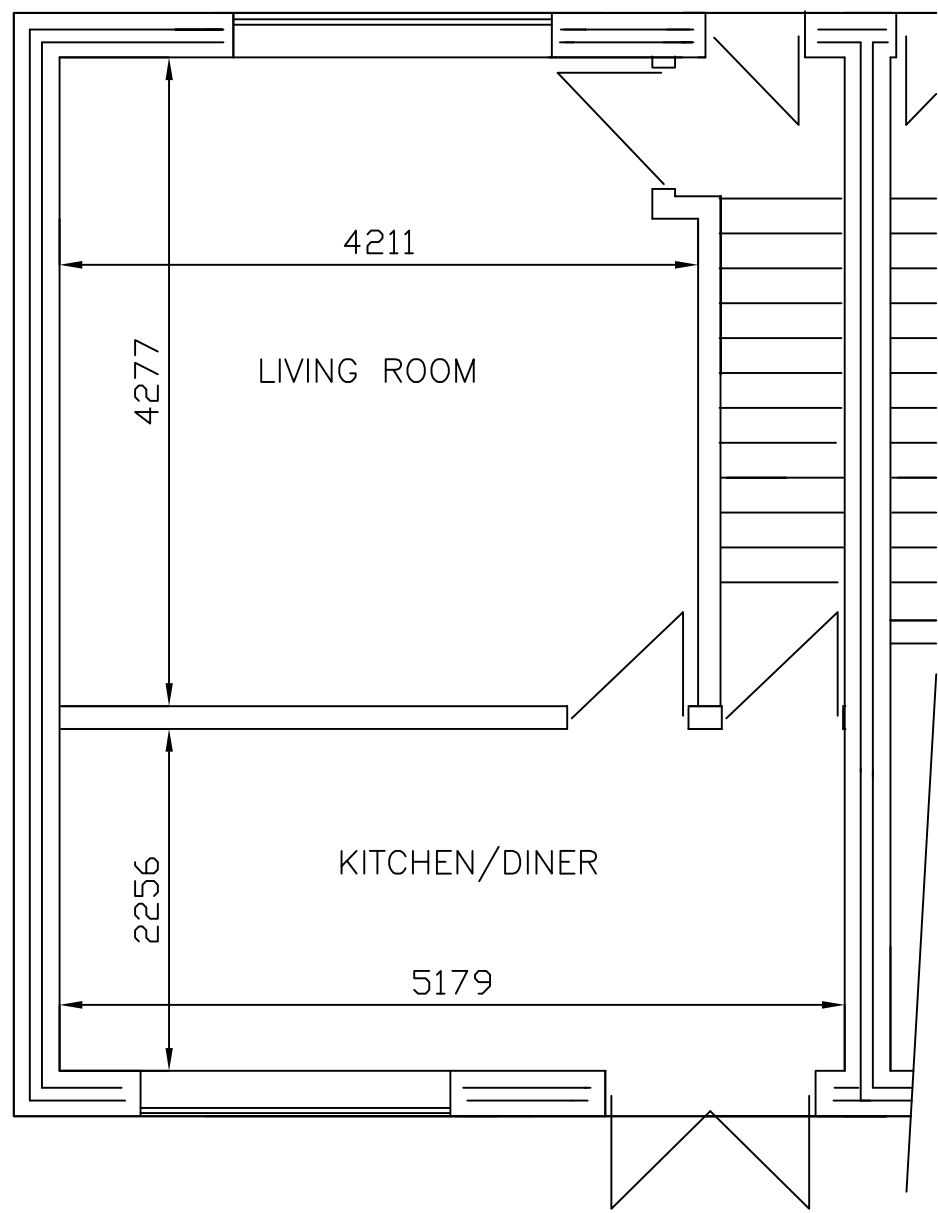


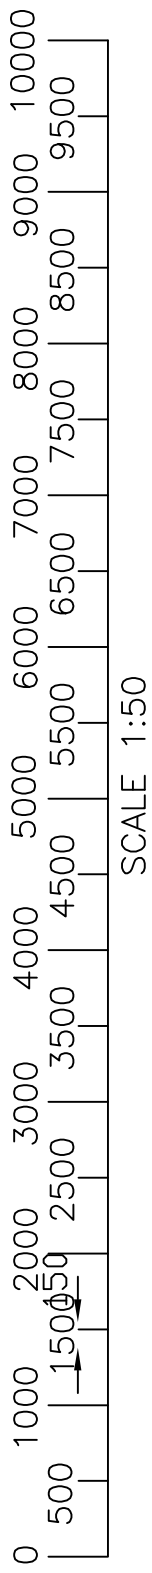

PROPOSED GROUND FLOOR