


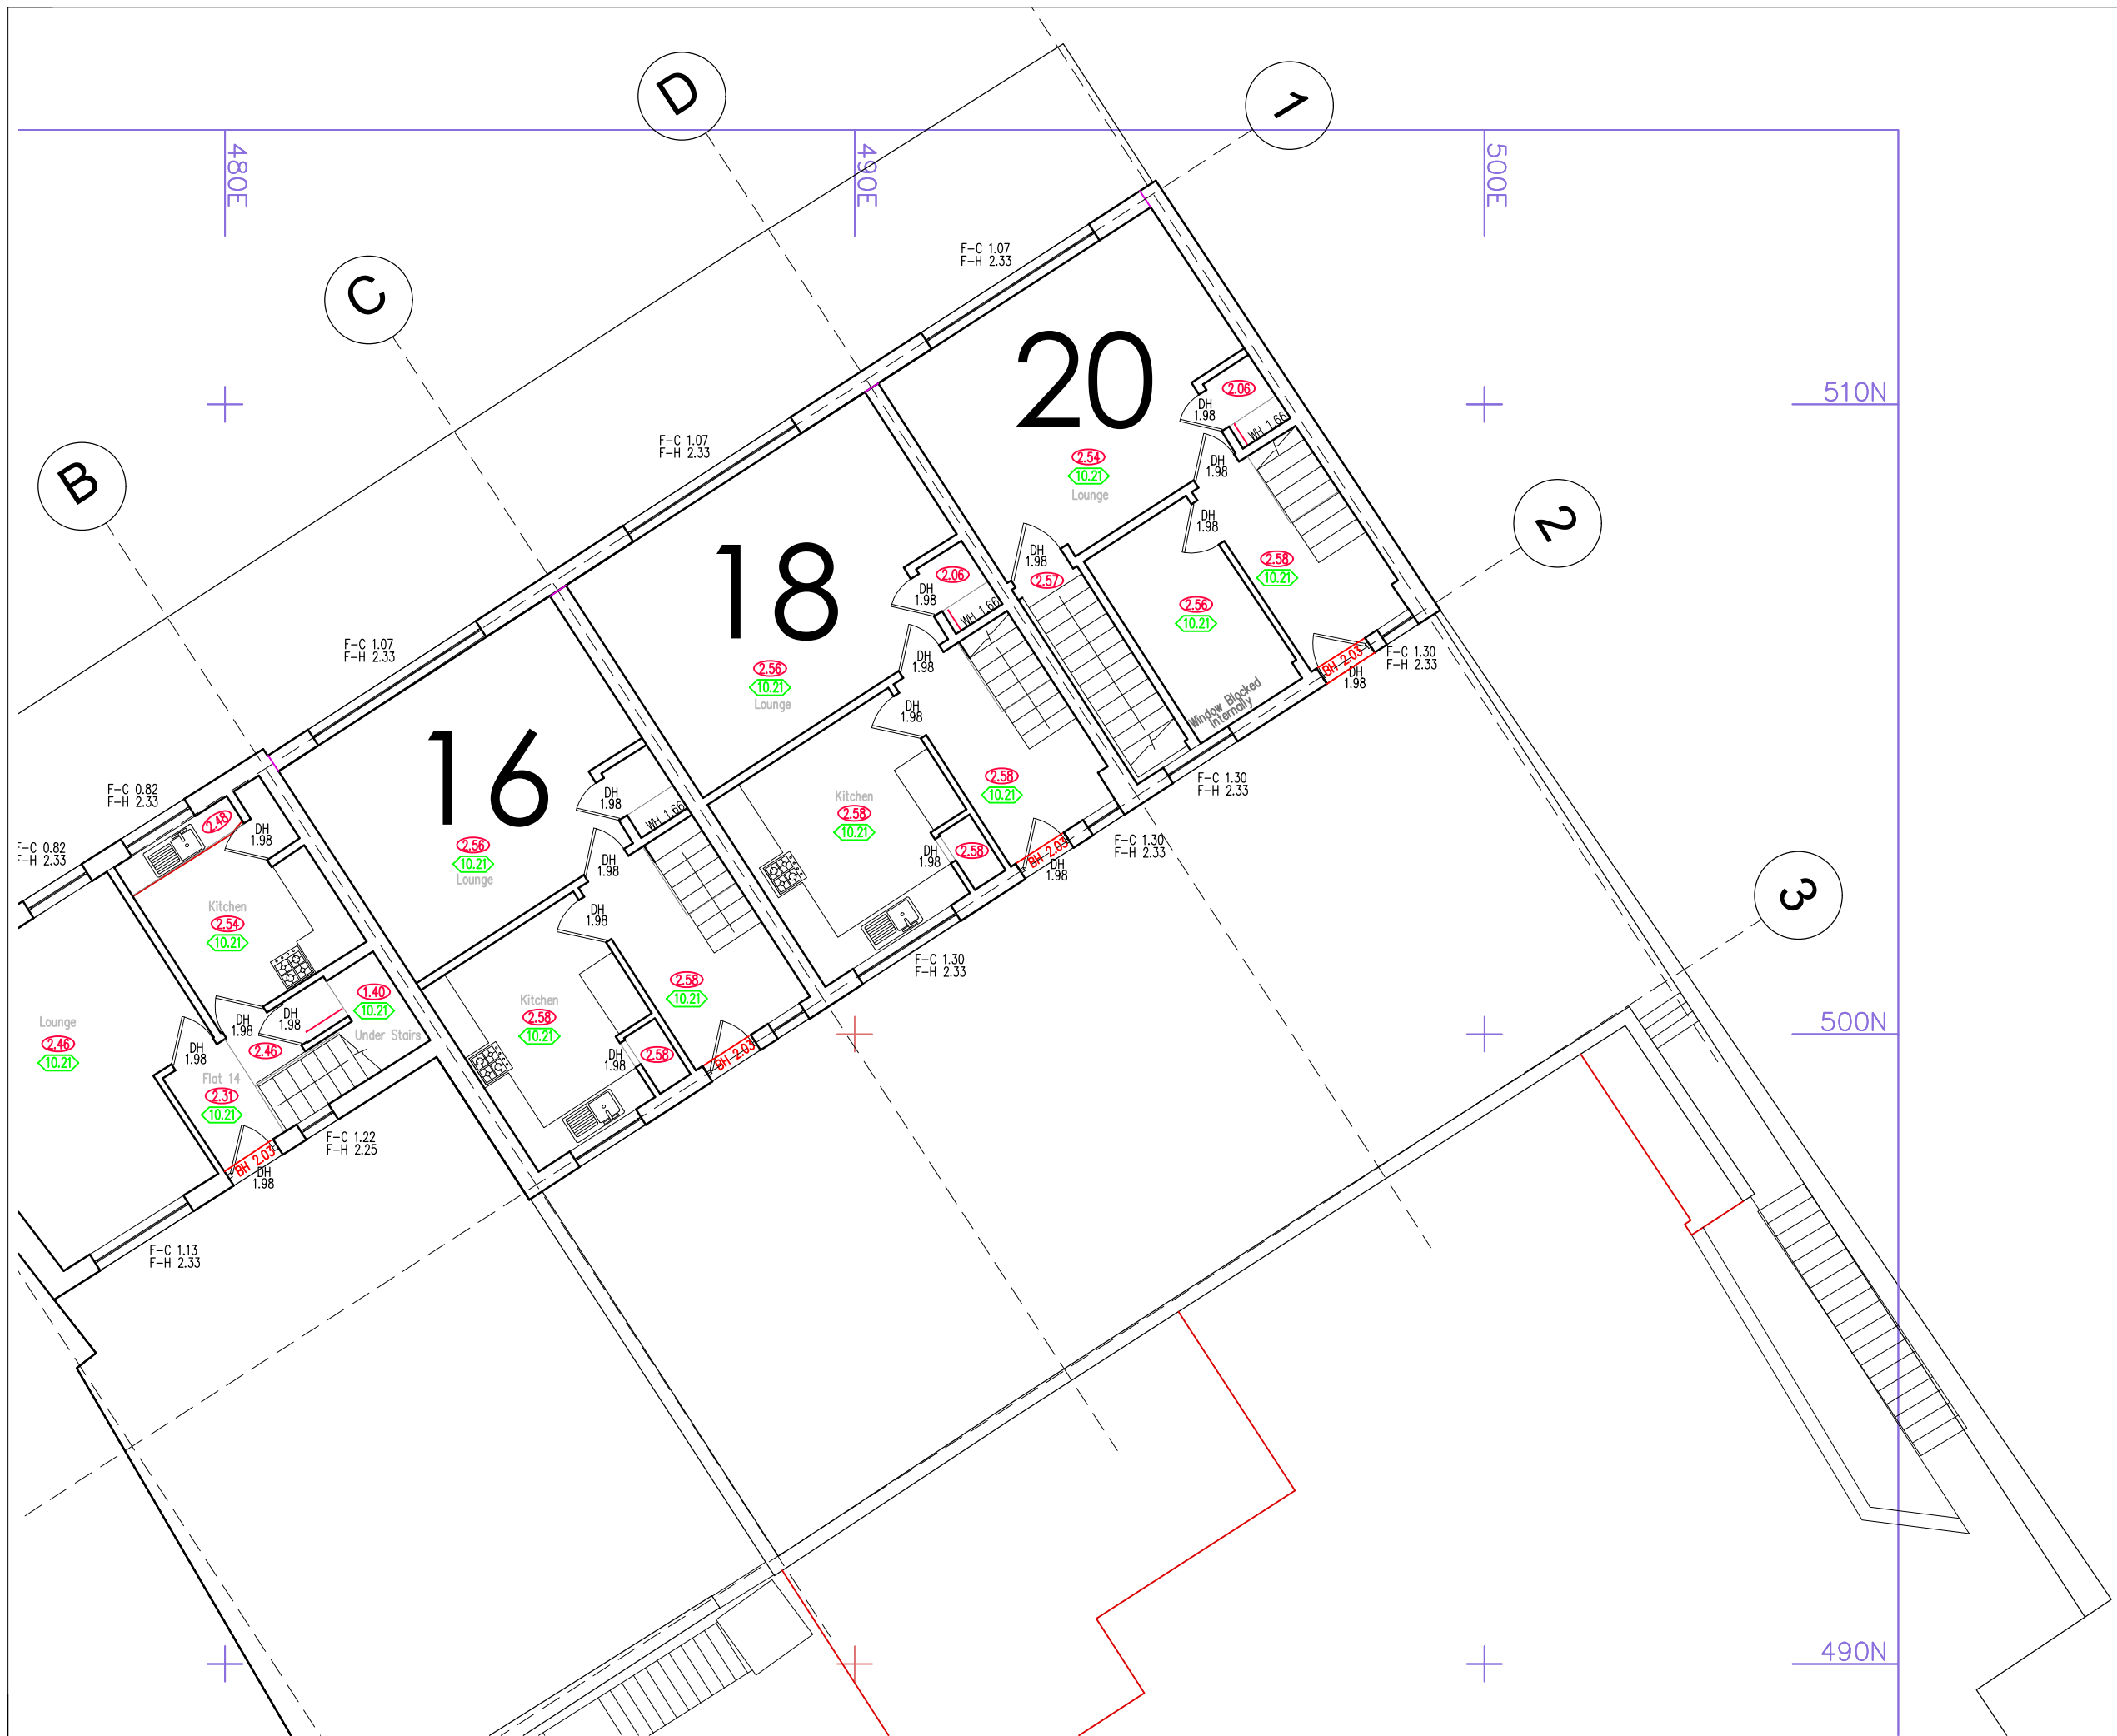

| REV | DESCRIPTION | DATE | BY |
|-----|-------------|------|----|
|     |             |      |    |
|     |             |      |    |
|     |             |      |    |

THIS DRAWING IS THE COPYRIGHT OF AINSLEY GOMMON ARCHITECTS. DO NOT SCALE FROM THIS DRAWING. WORK TO FIGURED DIMENSIONS ONLY. CHECK ALL DIMENSIONS ON SITE. ANY DISCREPANCIES TO BE NOTIFIED TO THE ARCHITECT. ELEMENTS OF STRUCTURE SHOWN ARE INDICATIVE AND FOR GUIDANCE. FINAL DESIGN TO BE AS STRUCTURAL ENGINEERS DETAILS AND SPECIFICATION.

PROJECT  
Refurbishment of  
16 -20 Eccleston Street, Prescot  
for  
Knowsley Metropolitan BC

DRAWING TITLE  
Existing First floor

| SCALE    | DATE     | DRAWN | CHECKED |
|----------|----------|-------|---------|
| 1:100@A3 | 26/09/23 | SG    | SG      |

DRAWING STATUS  
PLANNING

| JOB No | DRAWING No | REVISION |
|--------|------------|----------|
| 2300   | 100.03     | -        |

**AG** | **A** AINSLEY GOMMON ARCHITECTS

1 PRICE STREET, HAMILTON SQUARE, BIRKENHEAD CH41 6JN  
Tel: 0151 647 5511 | birkenhead@agarchitects.co.uk | www.agarchitects.co.uk  
Ainsley Gommon Architects Ltd. Registered in England & Wales No.4187948

PRINTED: 13/10/2023 15:04:09