


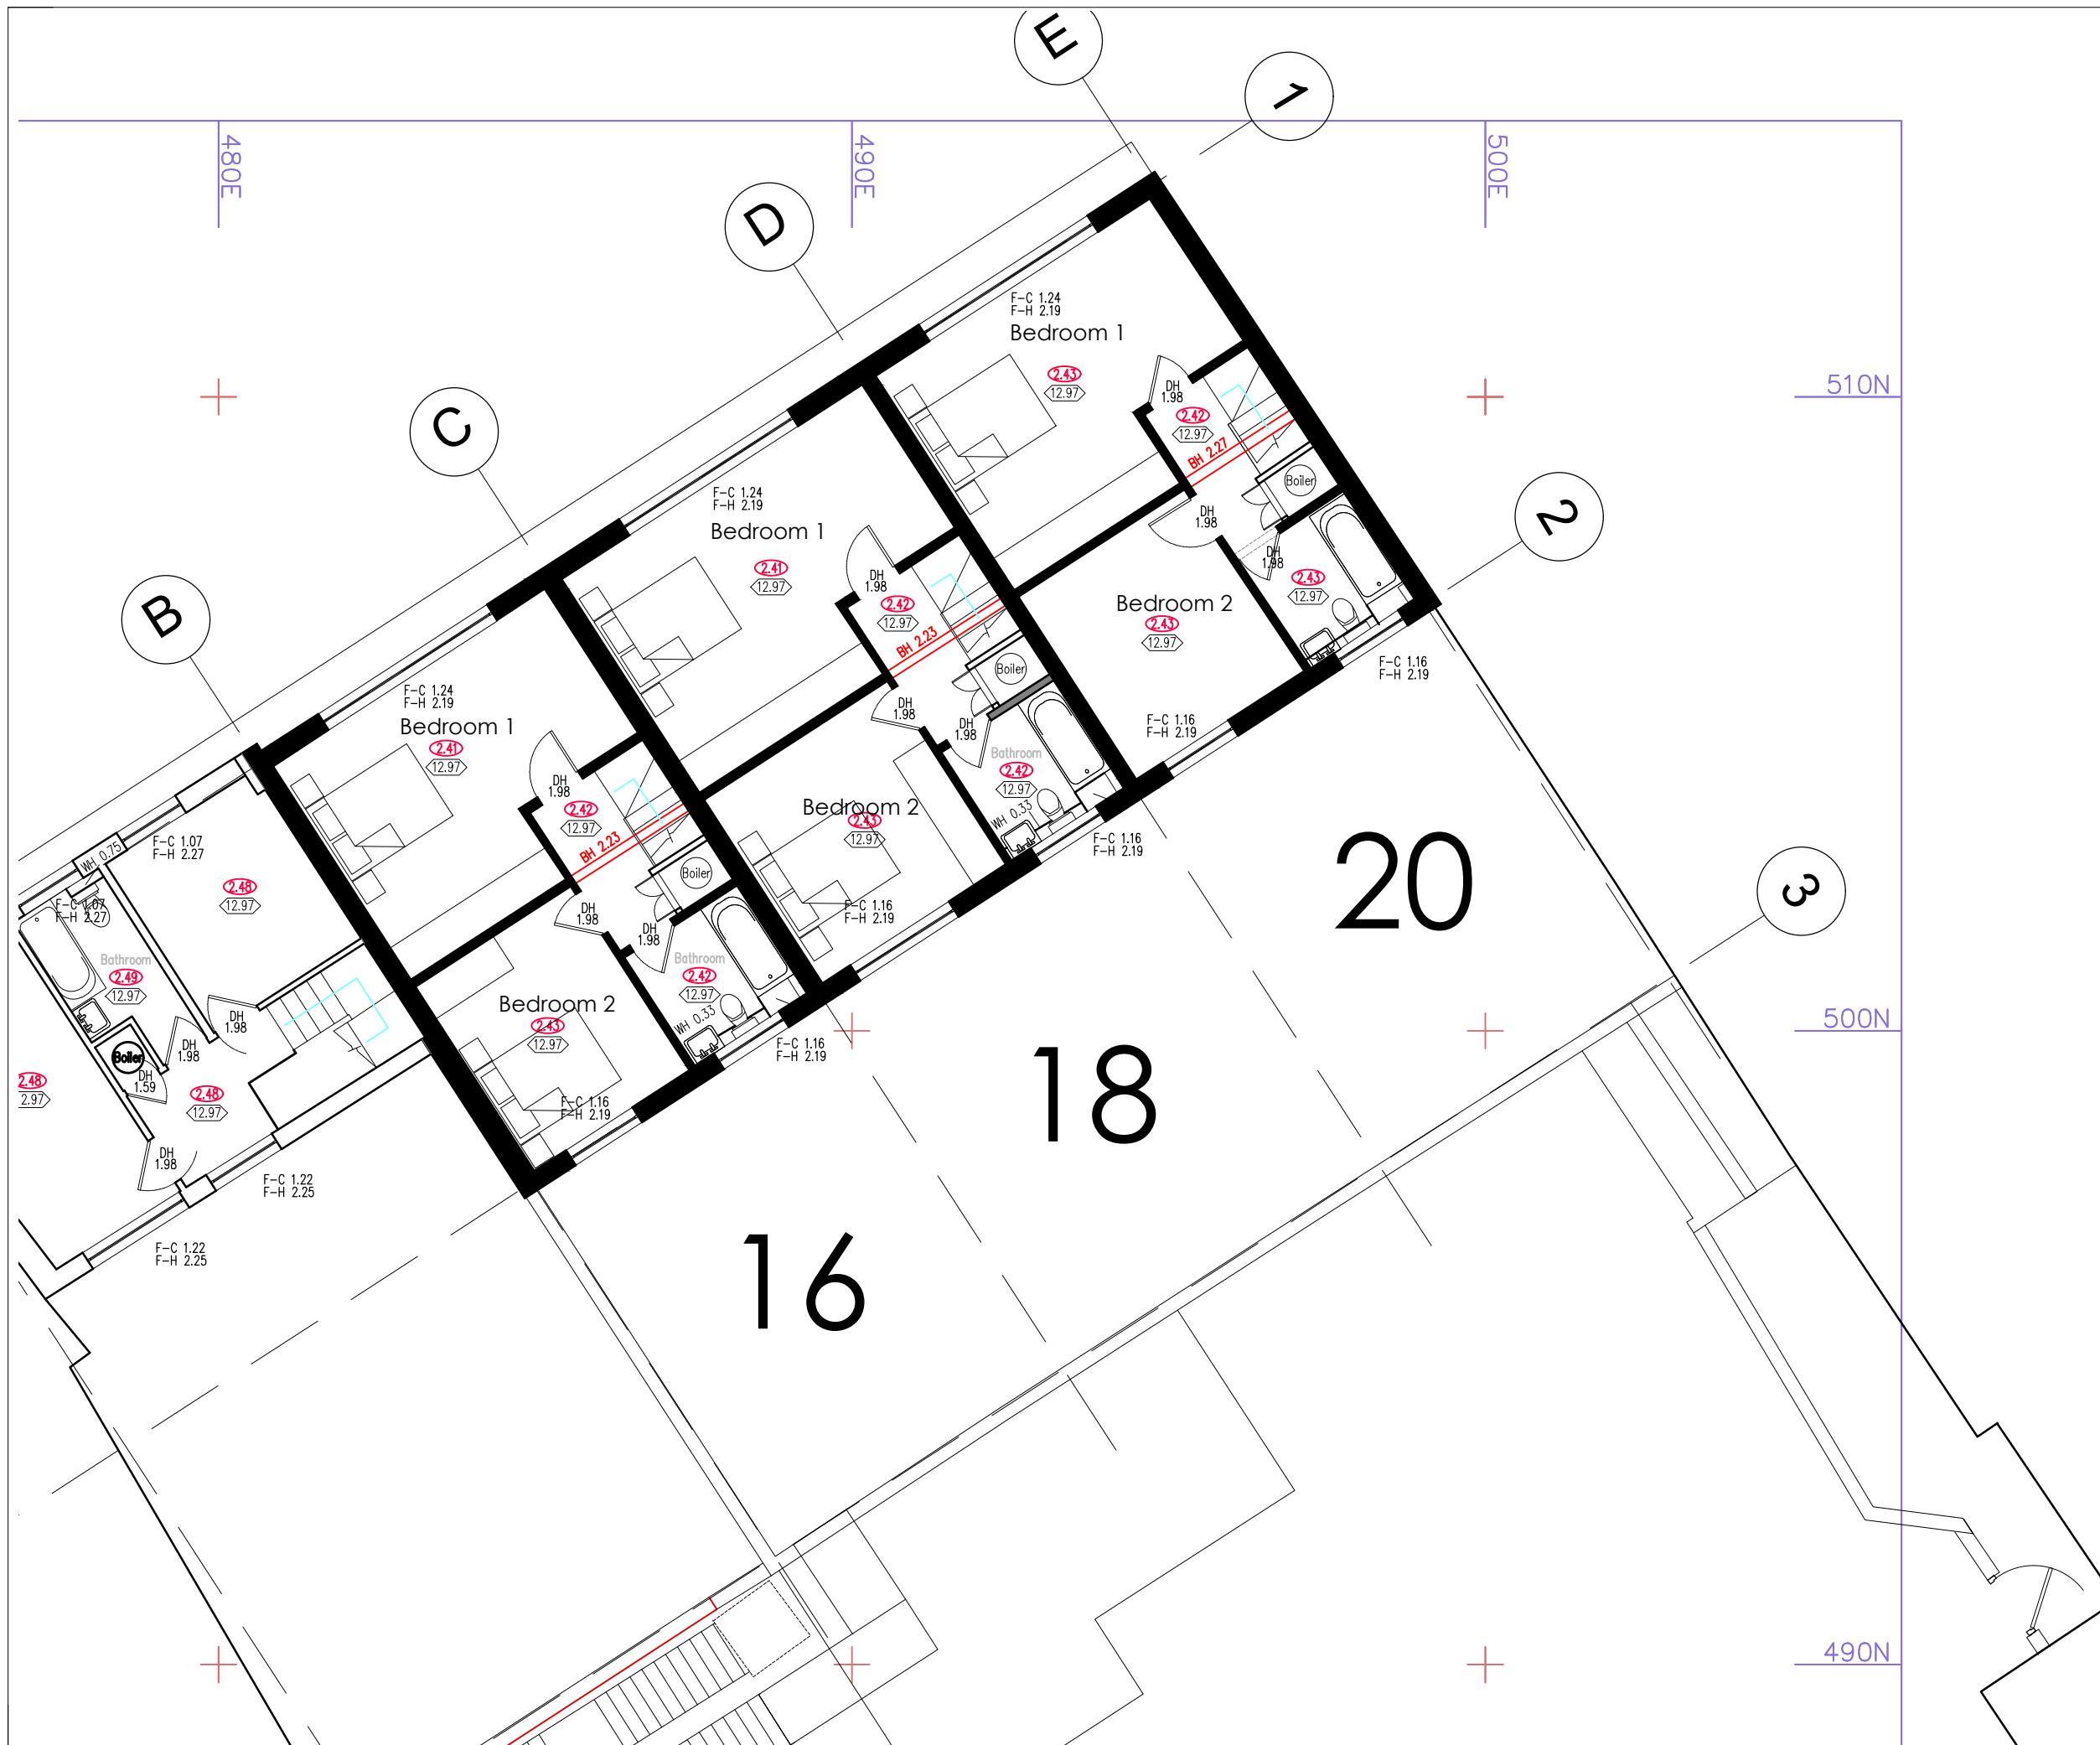

REV	DESCRIPTION	DATE	BY

THIS DRAWING IS THE COPYRIGHT OF AINSLEY GOMMON ARCHITECTS. DO NOT SCALE FROM THIS DRAWING. WORK TO FIGURED DIMENSIONS ONLY. CHECK ALL DIMENSIONS ON SITE. ANY DISCREPANCIES TO BE NOTIFIED TO THE ARCHITECT. ELEMENTS OF STRUCTURE SHOWN ARE INDICATIVE AND FOR GUIDANCE. FINAL DESIGN TO BE AS STRUCTURAL ENGINEERS DETAILS AND SPECIFICATION.

PROJECT
Refurbishment of
16 -20 Eccleston Street, Prescot
for
Knowsley Metropolitan BC

DRAWING TITLE
Proposed second floor

SCALE	DATE	DRAWN	CHECKED
1:100@A3	26/09/23	SG	SG

DRAWING STATUS
PLANNING

JOB No	DRAWING No	REVISION
2300	200.04	-



1 PRICE STREET, HAMILTON SQUARE, BIRKENHEAD CH41 6JN
Tel: 0151 647 5511 | birkenhead@agarchitects.co.uk | www.agarchitects.co.uk
Ainsley Gommon Architects Ltd. Registered in England & Wales No.4187948