

NOTES


All dimensions to be verified on site. Do not scale this drawing. All discrepancies to be clarified with project Architect.

This drawing is the property of HamlynBentley Architects and is issued on the condition it is not reproduced, retained or disclosed to any unauthorised person, either wholly or in part without written consent of the partners at HamlynBentley.


Ordnance Survey material is used with the permission of The Controller of HMSO, Crown copyright AR 159570.

The CDM hazard management procedures for the HamlynBentley aspects of the design of this project are to be found on the "HamlynBentley- Designer's Hazard Identification and Management Sheet" and/or drawings.


ALL DRAWINGS ARE SUBJECT TO FULL SITE
VALIDATION

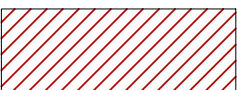

Existing Building

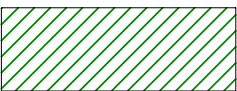

Proposed Extension Footprint

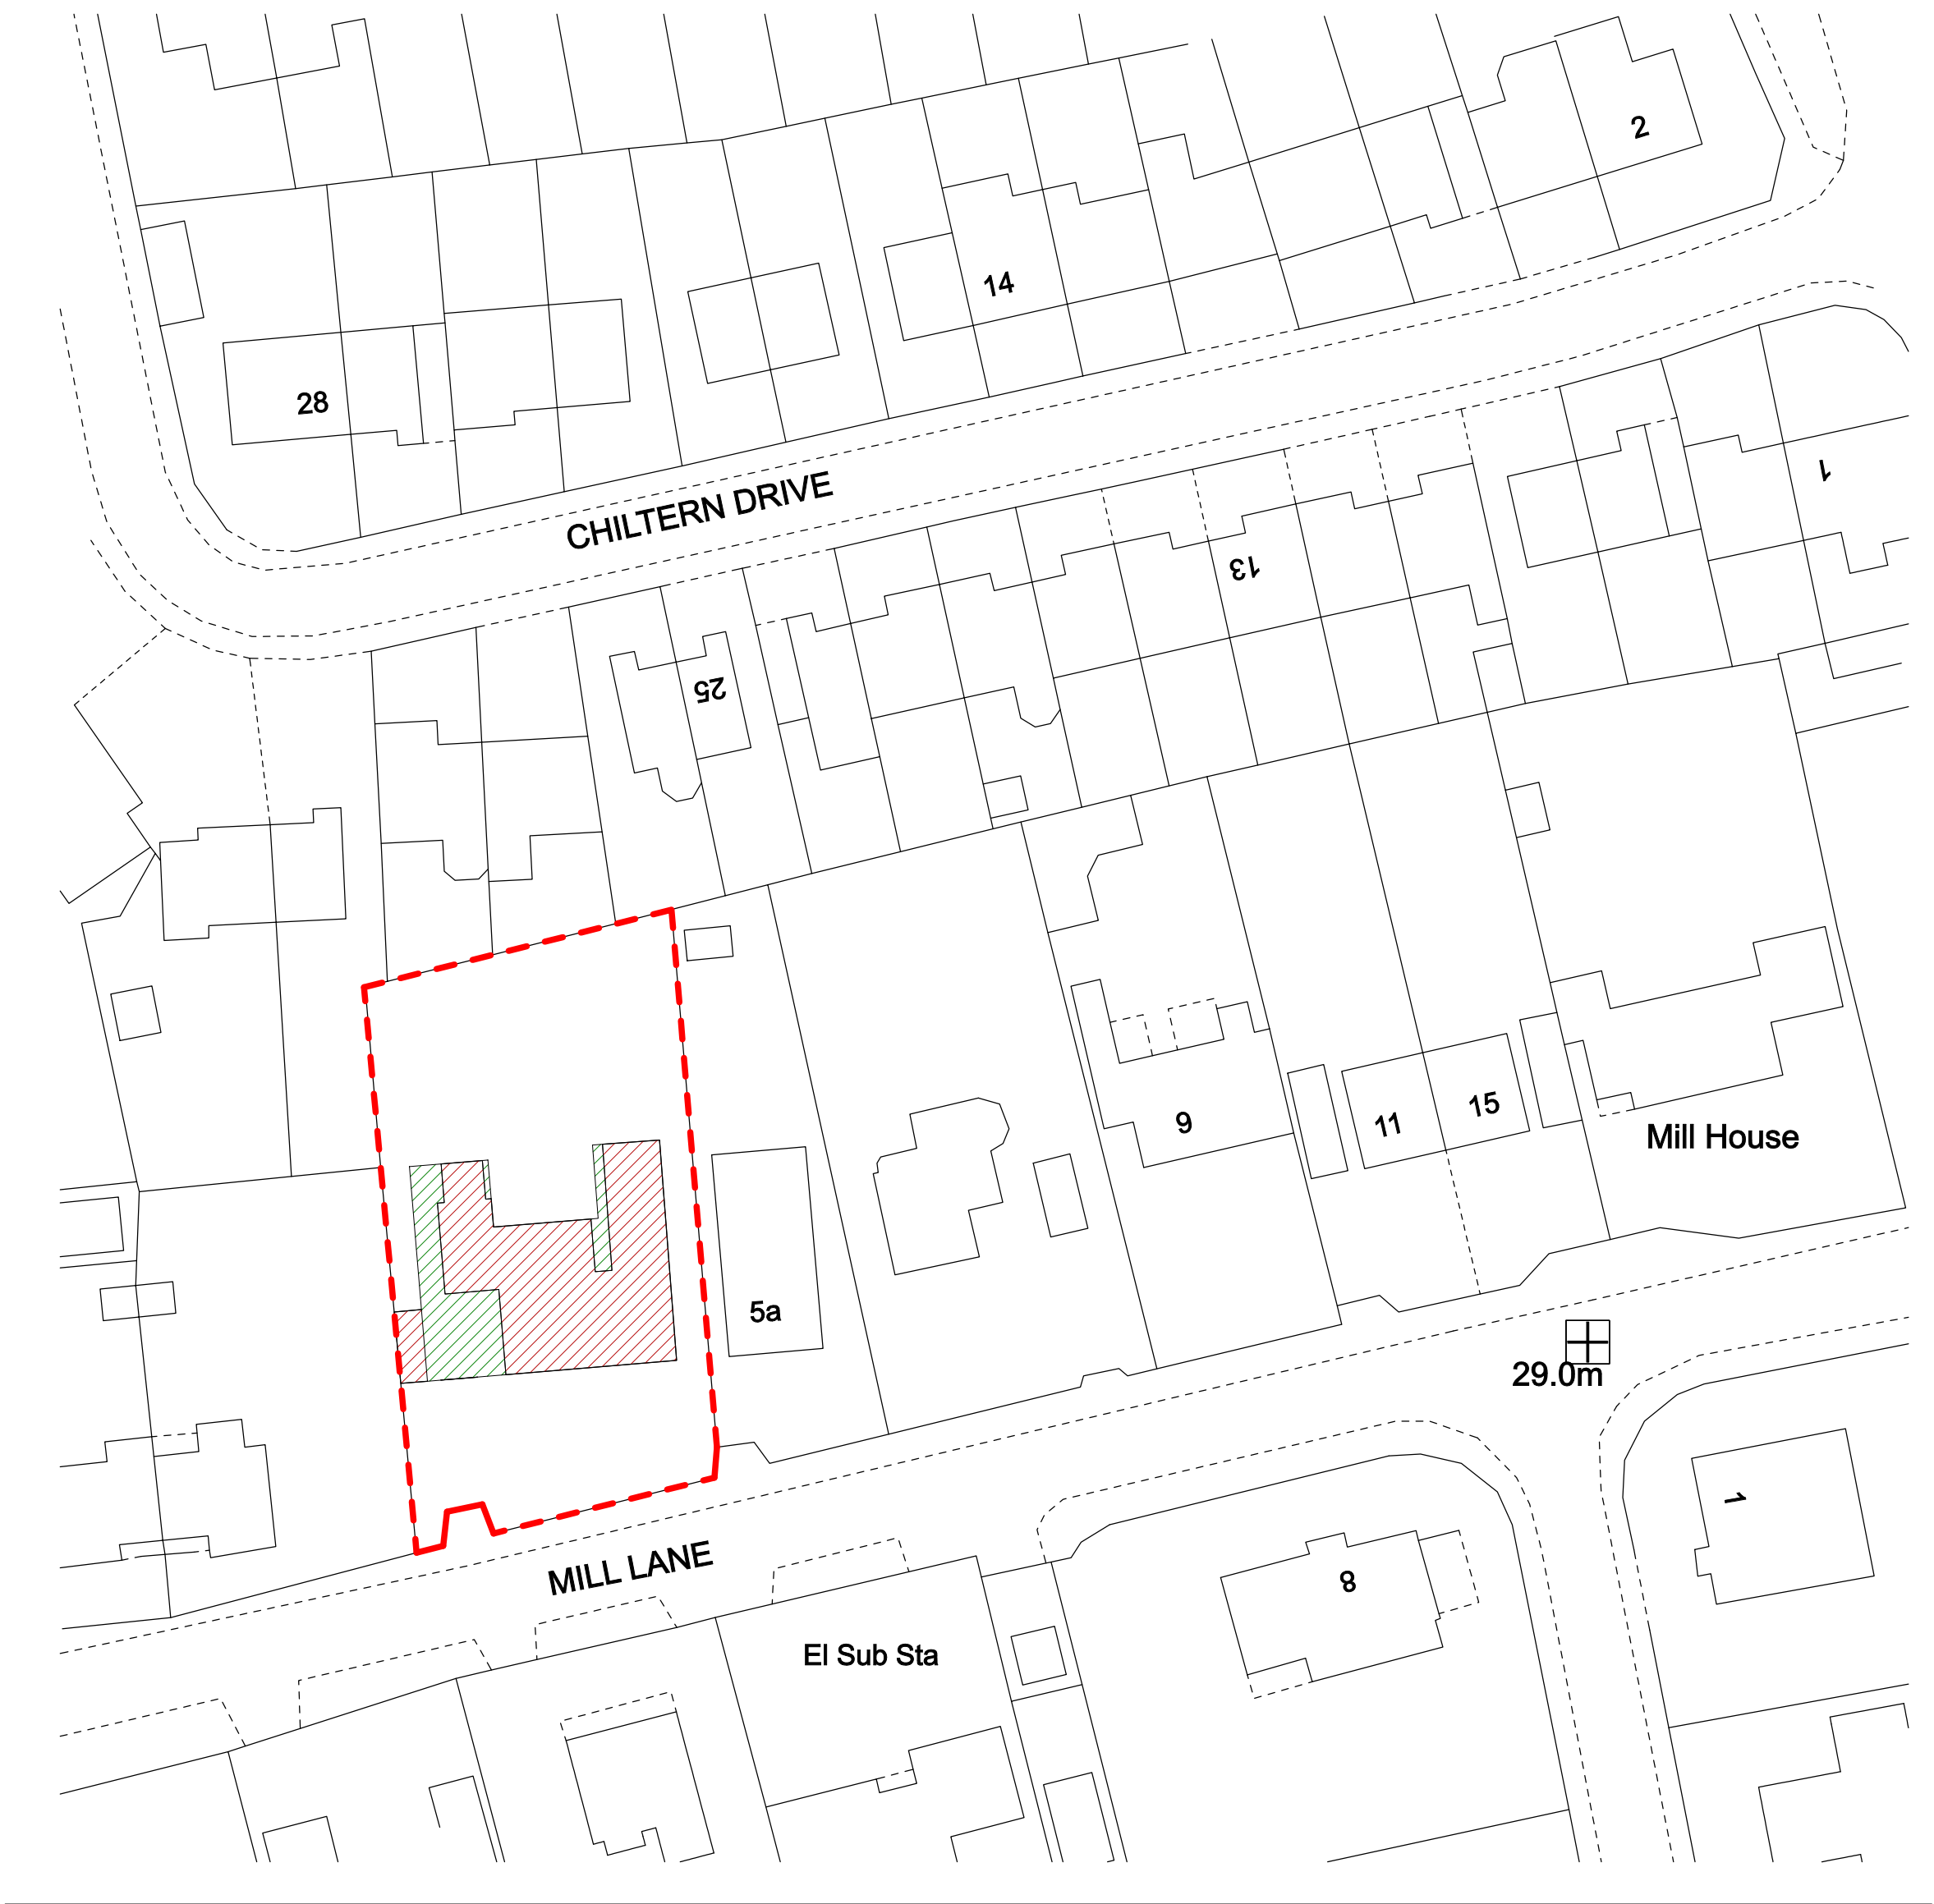

Proposed Block Plan
1 : 500

P01	22/03/2021	Planning Issue	TH	AB
P00	19/03/2021	First Issue of Drawing	TH	AB
REV	DATE	DESCRIPTION	DRAWN	CHECKED

hamlynbentley

Architecture + Development + Project Management

Client

Jacqueline Wilkinson

Project

5 Mill Lane
Kirkby
Liverpool
L32 2AU

Drawing Title

Proposed
All Floors
Block Plan

Scale	Paper Size	Date	Drawn	Checked
A.S	A1	Mar '21	TH	AB

PROJECT No	DRAWING No	Revision
00147	08902	P01

t +44 (0) 781 339 8740

e hello@hamlynbentley.com

www.hamlynbentley.com