


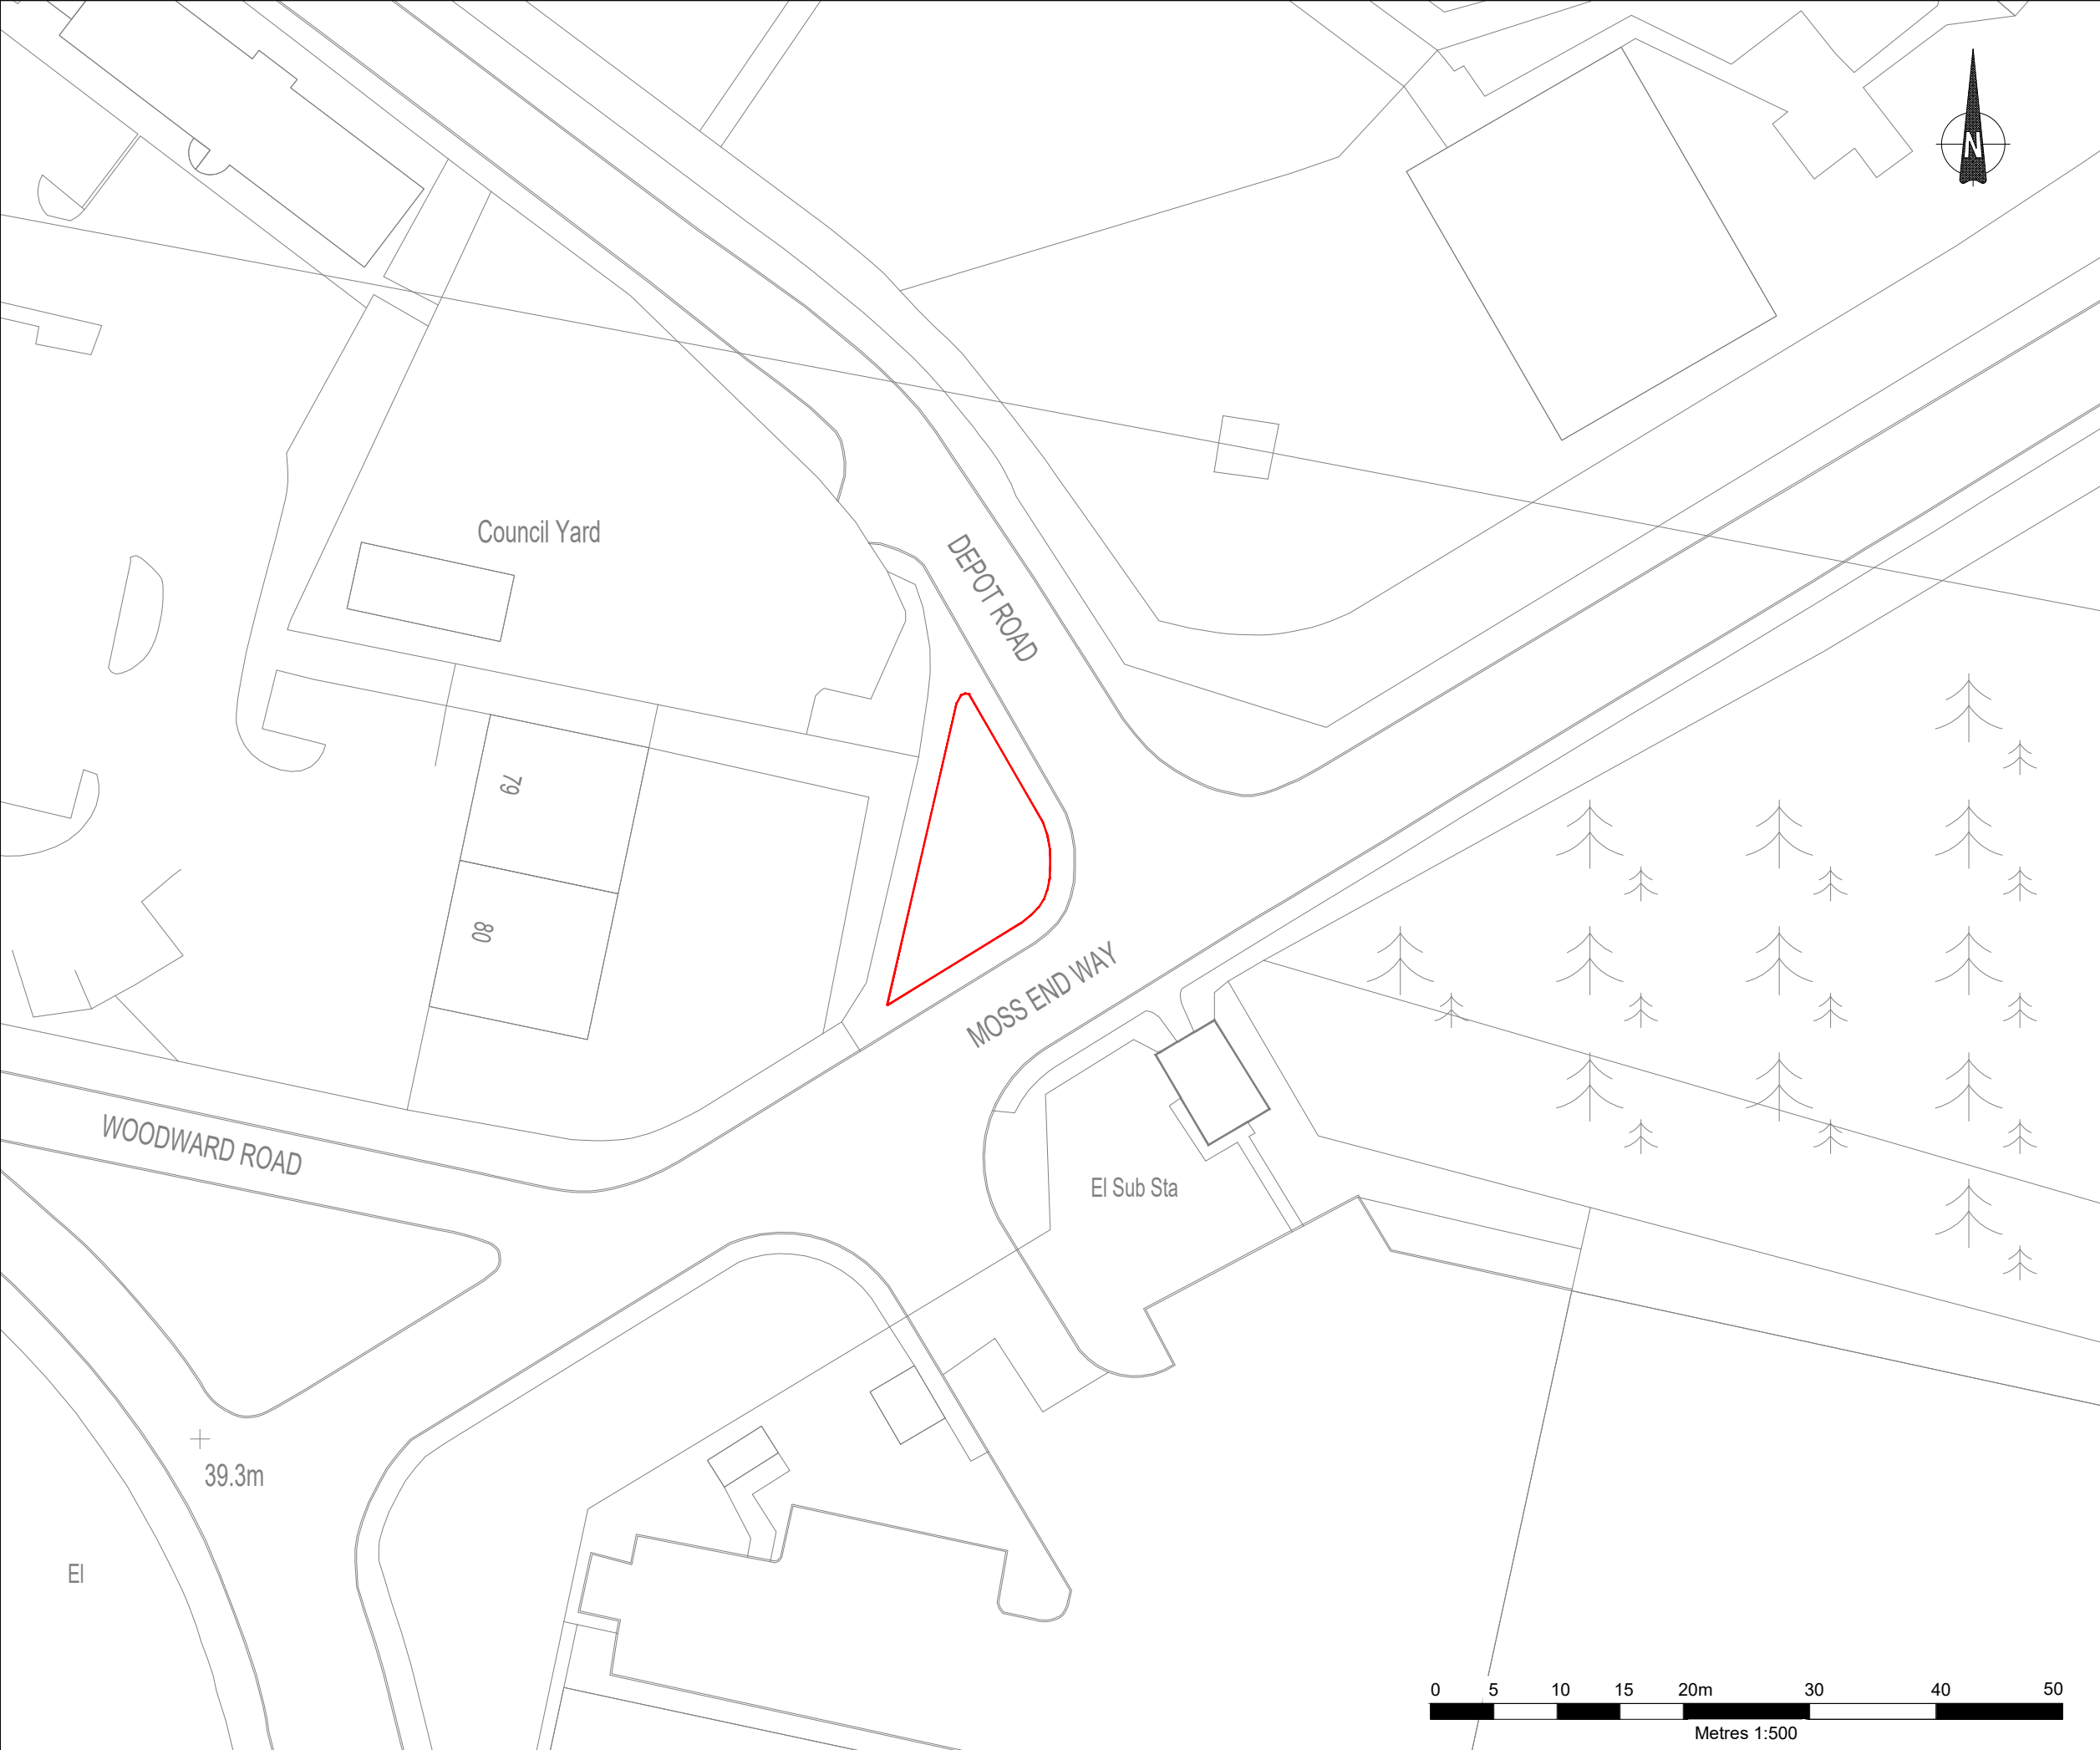

LEGEND

SITE BOUNDARY

NOTES

1. SITE AREA: 160m²

A	01/12/25	PRELIMINARY ISSUE
REV.	DATE	DESCRIPTION

BATTERY
BOX



AMP CLEAN ENERGY
1 DOVER STREET
LONDON
W1S 4LD

SITE NAME

MOSS END BOX

SITE REFERENCE

BB-03832

SITE ADDRESS

VACANT GRASS VERGE ADJACENT TO MOSS END WAY, KNOWSLEY INDUSTRIAL PARK, KIRKBY, L33 7UG

DRAWING TITLE

01 LOCATION PLAN

SCALE	1:500 @ A3	DATE	01/12/25	REV	A
-------	------------	------	----------	-----	---