

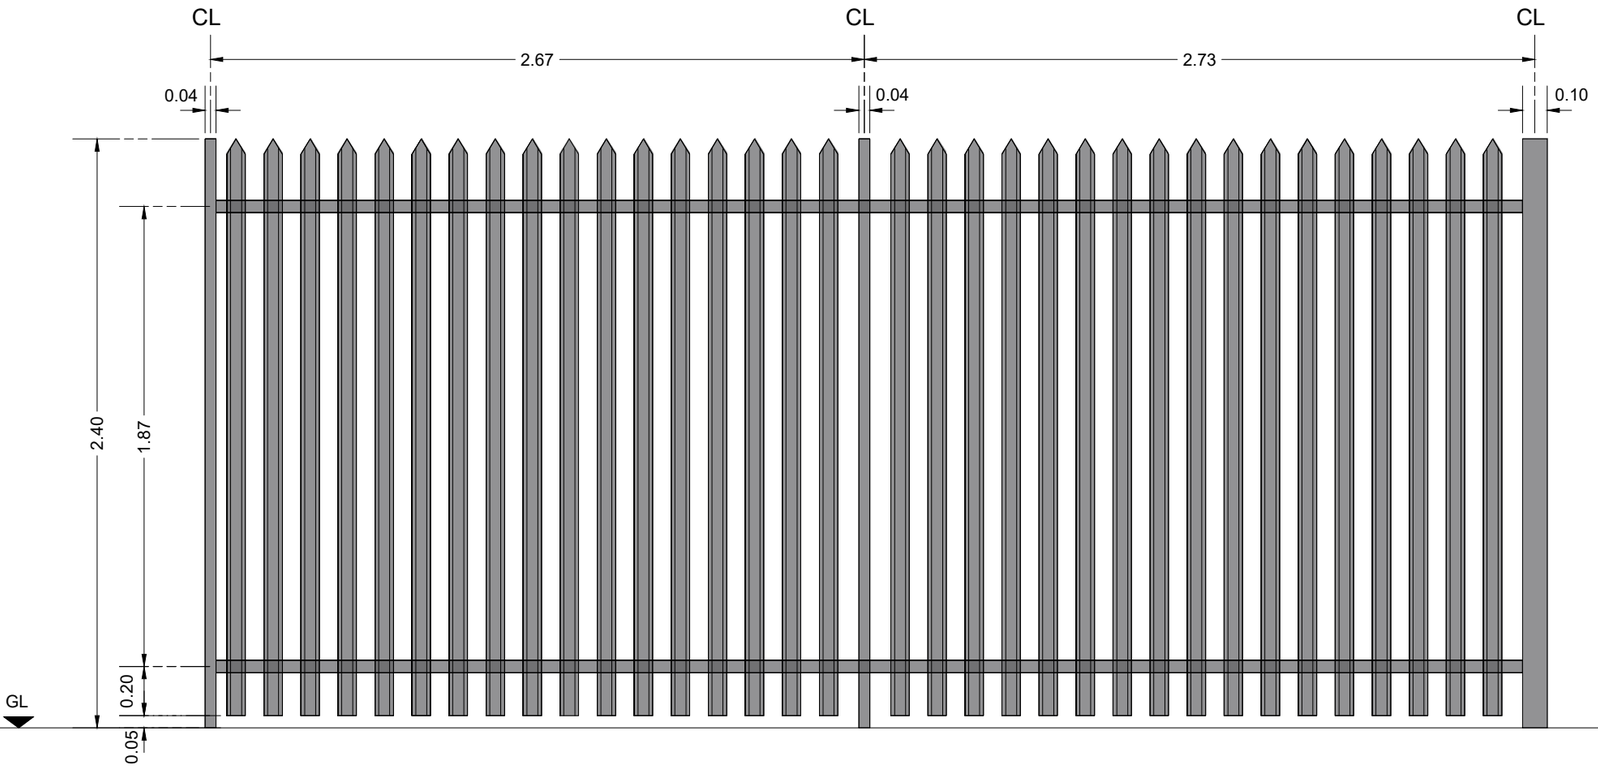


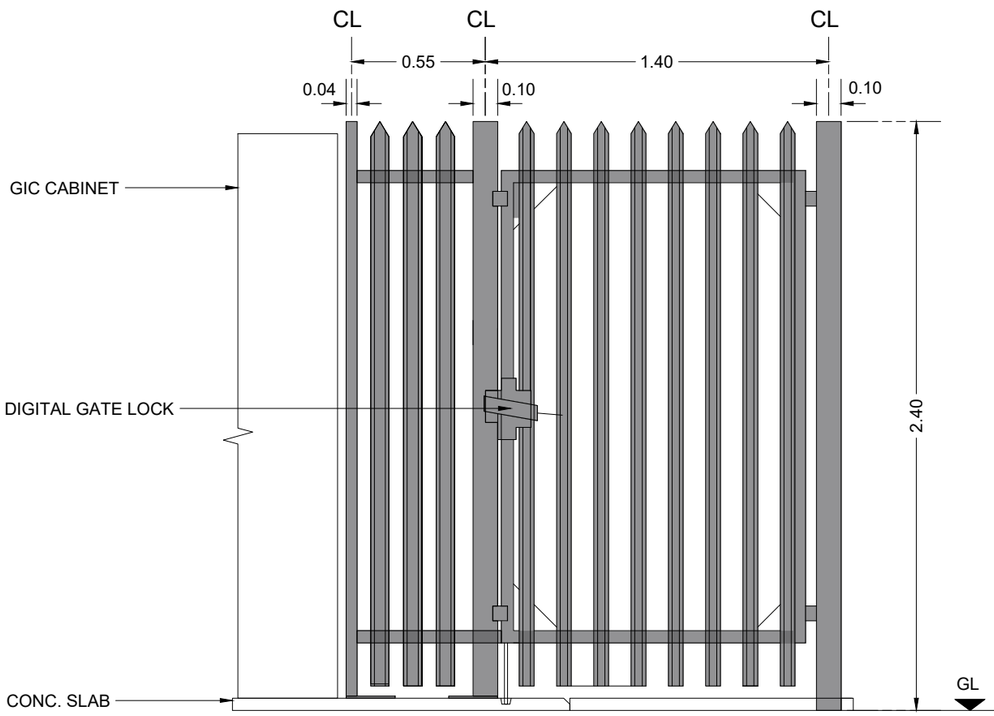

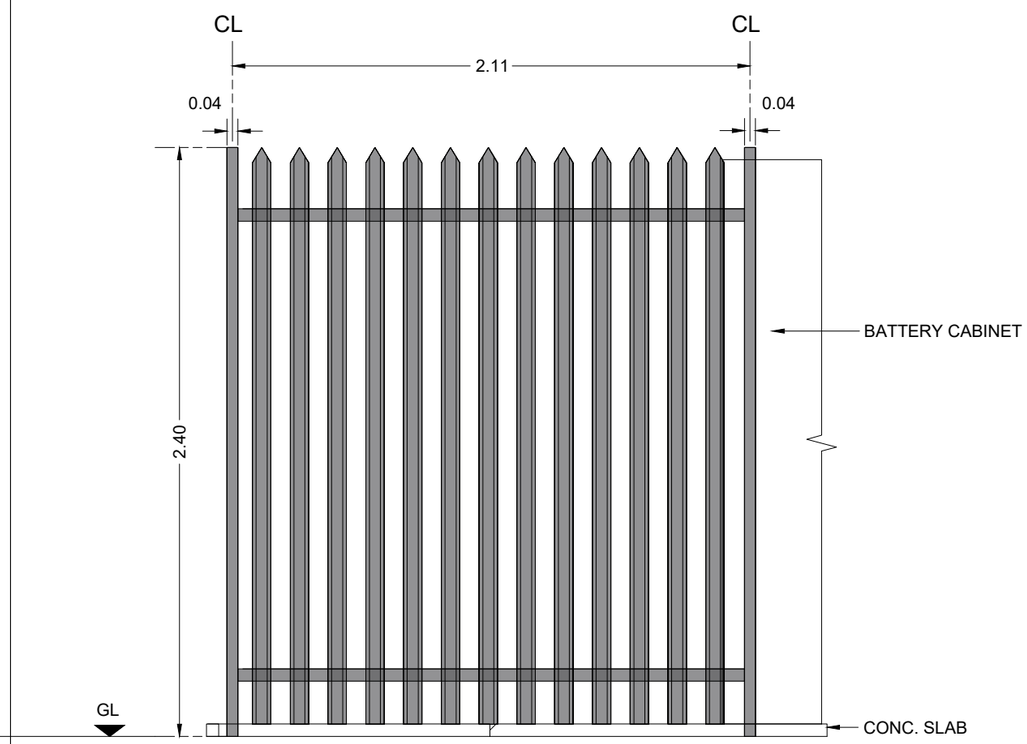

LEGEND

NOTES

REV.	DATE	DESCRIPTION

BATTERY BOX

AMP CLEAN ENERGY
1 DOVER STREET
LONDON
W1S 4LD

200kW / 80 kWh
MICRO ENERGY STORAGE UNIT

BATTERY BOX
2.4m HIGH PALADIN FENCE

ELEVATIONS

PLAN 5

REV

Scale 1:25 @ A3

Date SEPT 2025

DRAWN BY: JM