


EXISTING STORAGE COMPOUND
AT PRESCOT ROAD

HARDCORE
VERGE
CROSSING

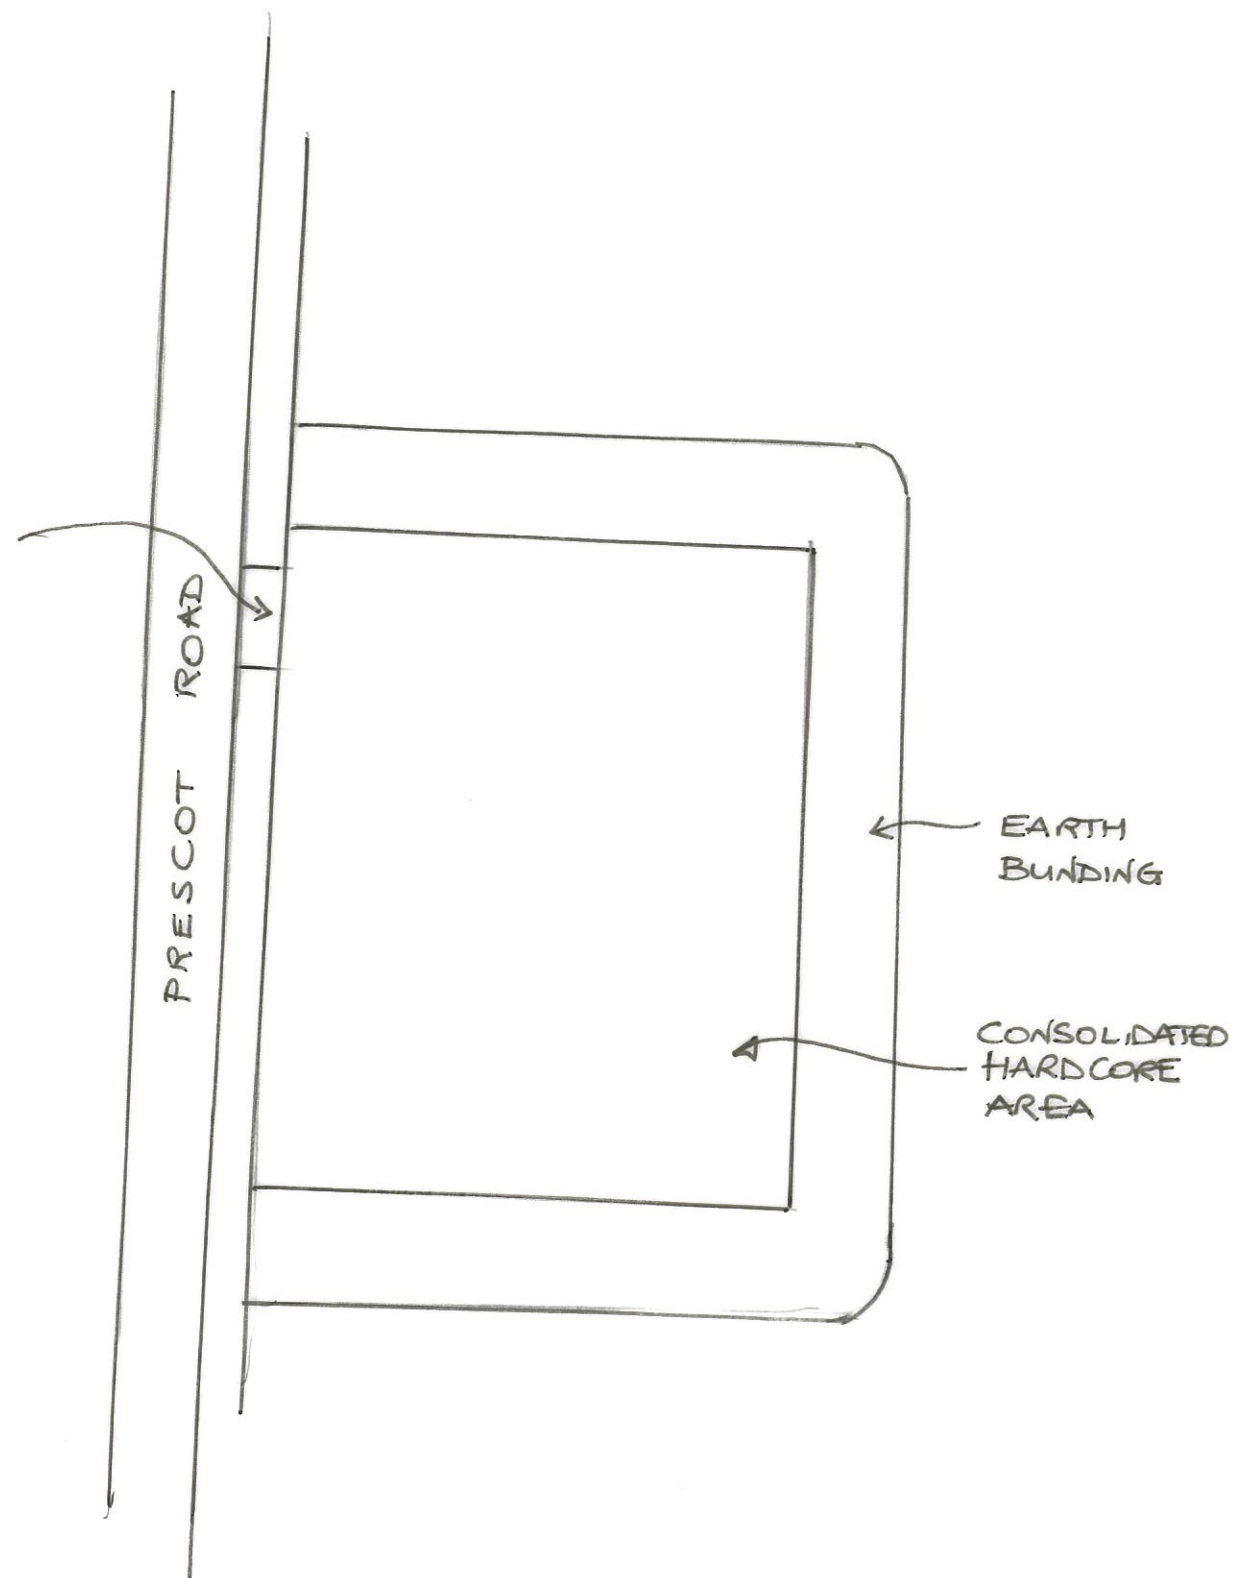

0 5 10 15 20 m
SCALE 1:500@A3

29/6/22