




Side 2 Elevation Grid Line B

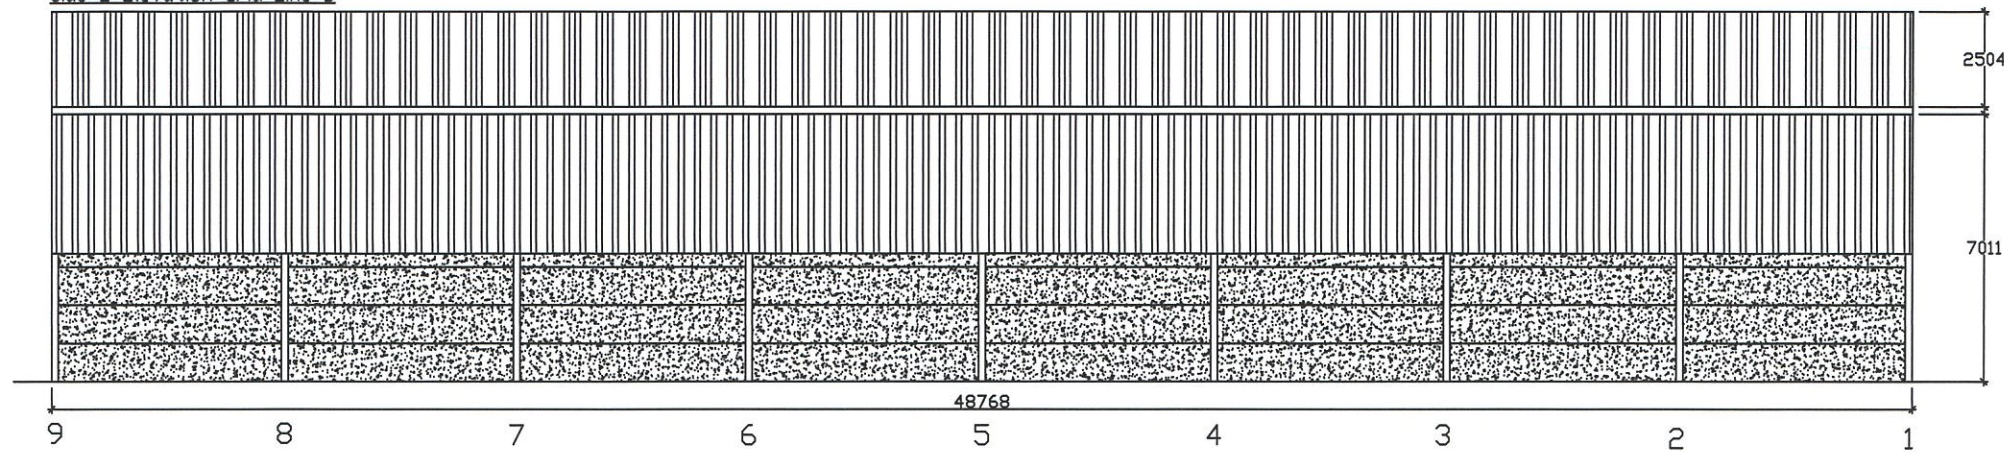


Side 1 Elevation Grid Line A

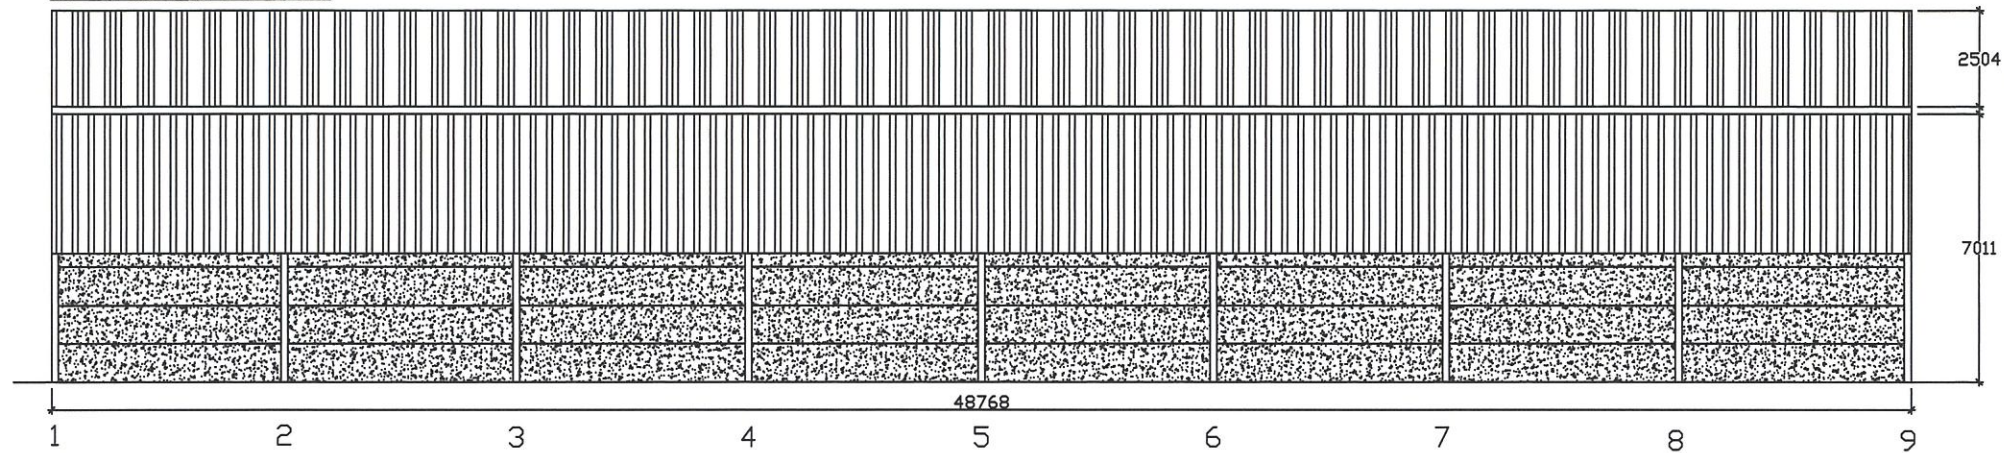


Layout

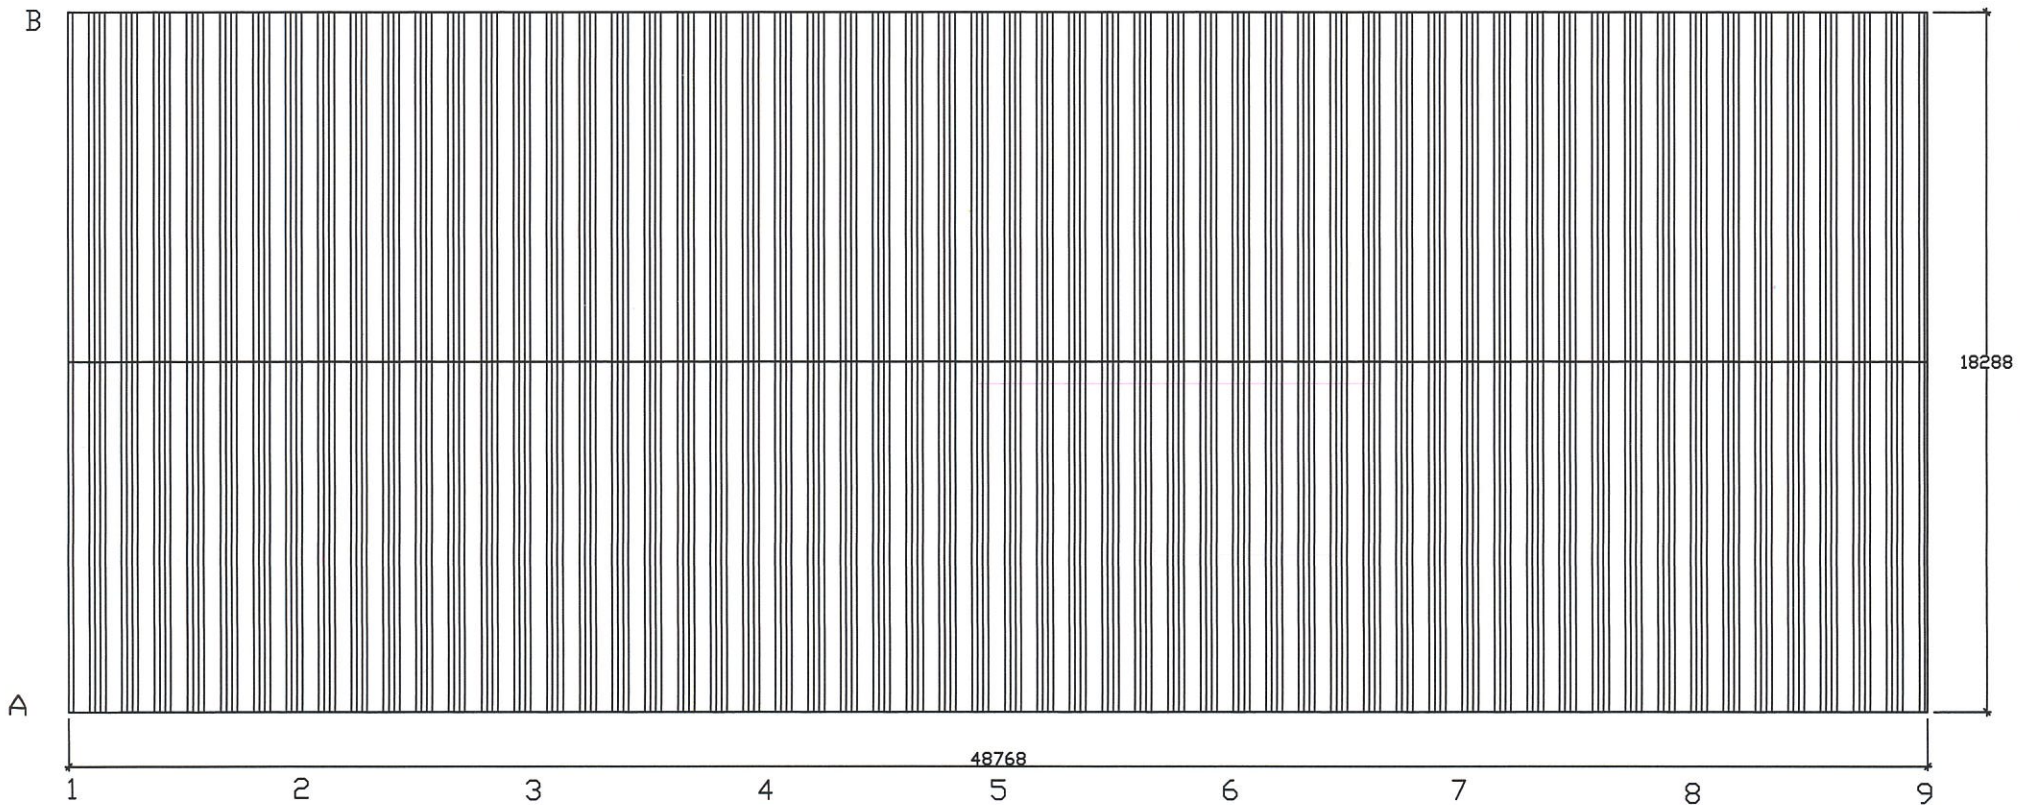

End 2 Elevation Grid Line 9

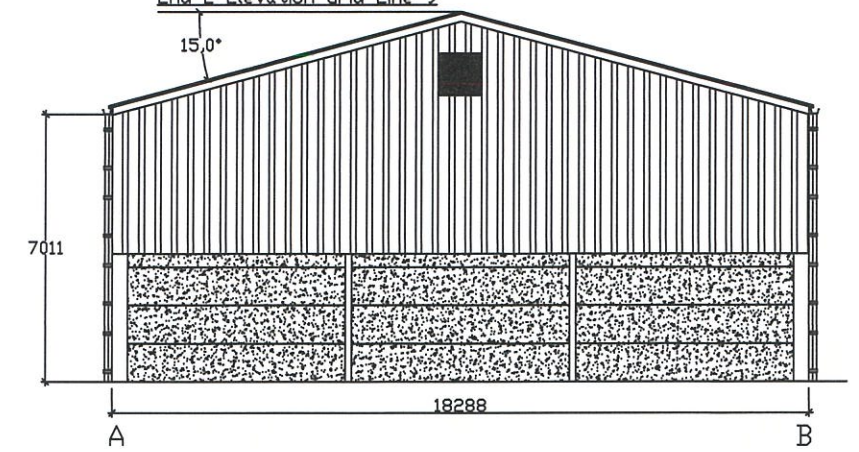

End 1 Elevation Grid Line 1

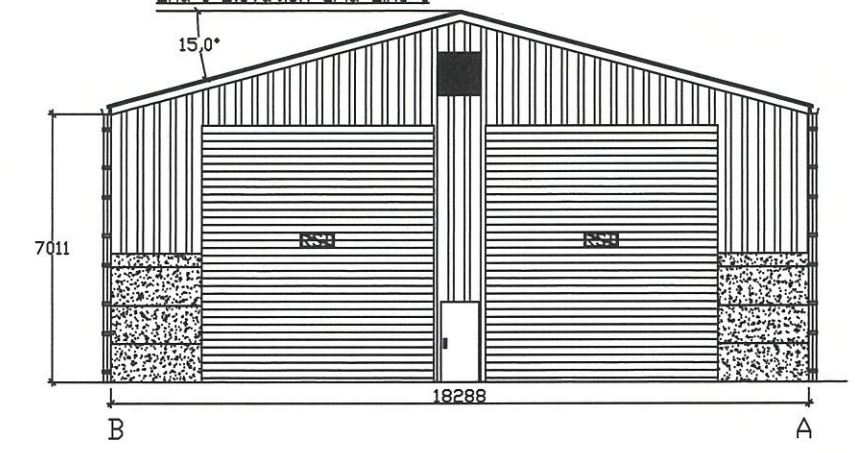**Specification**

Length 48768m (160' 0")

Width 18288m (60' 0")

Eaves Height 7011m (23' 0")

Roof Pitch 15°

Bay Size: All bays are the same size at 6.096m, end bays reduced to achieve overall length.

Steelwork (Including web stiffeners and rafter stays)

To supply for erection on prepared site and concrete foundations, steel frame 6.096m (20') centres with UB 406 x 178 x 54 stanchions and UB 356 x 171 x 45 rafters. Roof bracing to both ends. Side bracing and CHS eaves ties. To be 6 gable posts (UB 356 x 171 x 45).

Holding down bolts, templates, cones, and washers included.

All steelwork to be Painted, other colours available.

Purlins

To supply 177 16 - Steel purlins bolted to frame at 1.375m. Eaves beams (Galvanised Steel).

Roof Cladding

To supply Natural Grey Fibre Cement laid in accordance with manufacturer's instructions. Ridge to be Closed Ridge.

Roof Lights

Incorporate 0 roof lights.

Rainwater Goods

Building Side 1: Galvanised Steel Box with 3 x 110 Diameter down-pipes and rubber sealed joints.

Building Side 2: Galvanised Steel Box with 3 x 110 Diameter down-pipes and rubber sealed joints.

Cladding

Gable End 1: To be clad down 3.660m below eaves with Box Profile - .5 PVC on 177-16 steel rails.

Gable End 2: To be clad down 3.660m below eaves with Box Profile - .5 PVC on 177-16 steel rails.

Side 1: To be clad down 3.660m below eaves with Box Profile - .5 PVC on 177-16 steel rails.

Side 2: To be clad down 3.660m below eaves with Box Profile - .5 PVC on 177-16 steel rails.

All cladding to include shredder flashing and cement fibre, eaves fillers and foam fillers.

Concrete Panels

Gable End 1: 140mm x 1000mm, 140mm x 500mm thick concrete panels, to a height of 3.5m.

Gable End 2: 140mm x 1000mm, 140mm x 500mm thick concrete panels, to a height of 3.5m.

Side 1: 140mm x 1000mm, 140mm x 500mm thick concrete panels, to a height of 3.5m.

Side 2: 140mm x 1000mm, 140mm x 500mm thick concrete panels, to a height of 3.5m.

Louvre Vents

Gable End 1: 1 x 1 PVC fixed blade box louvres, positioned to suit customers' requirements.

Gable End 2: 1 x 1 PVC fixed blade box louvres, positioned to suit customers' requirements.

Doors

Door 1 is a 6.096m wide and 6.706m High Roller Shutter Door - Electric plain Galv Phase 3 located

Gable End 1 - Centre Offset.

Door 2 is a 1m wide and 2.1m High Steel Personnel Door factory primed located Gable End 1 - Centre.

Door 3 is a 6.096m wide and 6.706m High Roller Shutter Door - Electric plain Galv Phase 3 located

Gable End 1 - Centre Offset.

PROPOSED BUILDING
AT PRESCOT ROAD

29/6/22



SCALE 1:200 @ A3

This Drawing is for Planning and Aesthetic purposes Only!
Sizes subject to change due to Structural Calculation
DO NOT INSTALL BASES TO THIS PLAN