


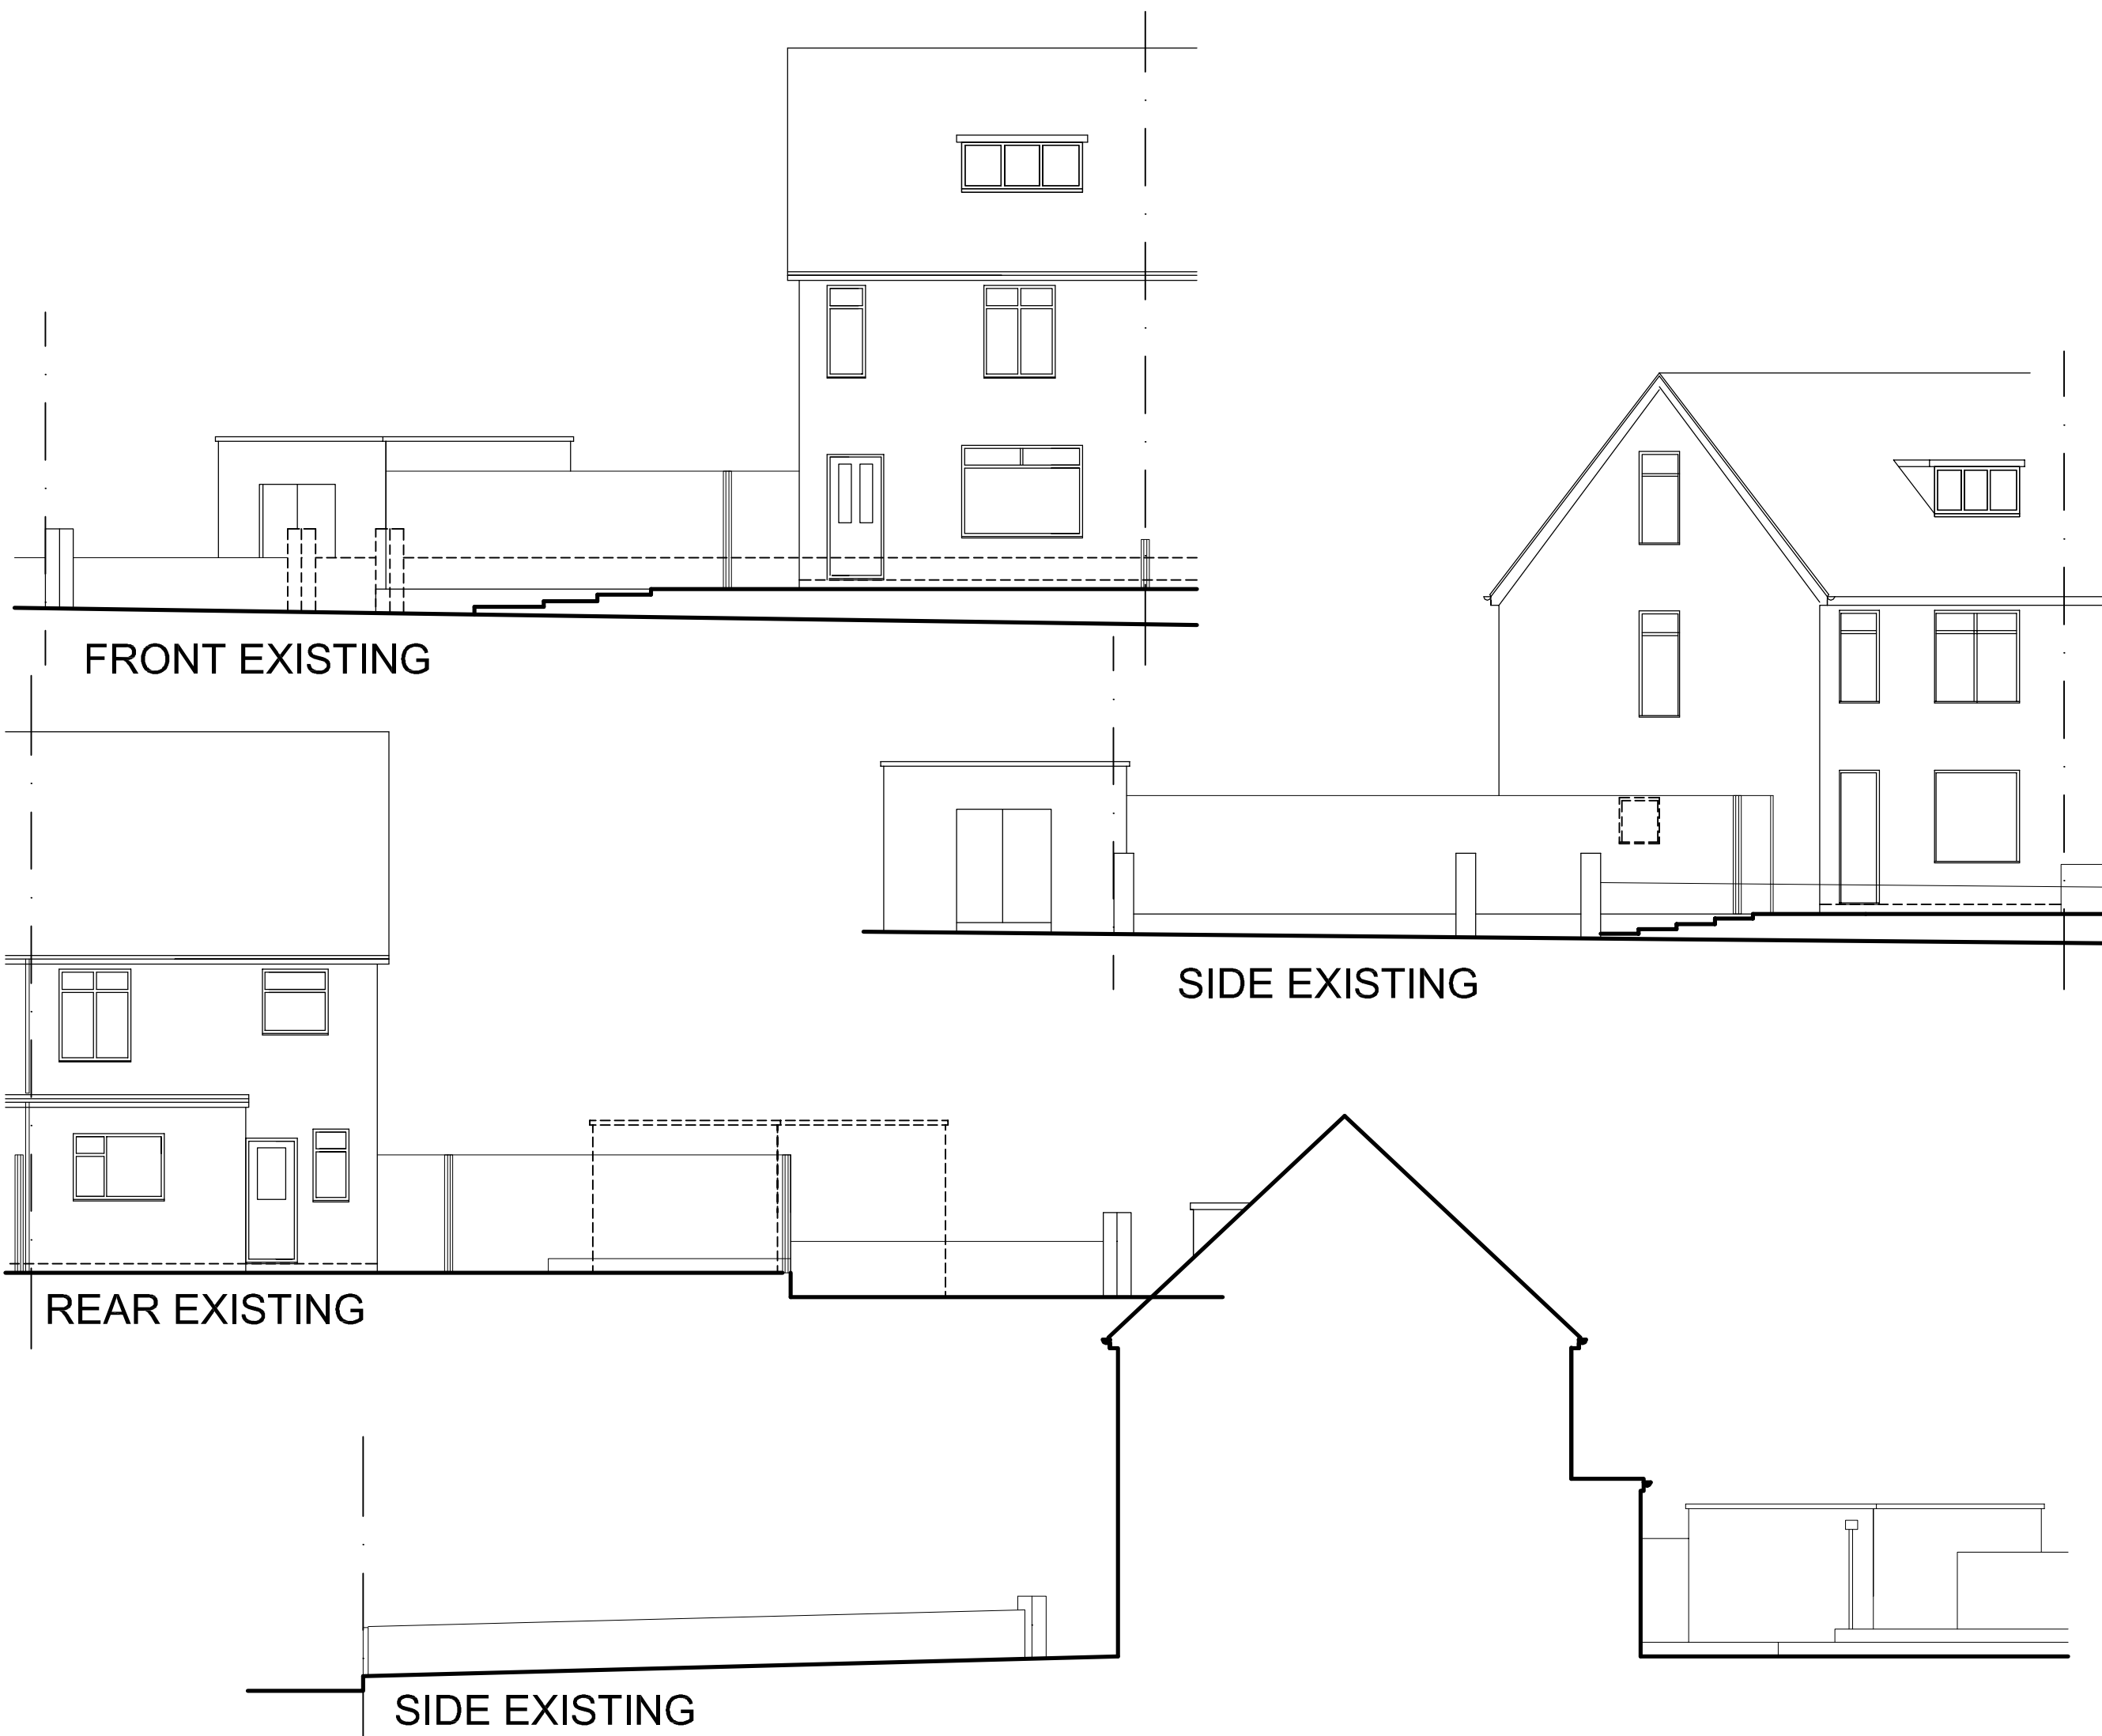

0 5m

FRONT EXISTING

SIDE EXISTING

REAR EXISTING

SIDE EXISTING

All dimensions to be checked on site prior to commencing works.

Dimensions to suit overall existing dimensions
Applicant to confirm boundary.
Drawings to be read in conjunction.
This drawing is for the purpose of obtaining Local Authority approvals only and may not contain a full specification of the works.

Applicant should be aware that The Party Wall Act may apply where building work is on or near the boundary.

REV A 22.7.22 DO NOT SCALE
NOTE OMITTED FOR PLANNING SUBMISSION

©HOGAN

JOB. 9 LUNT AVENUE WHISTON	
TITLE. EXISTING ELEVATIONS	
HoganDrawingShop 61 BOXDALE ROA LIVERPOOL L18 5EN 0151 733 9314	
DWG. NO. 1539-02	REV. NO. A
SCALE 1/100	DATE APR22