




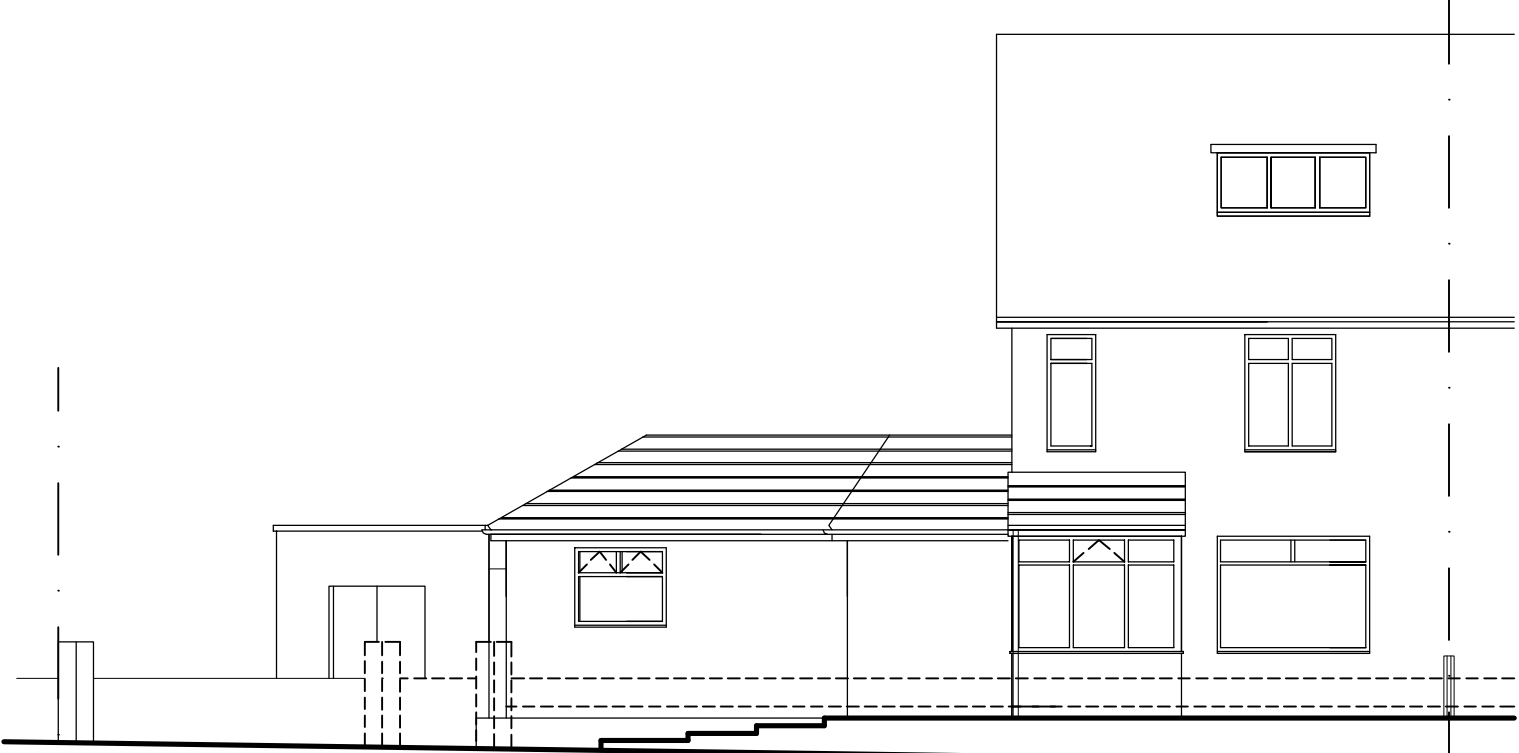

FRONT PROPOSED B

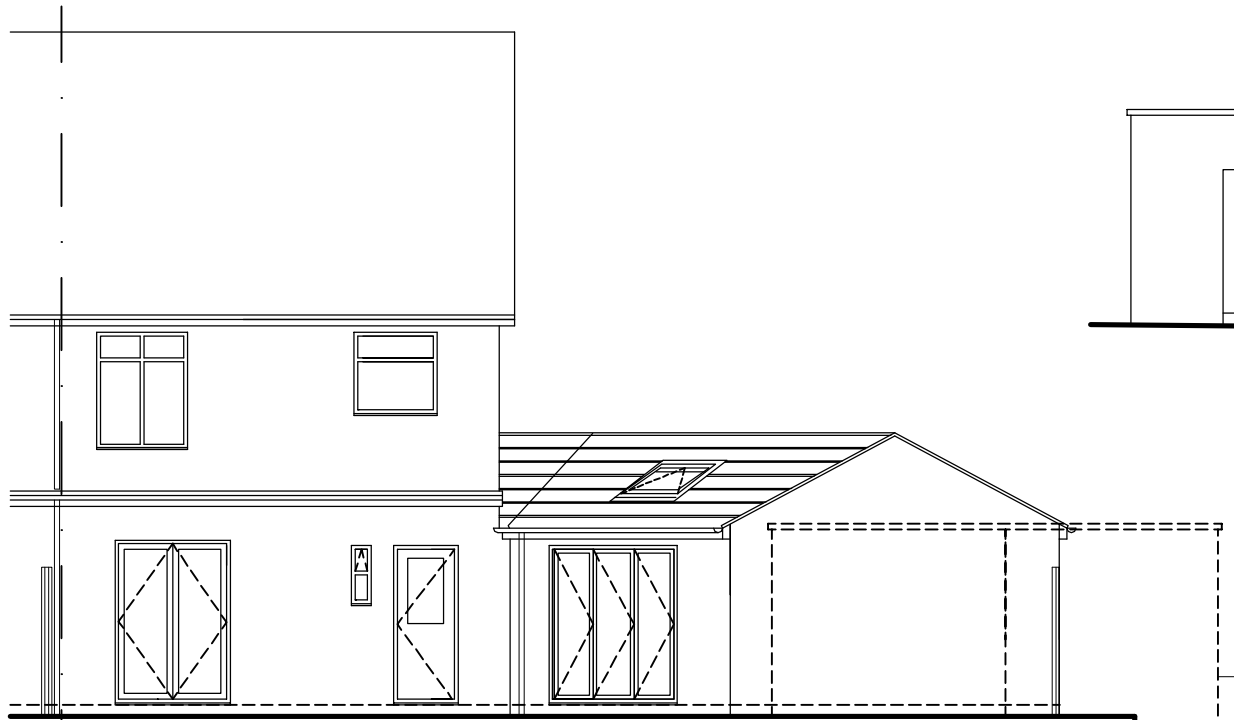


REAR PROPOSED

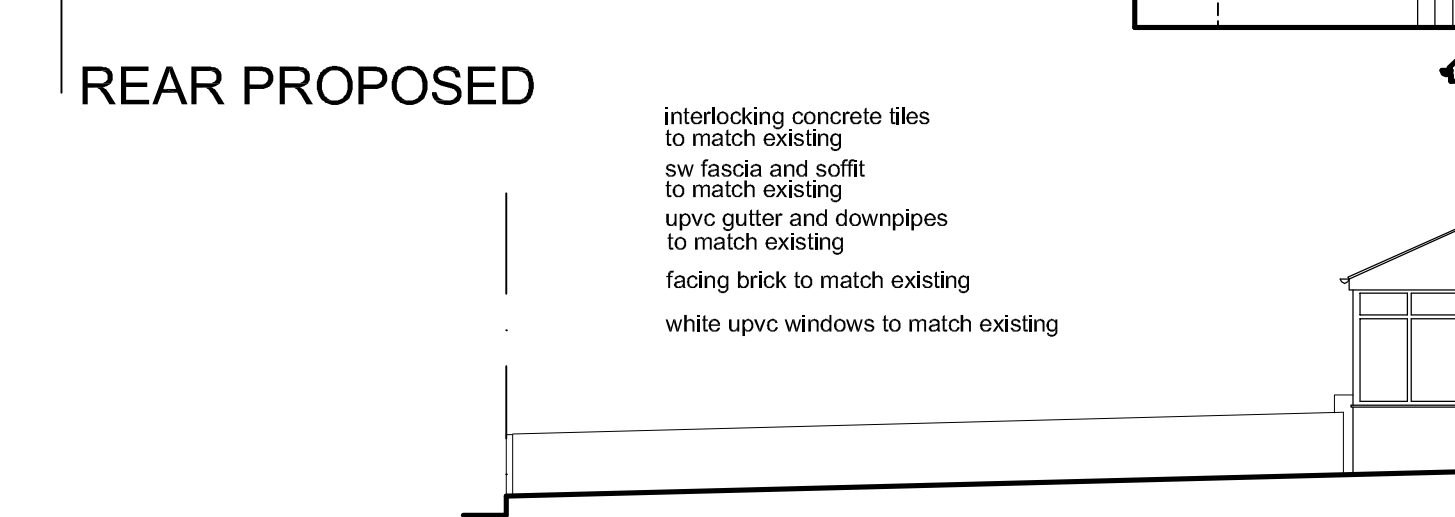


SIDE PROPOSED

interlocking concrete tiles
to match existing
sw fascia and soffit
to match existing
upvc gutter and downpipes
to match existing
facing brick to match existing
white upvc windows to match existing

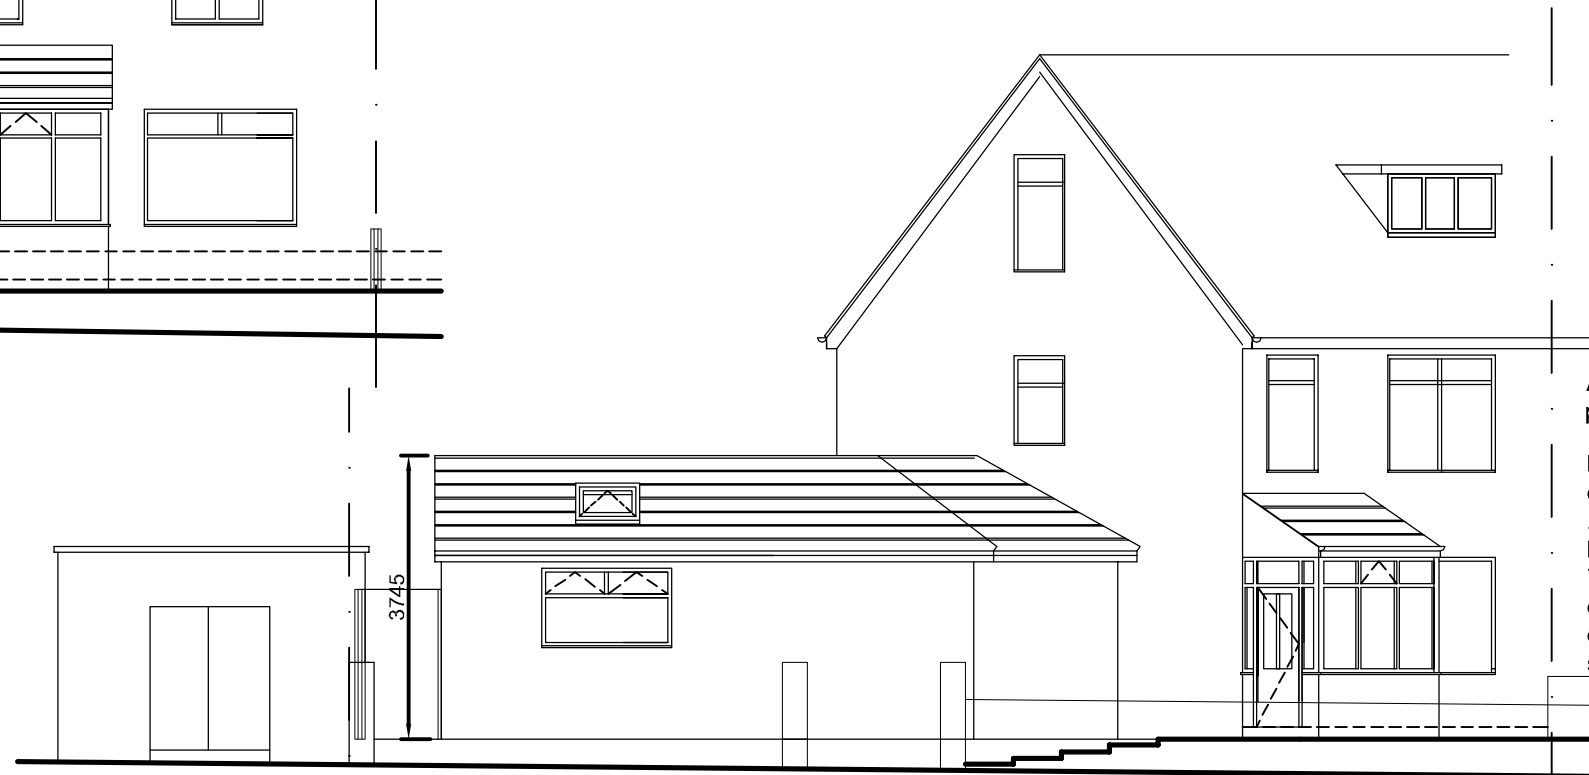

SIDE PROPOSED B

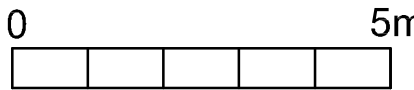

All dimensions to be checked on site prior to commencing works.

Dimensions to suit overall existing dimensions
Applicant to confirm boundary.
Drawings to be read in conjunction.
This drawing is for the purpose of obtaining Local Authority approvals only and may not contain a full specification of the works.

Applicant should be aware that The Party Wall Act may apply where building work is on or near the boundary.

REV A 22.7.22 DO NOT SCALE
NOTE OMITTED FOR PLANNING SUBMISSION

©HOGAN	
JOB. 9 LUNT AVENUE WHISTON	
TITLE. PROPOSED ELEVATIONS	
HoganDrawingShop 61 BOXDALE ROA LIVERPOOL L18 5EN 0151 733 9314	
DWG. NO. 1539-04	REV. NO. A
SCALE 1/100	DATE APR22