

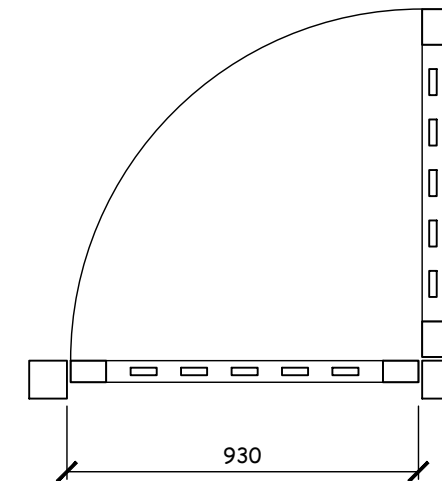
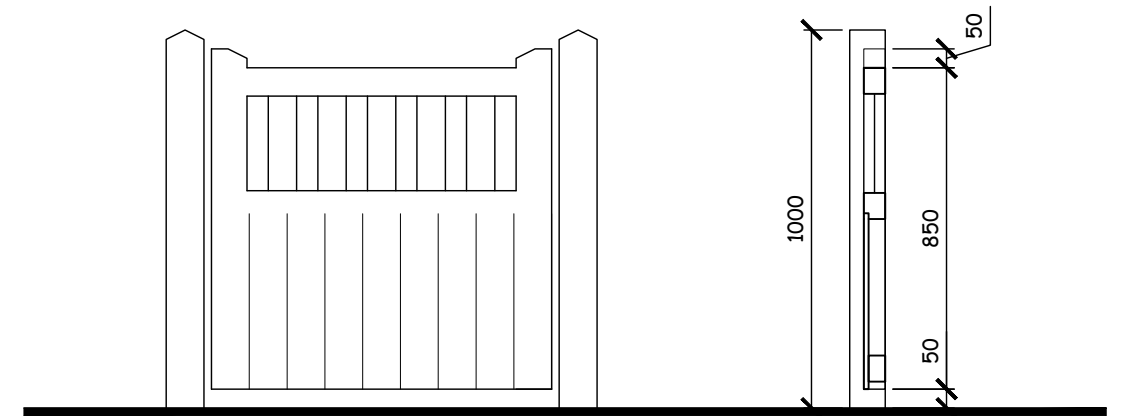


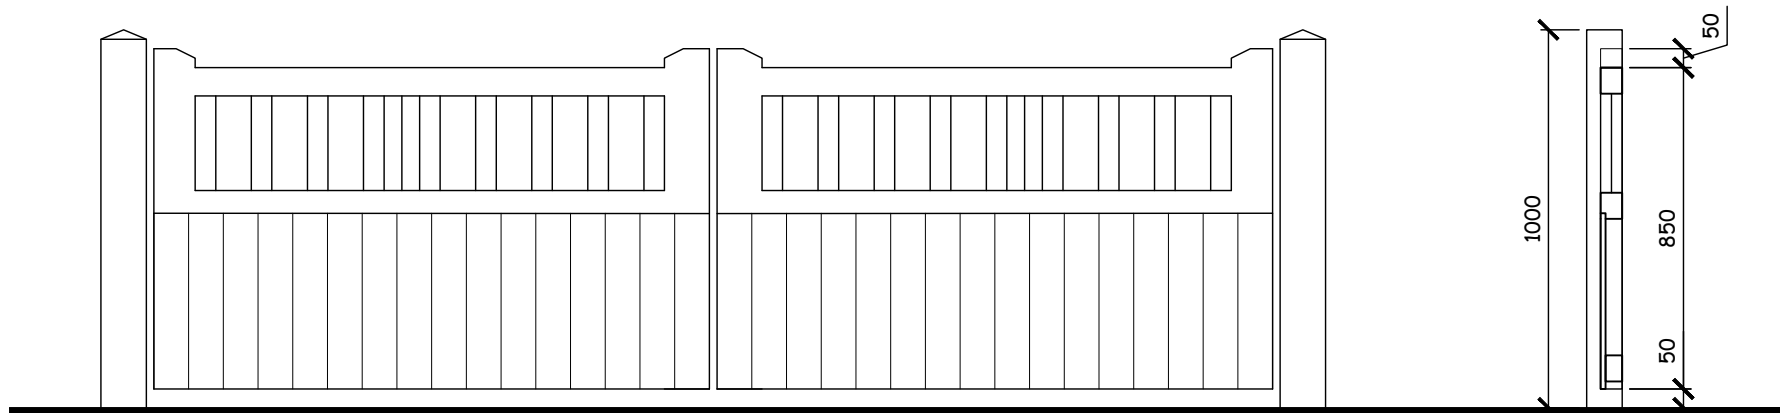

PEDESTRIAN ENTRANCE GATES

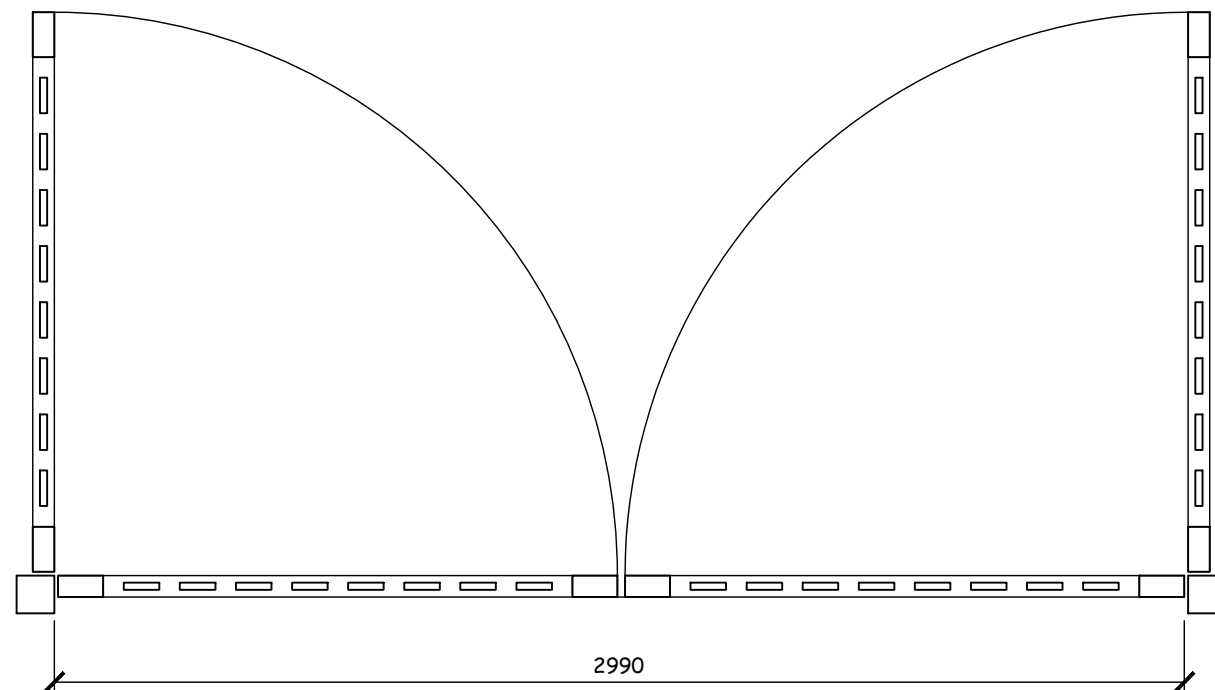

VEHICLE ENTRANCE GATES

scale bars

project	PROPOSED DWELLINGS at 118 RBBLERS LANE, KIRKBY, L32 7RB
title	GATE DETAILS
ALEX HALFORD architectural technician & building design consultant	
11 Ploughmans Close Southport PR9 8QZ	(m) 07715 353219
scale:	as shown @ A3
date:	July 2024
drawing no:	A1381.C06