



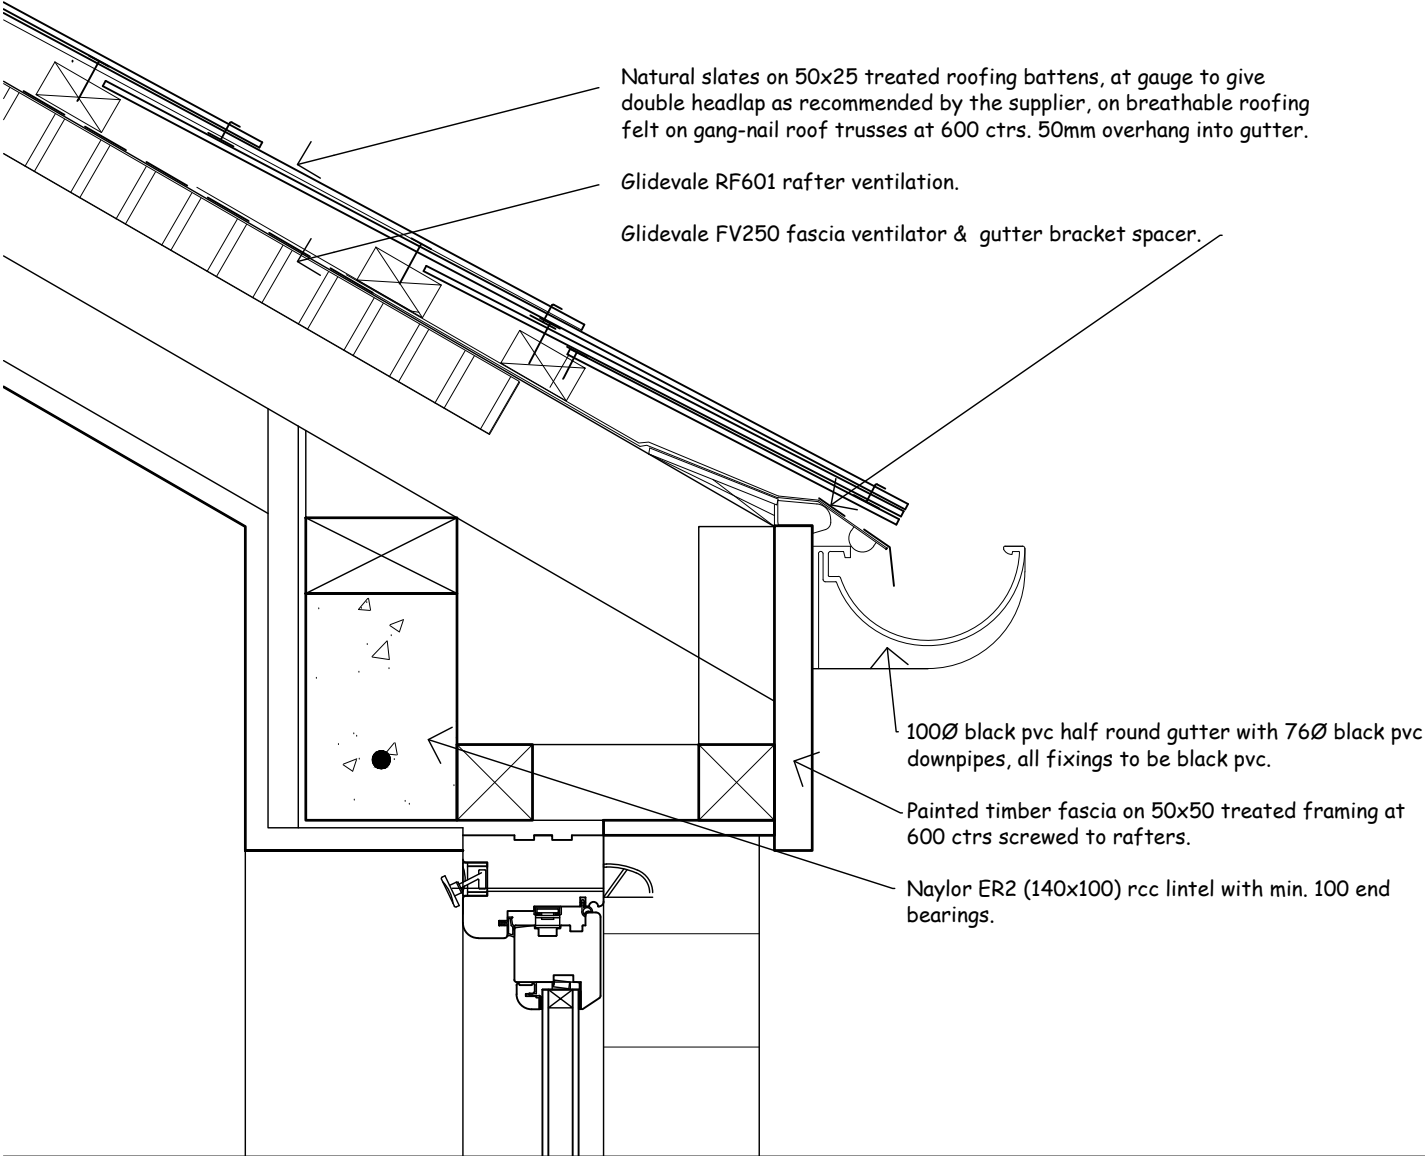

EAVES DETAIL

1:5

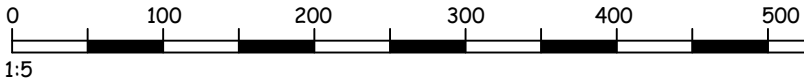

scale bars

project

PROPOSED DWELLINGS at 118
RBBLERS LANE,
KIRKBY, L32 7RB

title

ROOF DETAILS

ALEX HALFORD

architectural technician & building design consultant

11 Ploughmans Close
Southport
PR9 8QZ

(m) 07715 353219

scale:

as shown @ A3

date:

July 2024

drawing no:

A1381.C05