



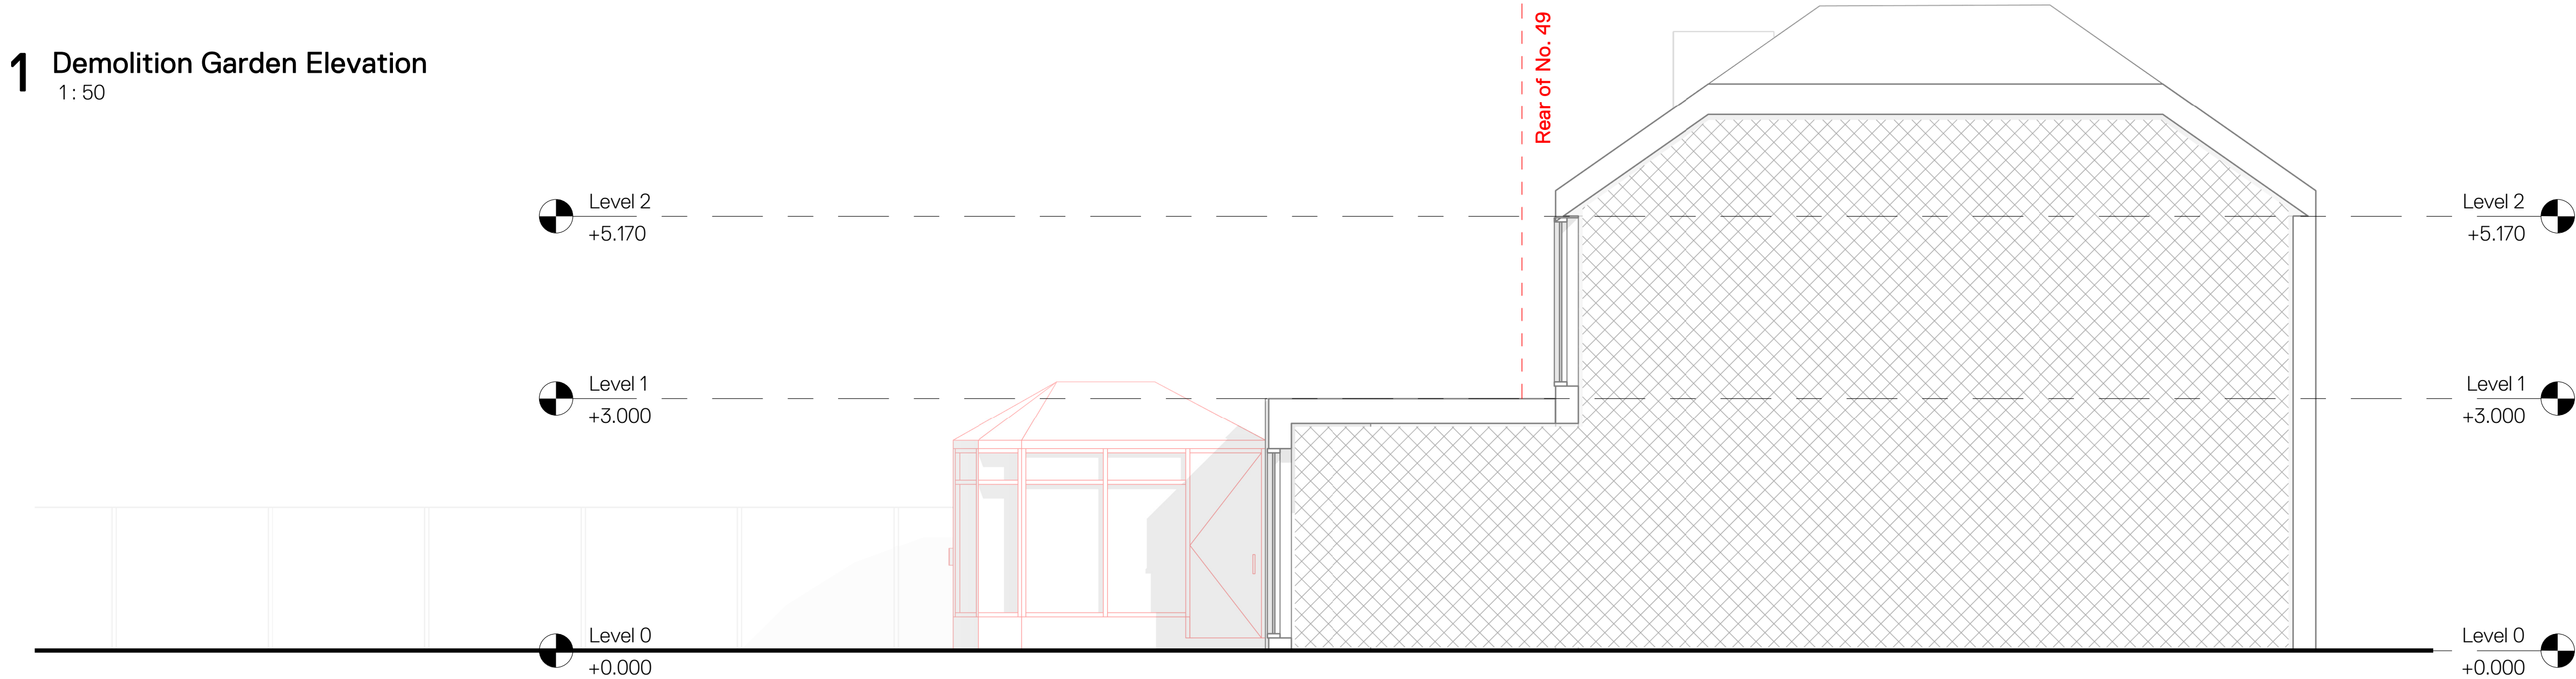


1 Demolition Garden Elevation
1 : 50

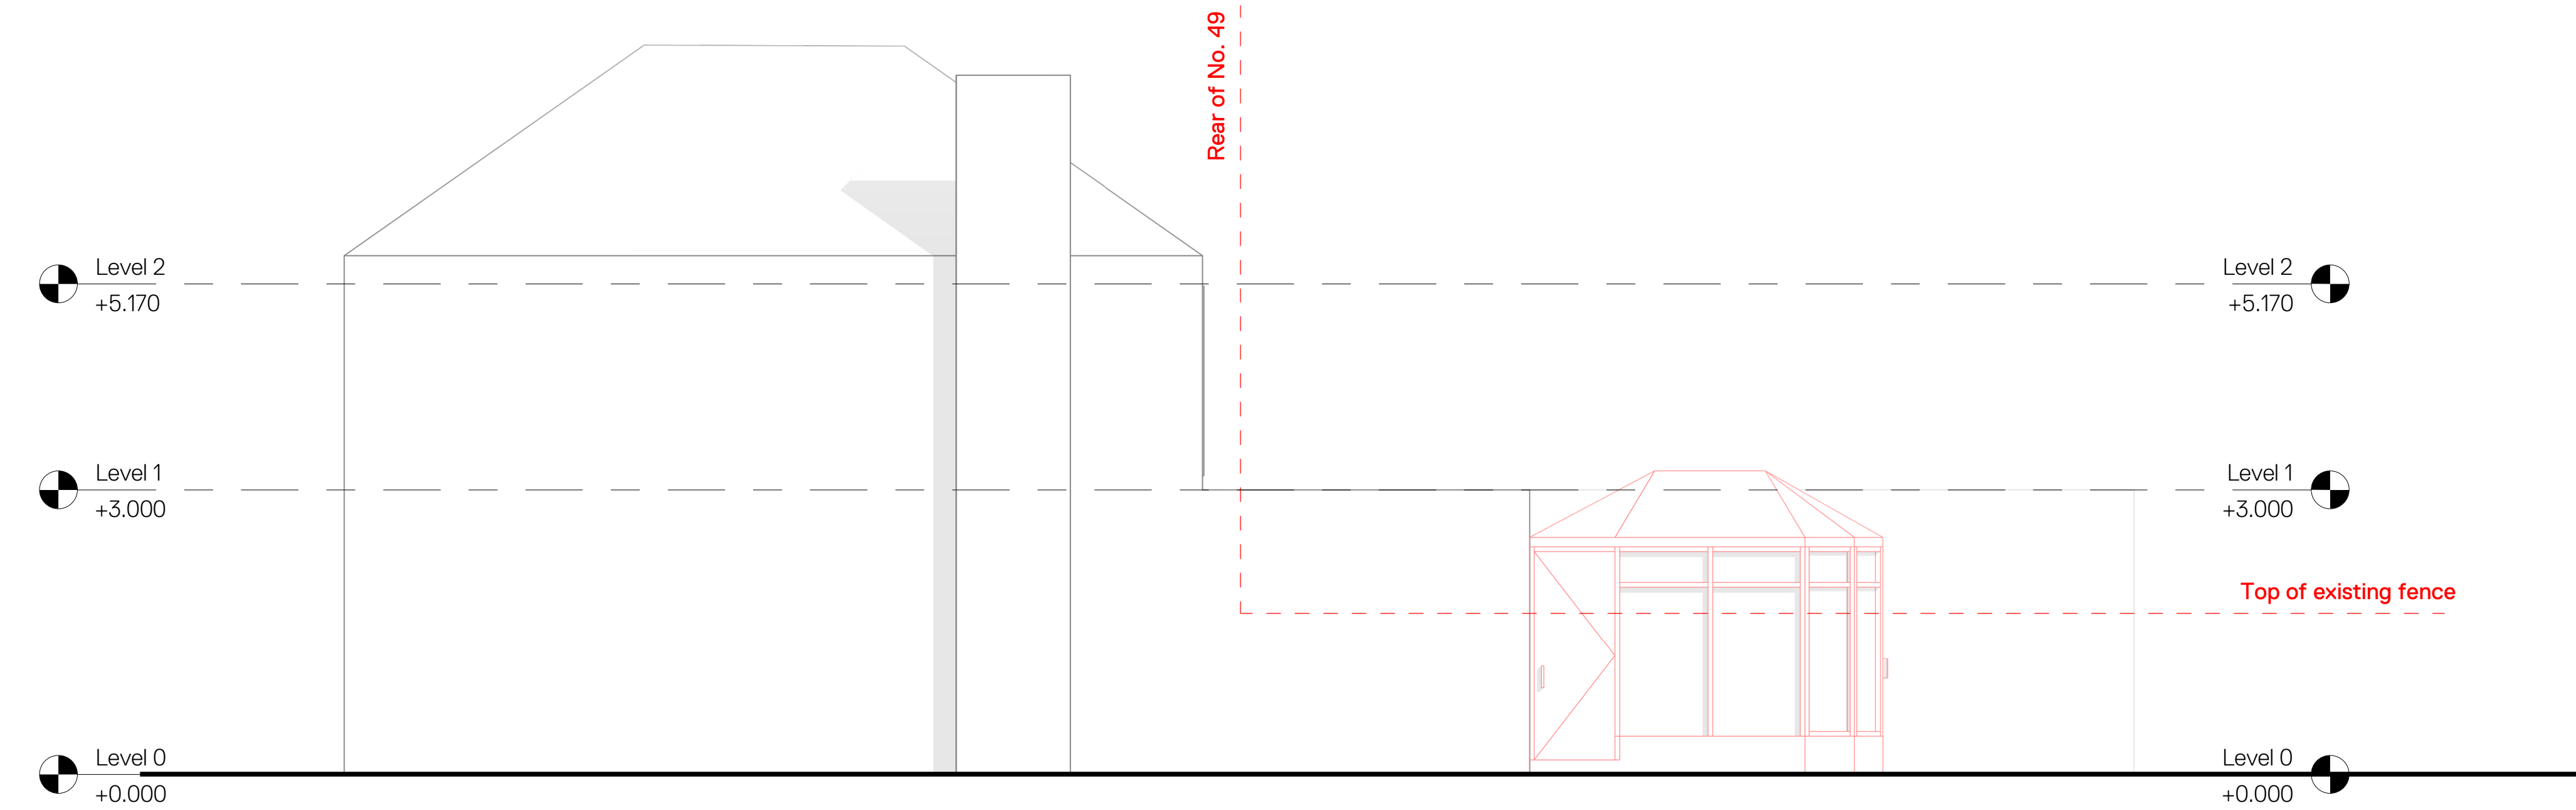

2 Demolition Side Elevation
1 : 50



3 Demolition Side Elevation of No. 49
1 : 50

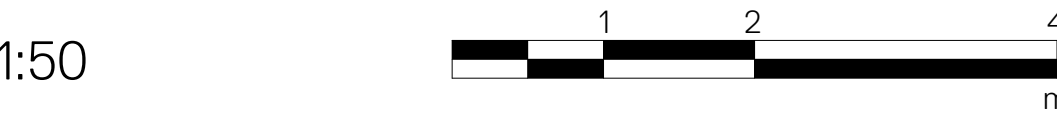

Notes:
DO NOT SCALE. Use figured dimensions only. The contractor is requested to check all dimensions before the work is put in hand. This drawing must only be used for the purpose for which it is supplied and its contents must not be reproduced for any purpose without written permission. Areas indicated, or areas calculated from this drawing should be used for valuation purposes or as the basis for development contracts.

Drawn	AS	May 2026	ASD Andy Stout Designs
Checked	AS	May 2026	
Approved	AS	May 2026	

Project	47 Higher Road Liverpool, L26 1TA	Status Issue	Status Planning
Drg Title	Demolition Elevations	Scale A1 Sheet	1 : 50
Drg No.	047-ASD-B1-00-DR-A-00-1002	Revision	P01