



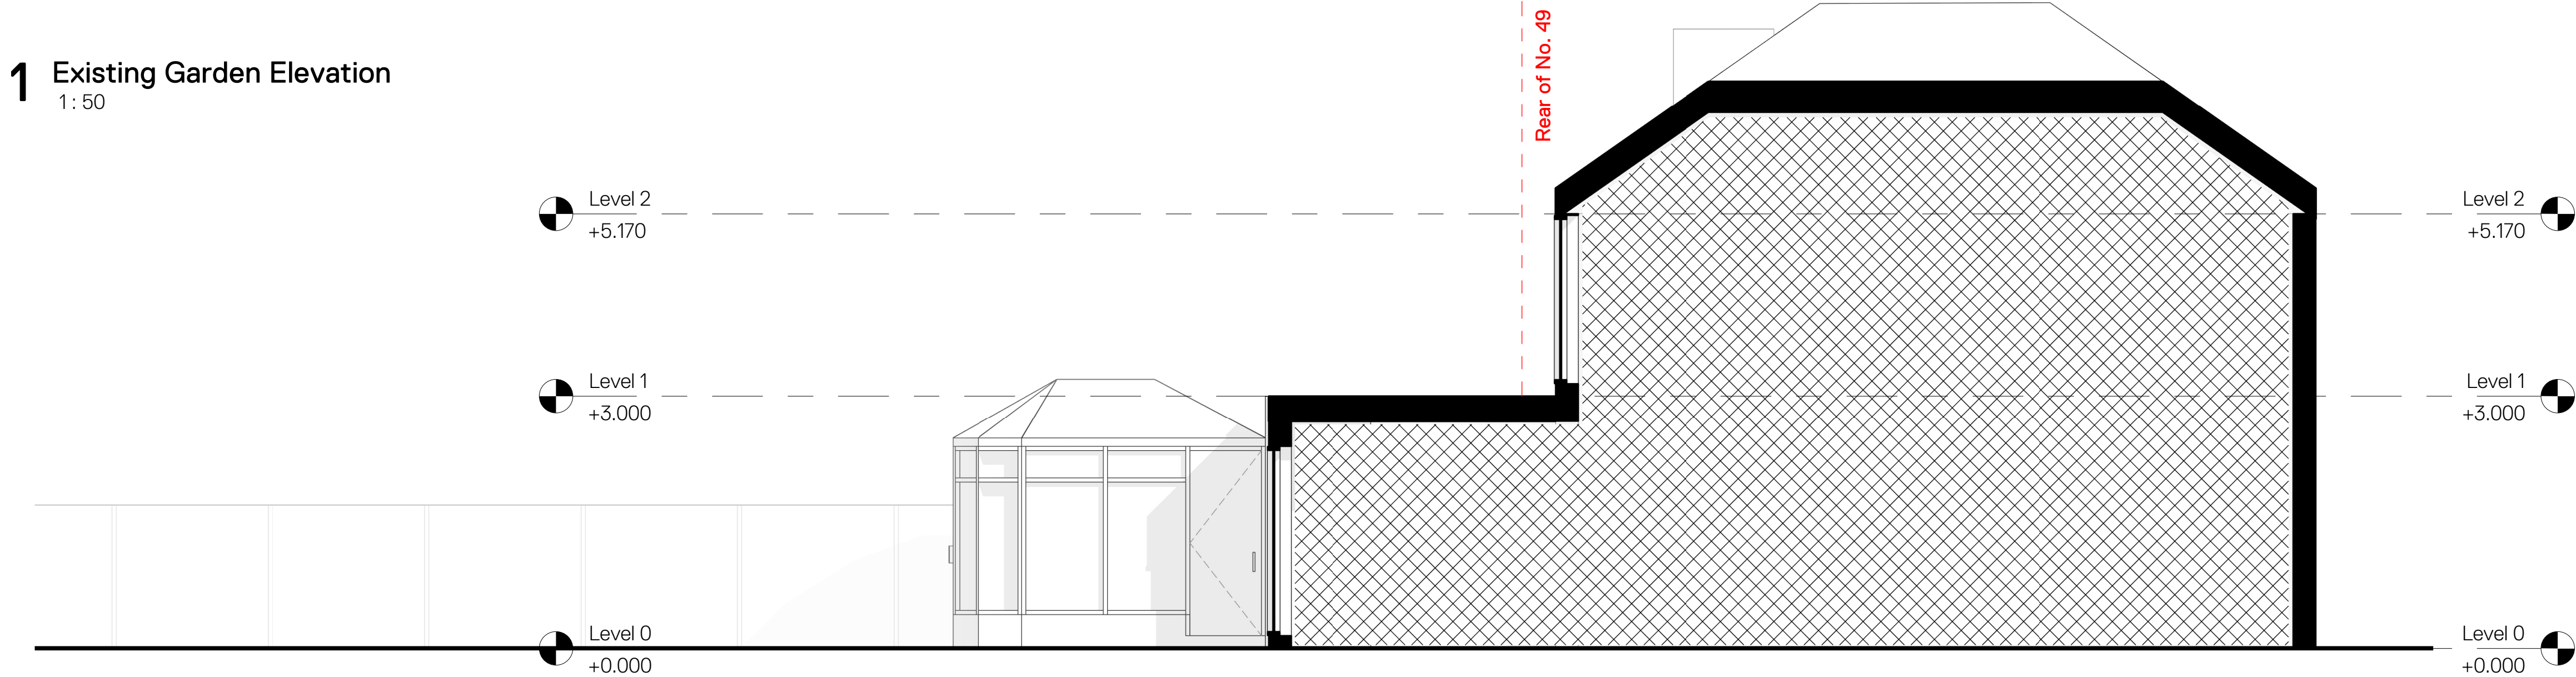


1 Existing Garden Elevation  
1: 50

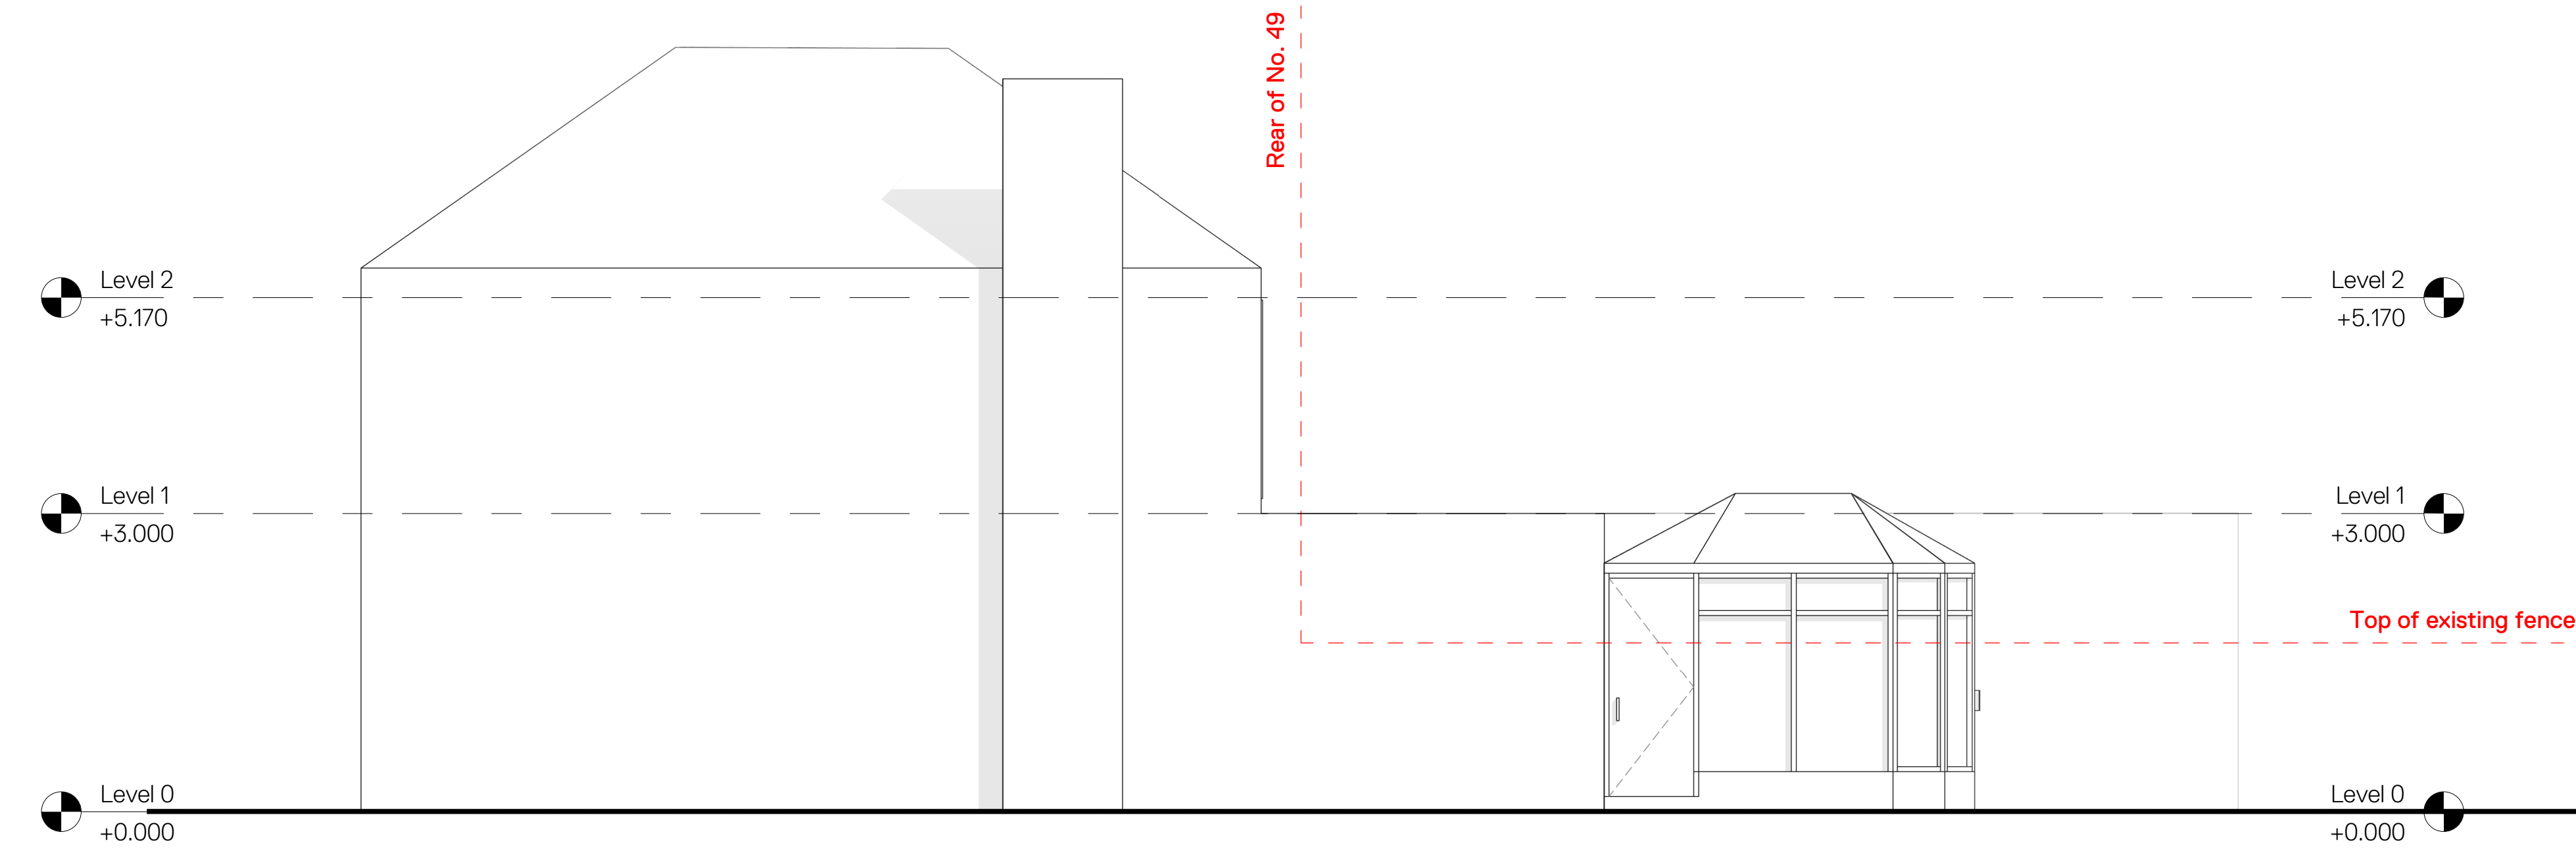

2 Side Elevation  
1: 50



3 Side Elevation of No. 49  
1: 50

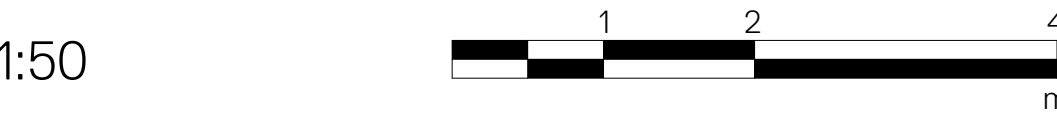

Notes:  
DO NOT SCALE. Use figured dimensions only. The contractor is requested to check all dimensions before the work is put in hand. This drawing must only be used for the purpose for which it is supplied and its contents must not be reproduced for any purpose without written permission. Areas indicated, or areas calculated from this drawing should be used for valuation purposes or as the basis for development contracts.

|          |    |          |                                              |
|----------|----|----------|----------------------------------------------|
| Drawn    | AS | May 2026 | <div>ASD</div> <div>Andy Stout Designs</div> |
| Checked  | AS | May 2026 |                                              |
| Approved | AS | May 2026 |                                              |

|           |                                      |                   |                    |
|-----------|--------------------------------------|-------------------|--------------------|
| Project   | 47 Higher Road<br>Liverpool, L26 1TA | Status<br>Issue   | Status<br>Planning |
| Drg Title | Existing Elevations                  | Scale<br>A1 Sheet | 1: 50              |
| Drg No.   | 047-ASD-B1-00-DR-A-00-1001           | Revision          | P01                |