
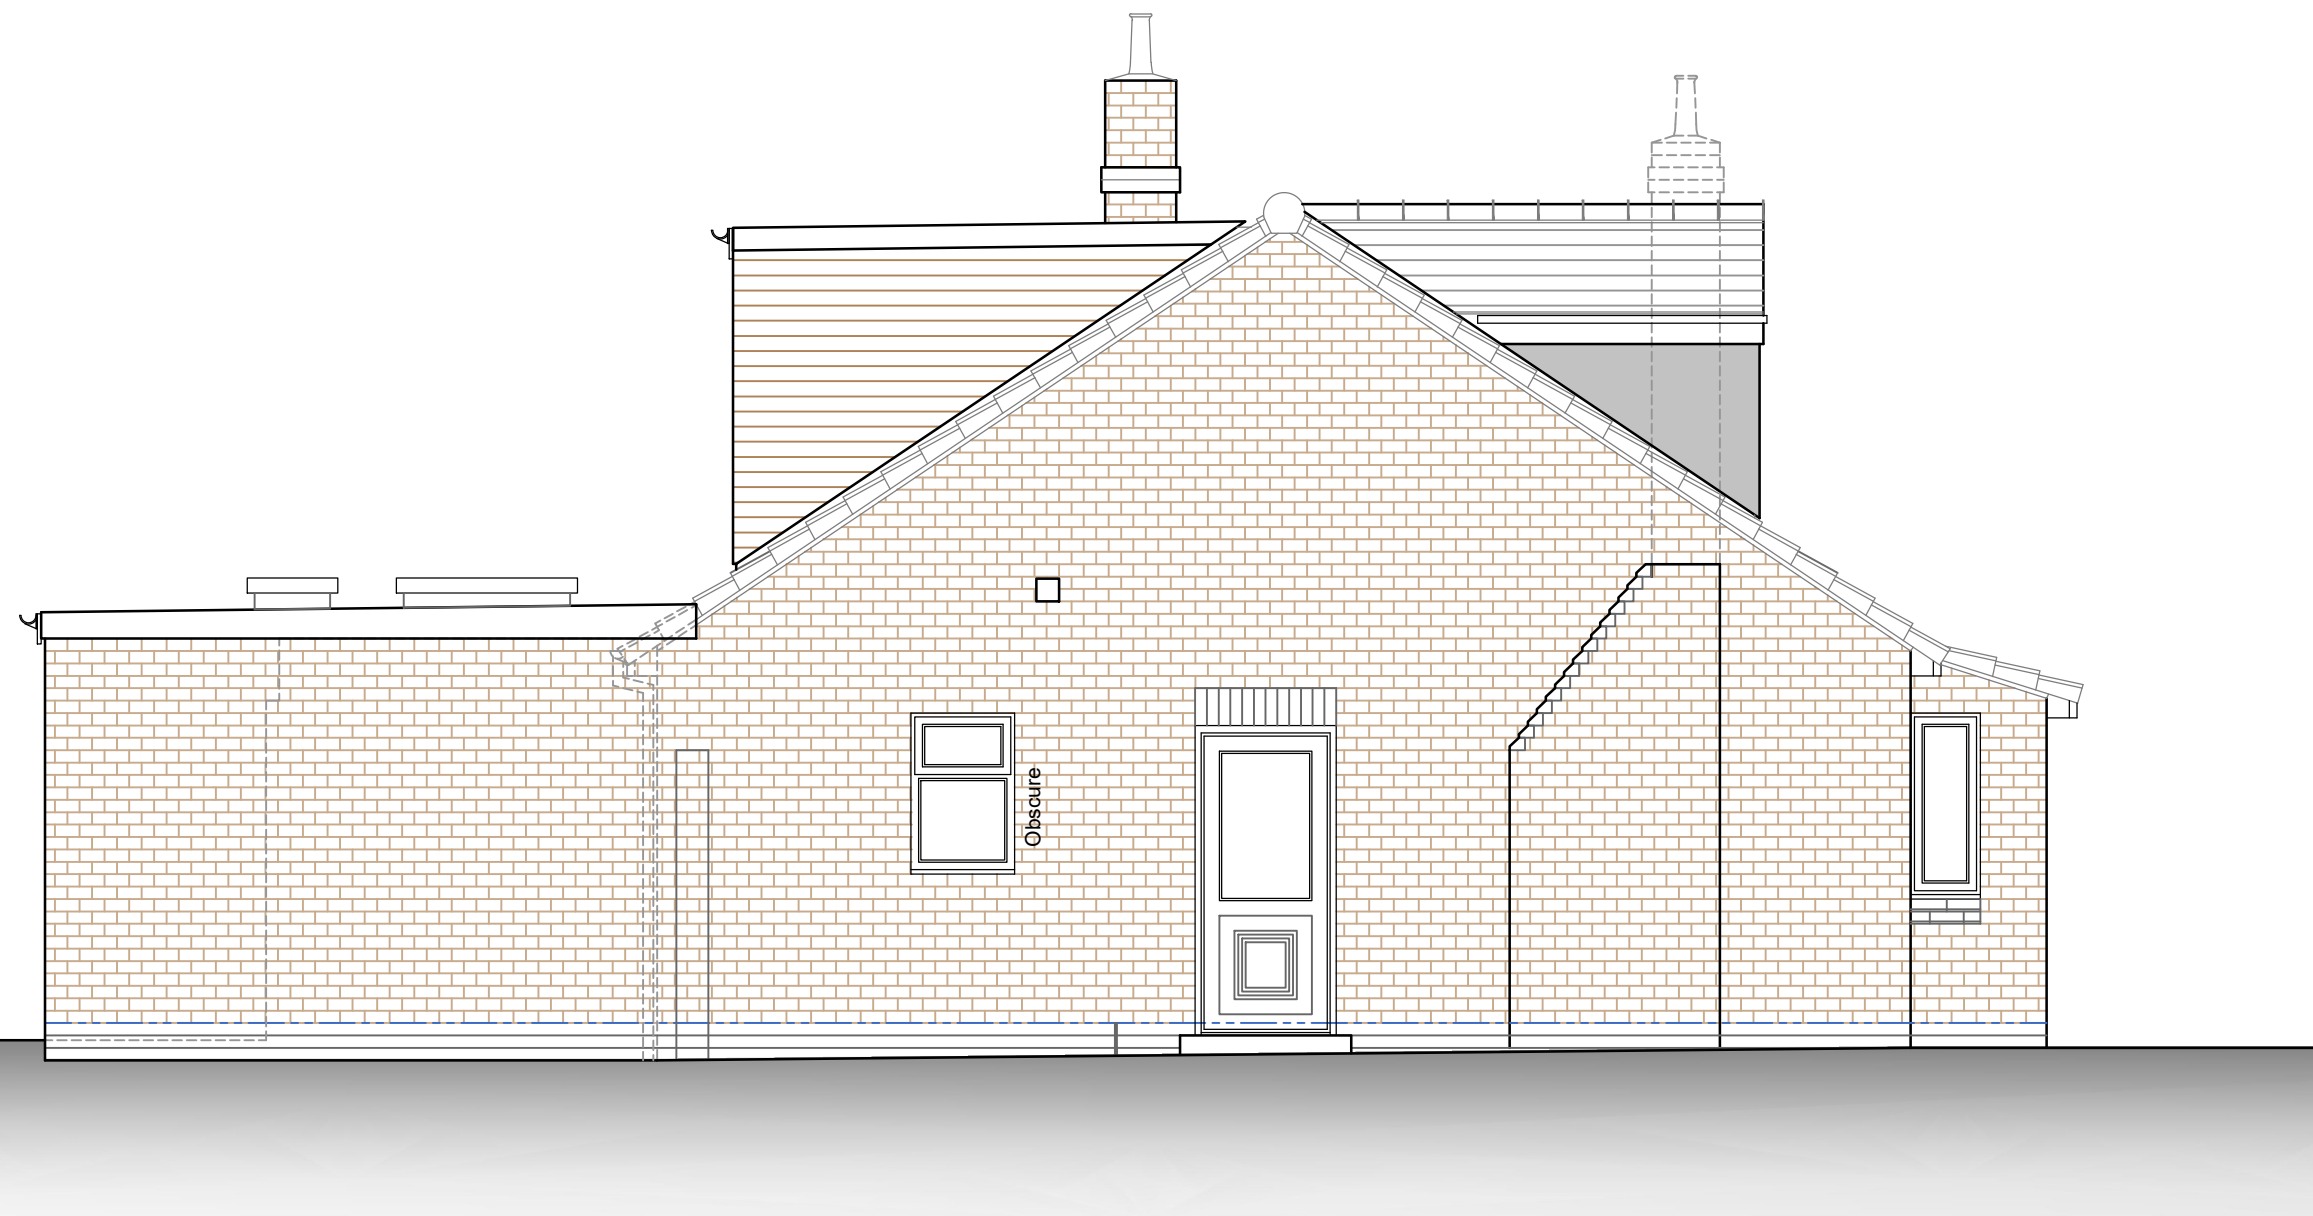


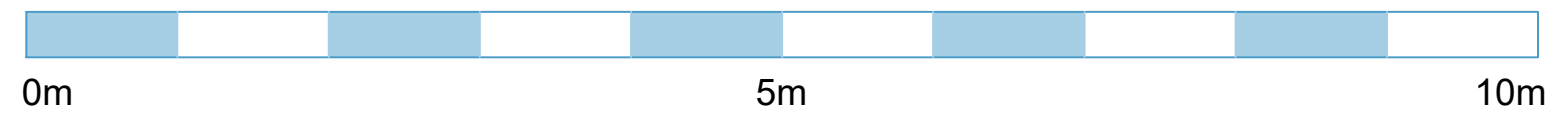

Proposed Side Elevation

B Bathroom window moved at Planners request AB 16:03:26
A- Dormer window reduced in size slightly at the request of the
L.A Planning Department. En-suite window moved the Rear
Elevation AB 16:02:26

Status
Submitted for L.A Planning approval

Project
Proposed Single storey, Flat roof Rear
Extension to replace existing glazed
Conservatory, Loft Conversion to Rear
Elevation to form additional living
accommodation (including 2no
front-facing Dormer windows), Front
Elevation Bay window + Internal &
External Alterations to suit,
Replacement of existing Detached
Garage with new External Store
4 Wheatfield Road, Cronton,
Widnes, Cheshire, WA8 5BU

Title
Proposed Side Elevation

Client
Mr J. Hughes & Ms J. Stanley

Date	Scale	
12:25	1:50@A3	
Job no	Drawing no	Revision
25-032	PL-10	B



AB Architecture Ltd
Andrew Barber - Director

31 Radcliffe Road, Winsford
Cheshire, CW7 1RE

07739 795785
www.abarch.co.uk
andy@abarch.co.uk