




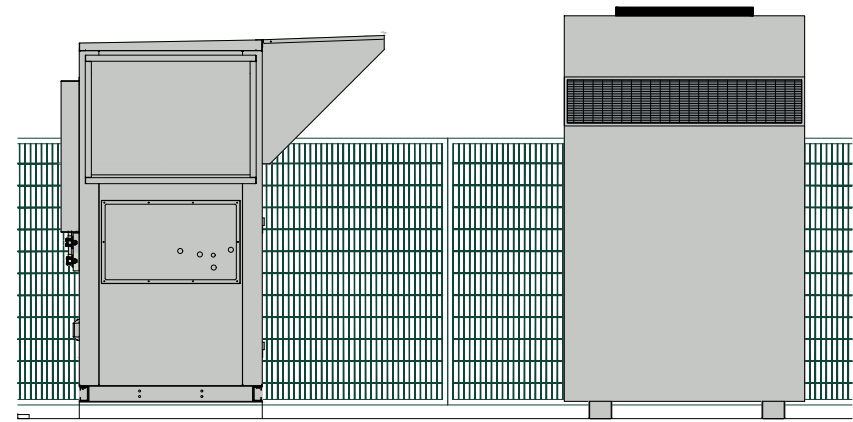


ELEVATION 1 WITHIN FENCE ENCLOSURE
1:50

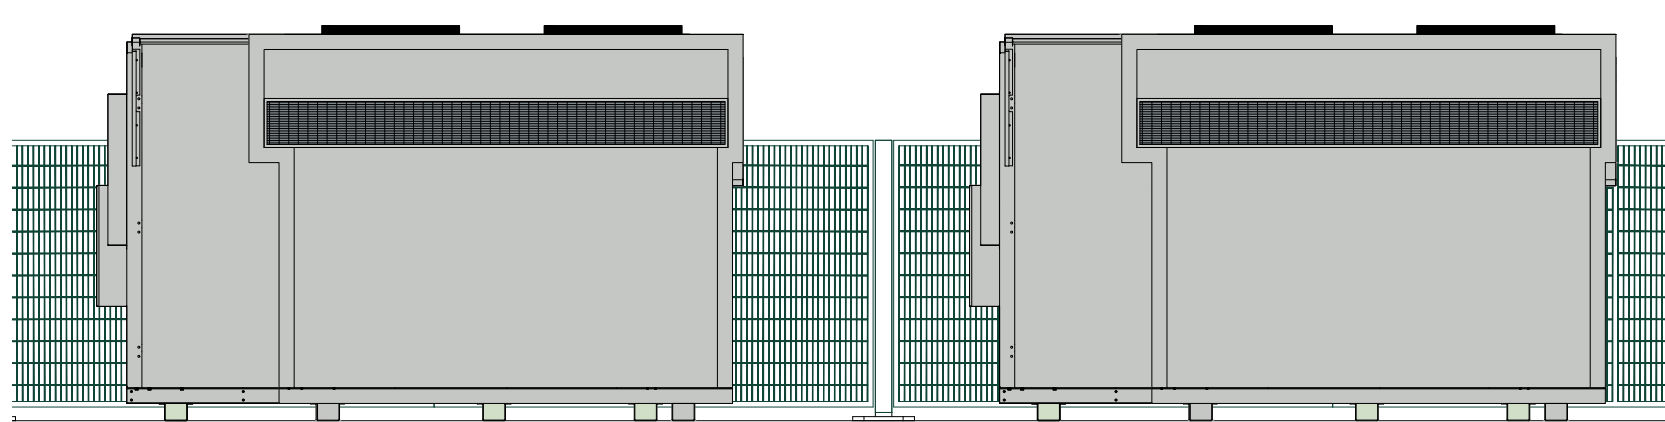


ELEVATION 2 WITHIN FENCE ENCLOSURE
1:50

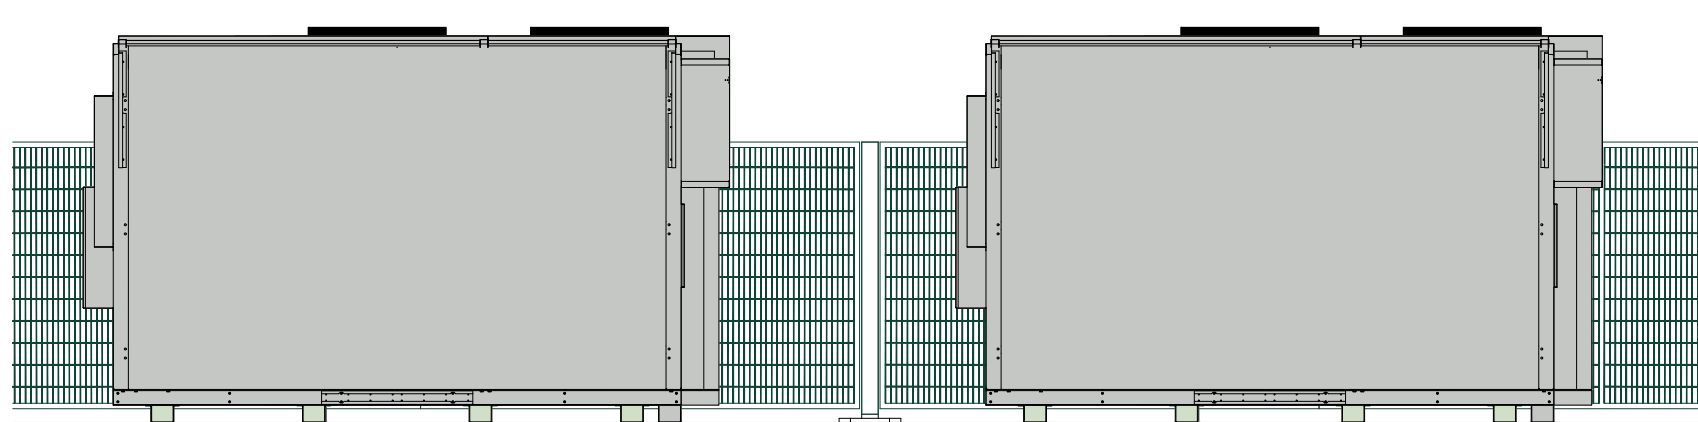


ELEVATION 3 WITHIN FENCE ENCLOSURE
1:50

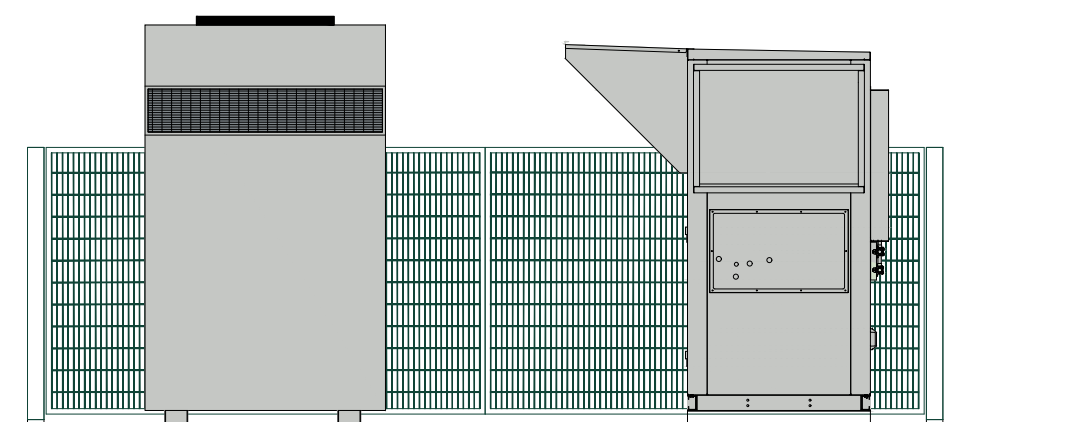


ELEVATION 4 WITHIN FENCE ENCLOSURE
1:50

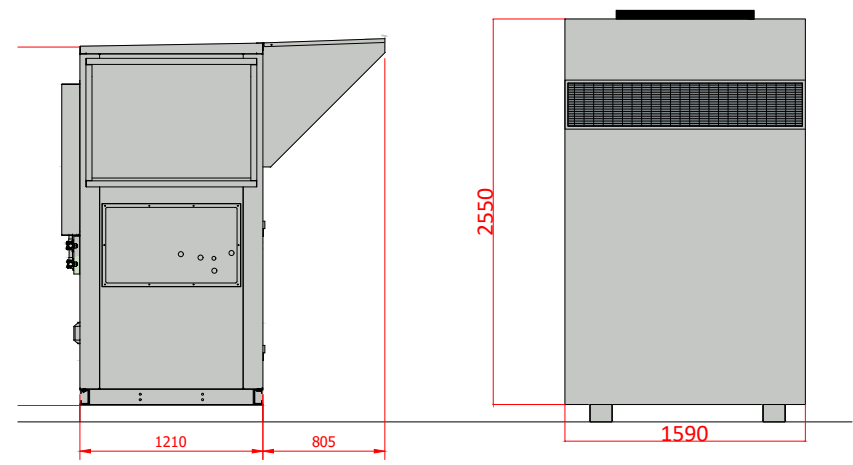


ELEVATION 1
1:50

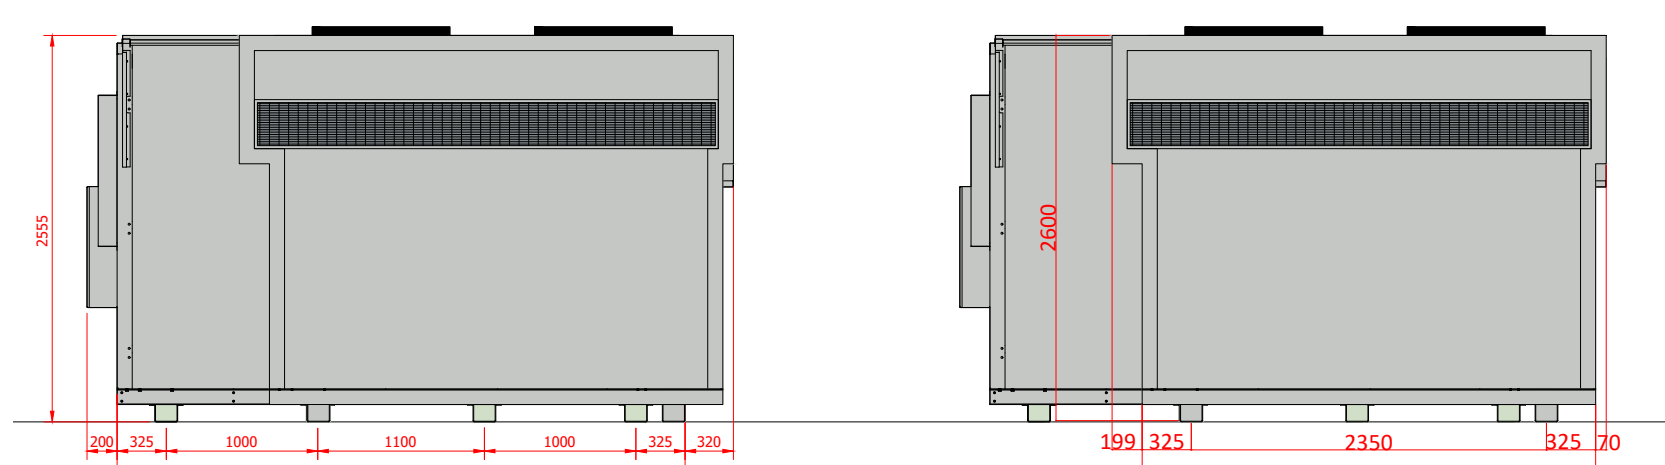


ELEVATION 2
1:50

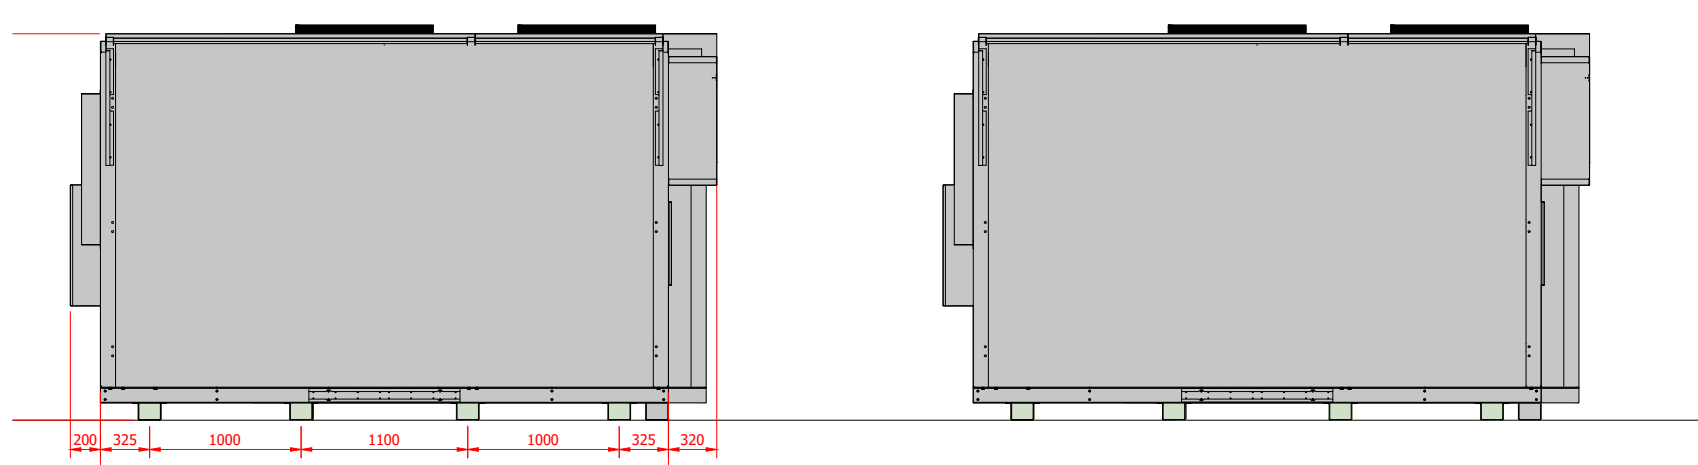

ELEVATION 3
1:50

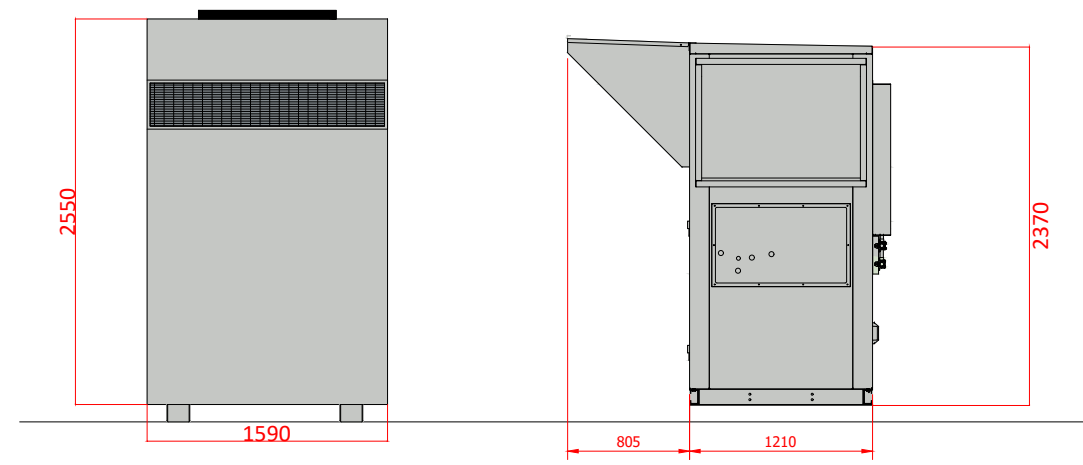


ELEVATION 4
1:50

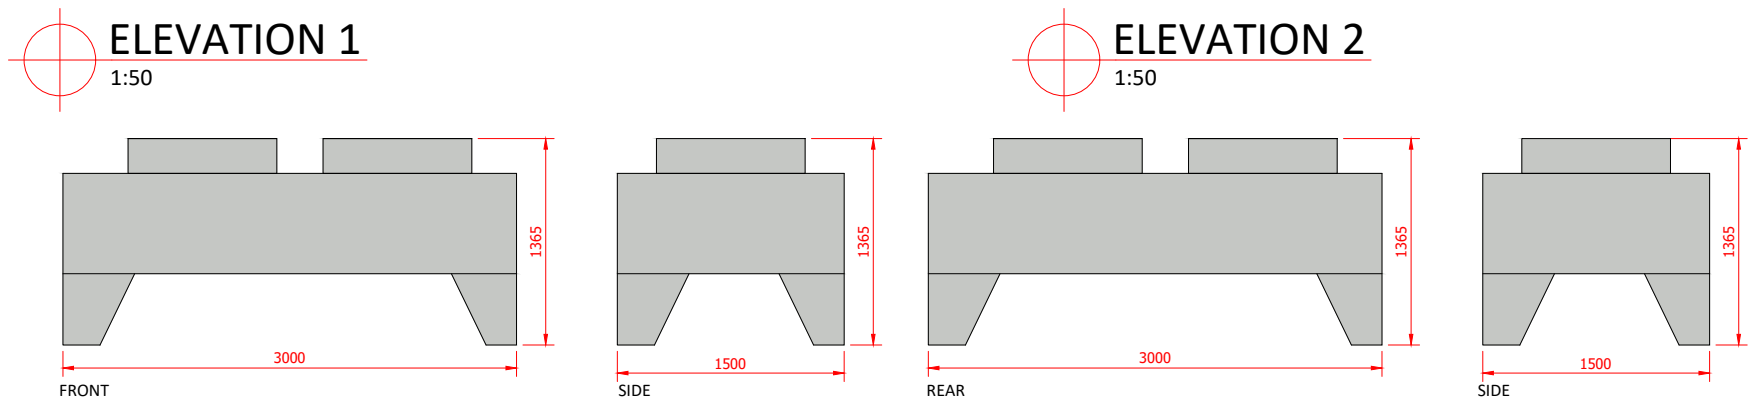

GAS COOLERS
1:50

ELEVATION 3

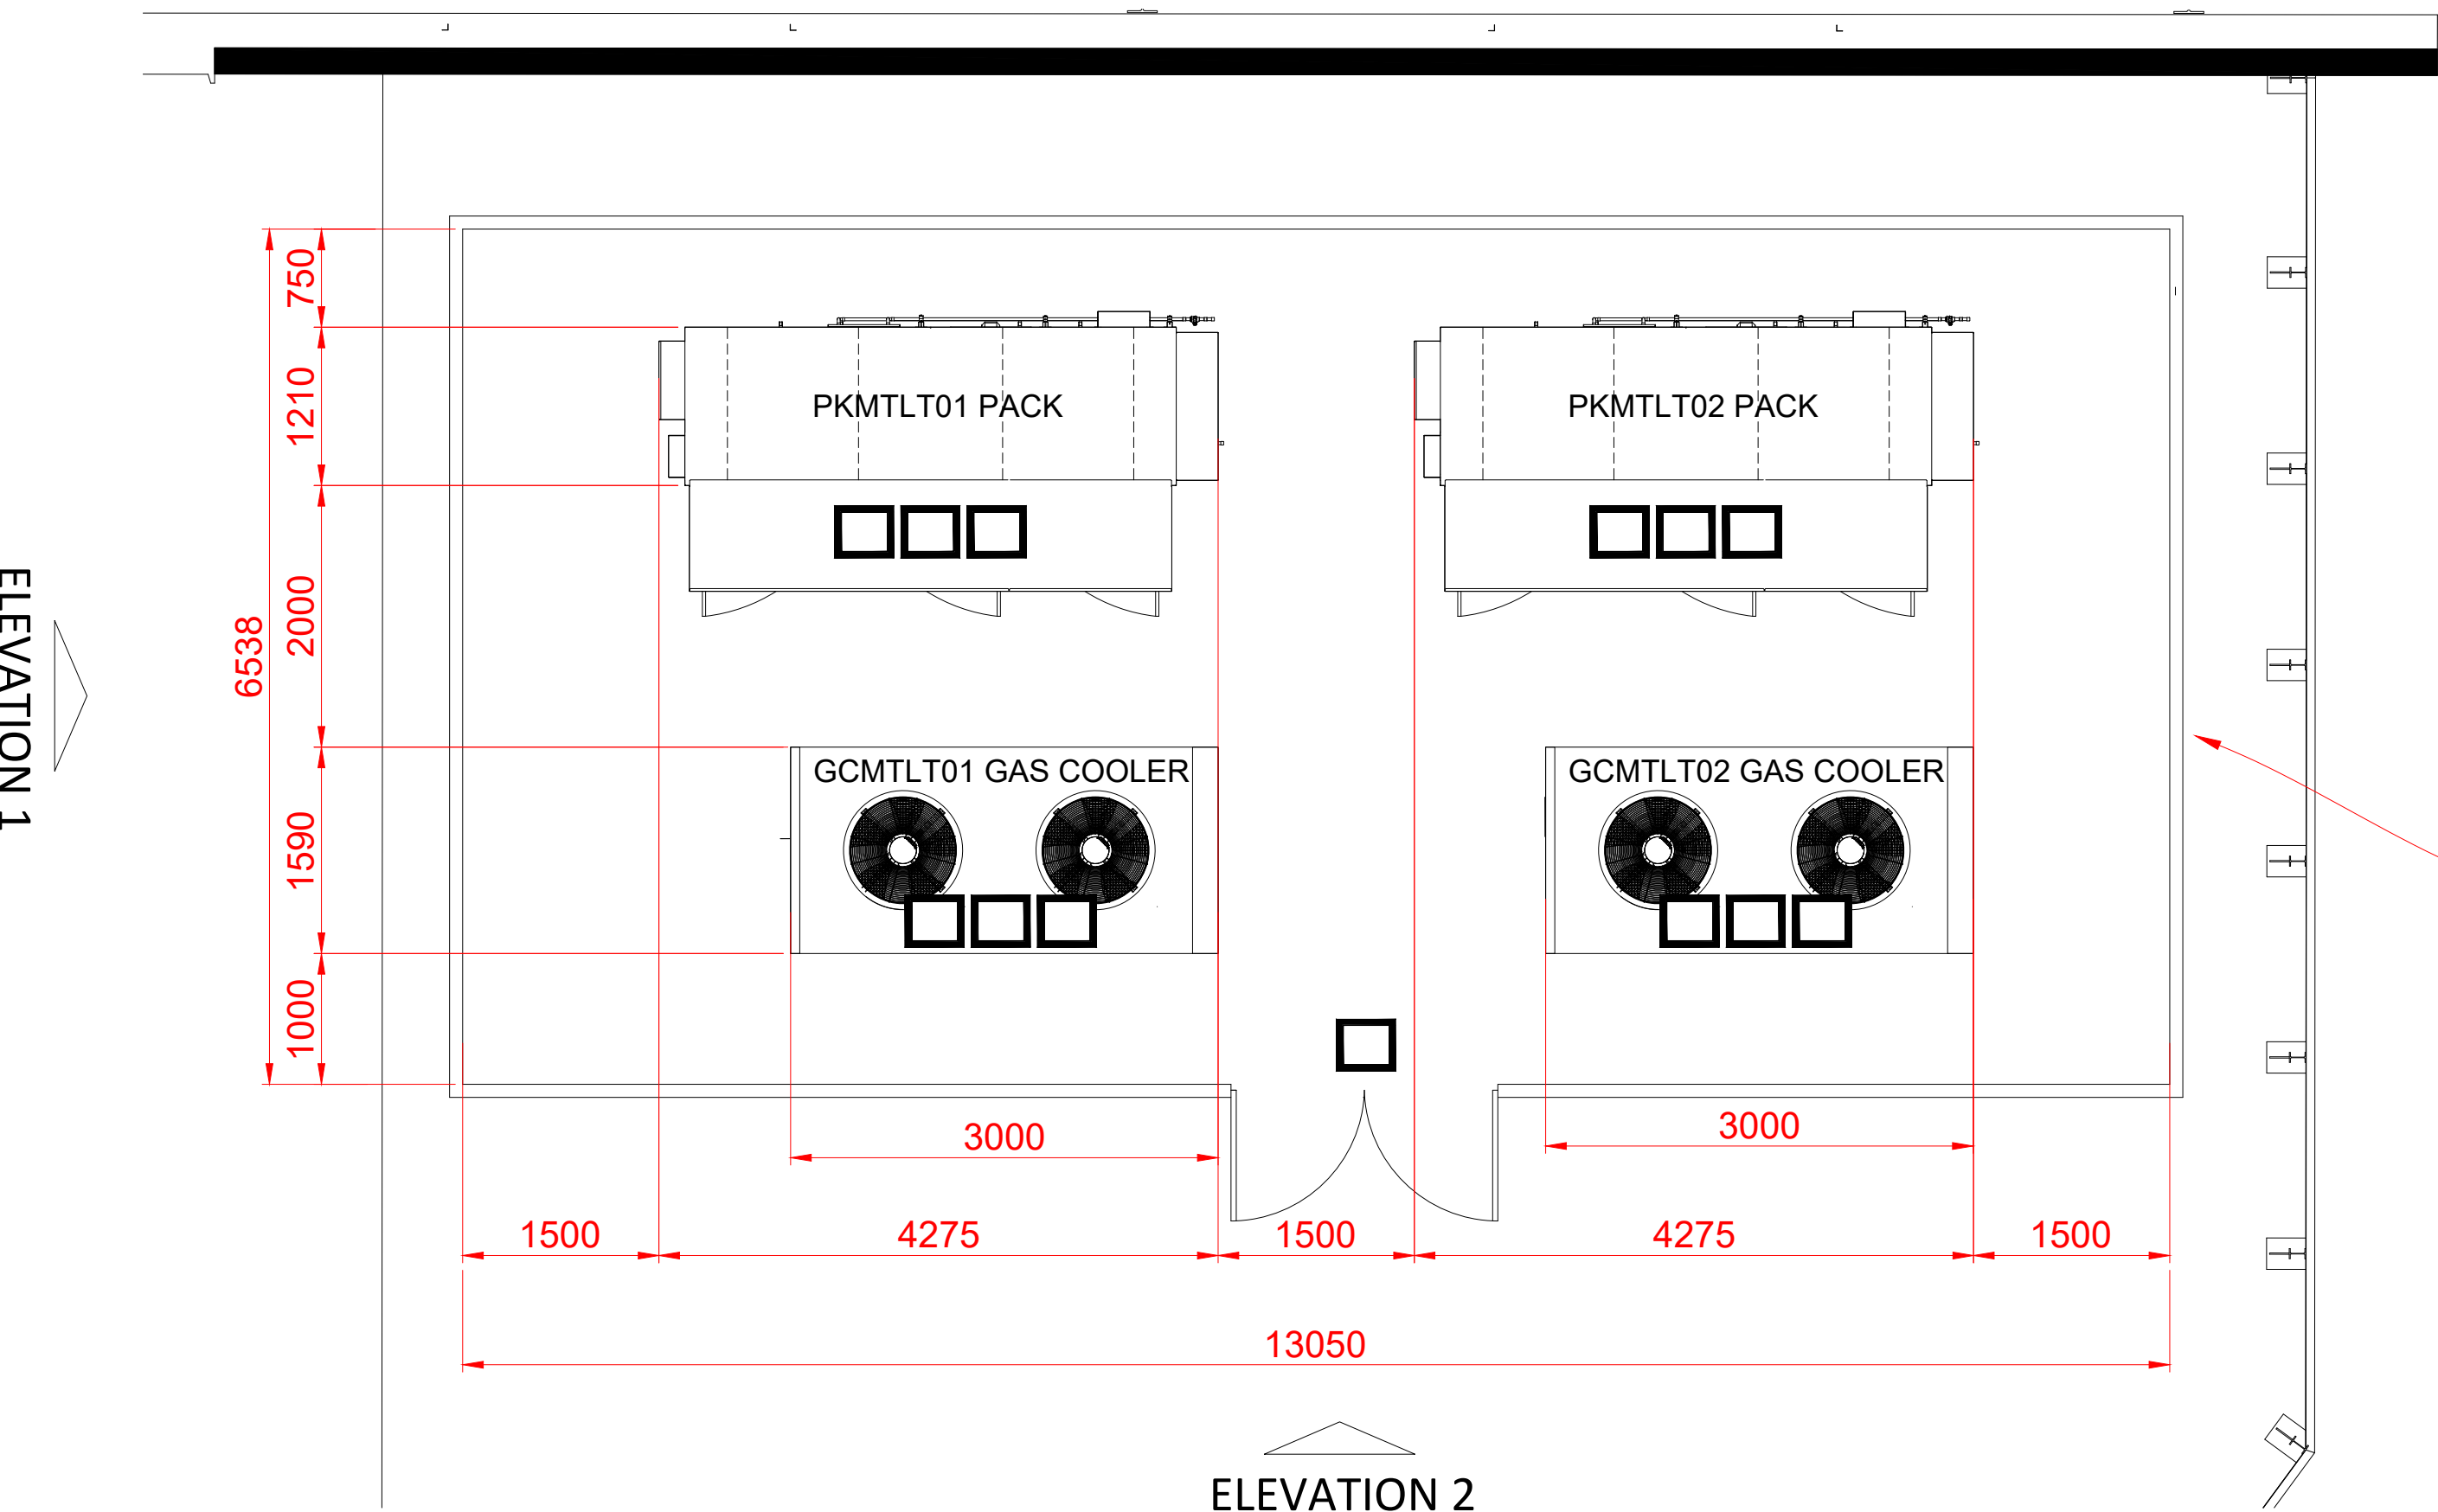

ELEVATION 1

ELEVATION 4


PALADIN FENCE ENCLOSURE WITH ACCESS GATES

REFRIGERATION PLANT PLAN
1:50


ACCESS CONTROL BY OTHERS

POST AND STRUTS GALVANIZED PRIOR TO PAINTING GREEN

FENCING TO FINISH AT GROUND LEVEL (MAX 50mm FROM BOTTOM OF FENCE AND GROUND AT ANY POINT)

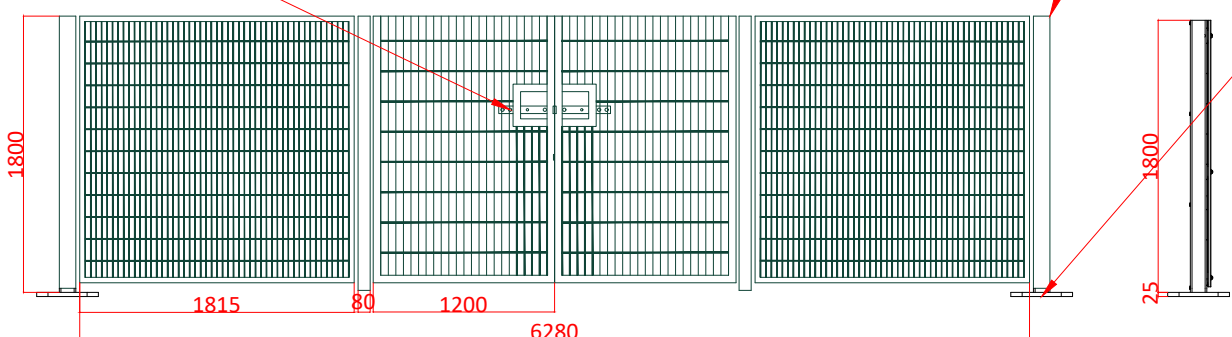

PALADIN FENCE ENCLOSURE & GATE DEATIL
1:50

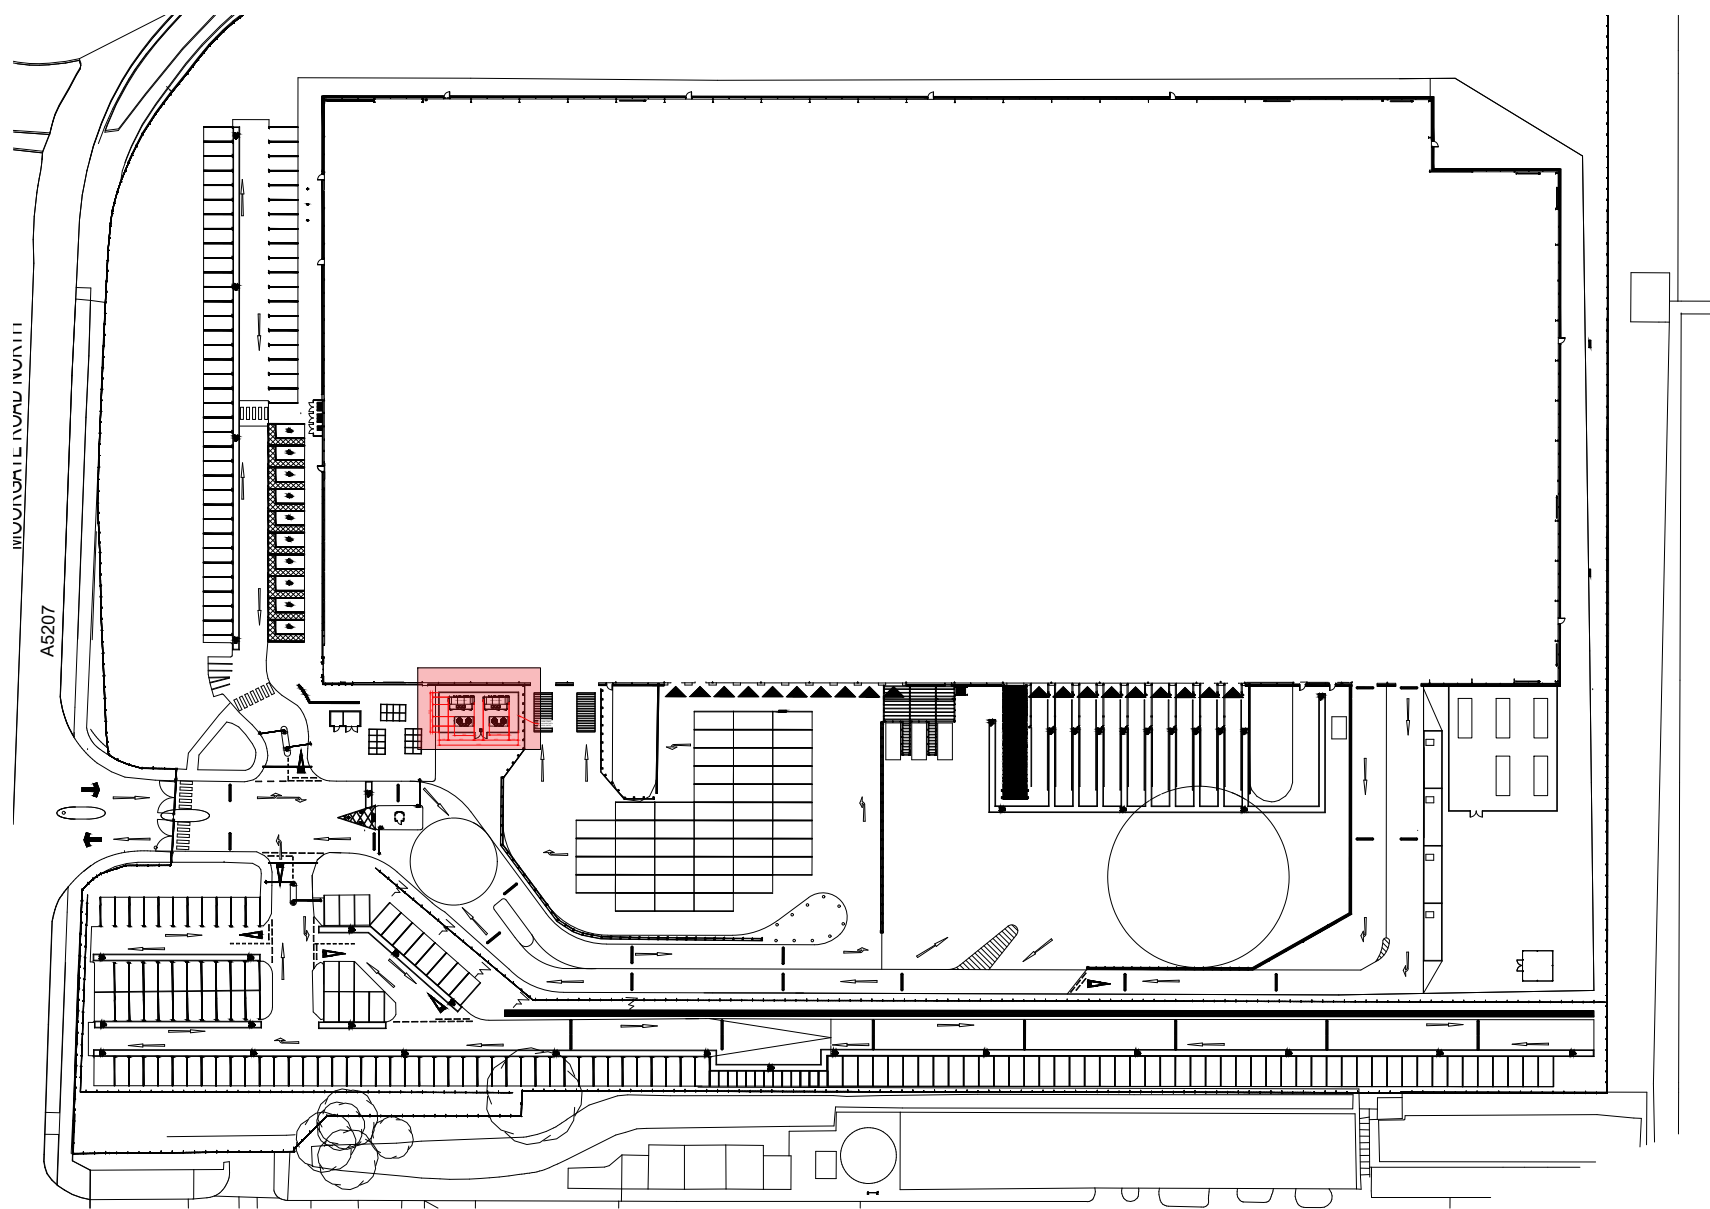

LOCATION PLAN
1:1250

Scale this drawing for planning purposes only.
Ashton Smith to be notified of discrepancies in figured dimensions.
Contractors must check all dimensions from site.
This drawing is copyright and is for use on this site only.
This drawing is to be used solely for information as entitled.
For other information refer to the latest revision of any cross referenced drawing.

LOCATION PLAN:

NOTES:

P03	20/02/2026	UPDATED PRINT SCALING SETTINGS
P02	09/12/2025	GAS COOLER ELEVATIONS ADDED.
P01	05/12/2025	INITIAL ISSUE
REV	DATE	DESCRIPTION
REVISIONS		

CB	KN
CB	RR
CB	RR

PROJECT TITLE SITE ALTERATIONS F4FM+M6 Liverpool L33 7RX			
DRAWING TITLE Refrigeration Plant Detail			
RIBA STAGE N/A	STATUS PLANNING	DRAWN BY CB	CHECKED BY RR
SHEET A1	SCALE VARIES	DATE 06/11/2025	REVISION P03
DRAWING NO. 25108 - ASA - 00 - ZZ.ZZ - D - A - 0012_ (S3 - P03)			

CLIENT	
Ashton Smith, Belvedere House, 2 Victoria Avenue, Harrogate, North Yorkshire, HG1 3EL Tel: 01423 522882 Fax: 01423 565104 www.ashtonsmith.co.uk	

