
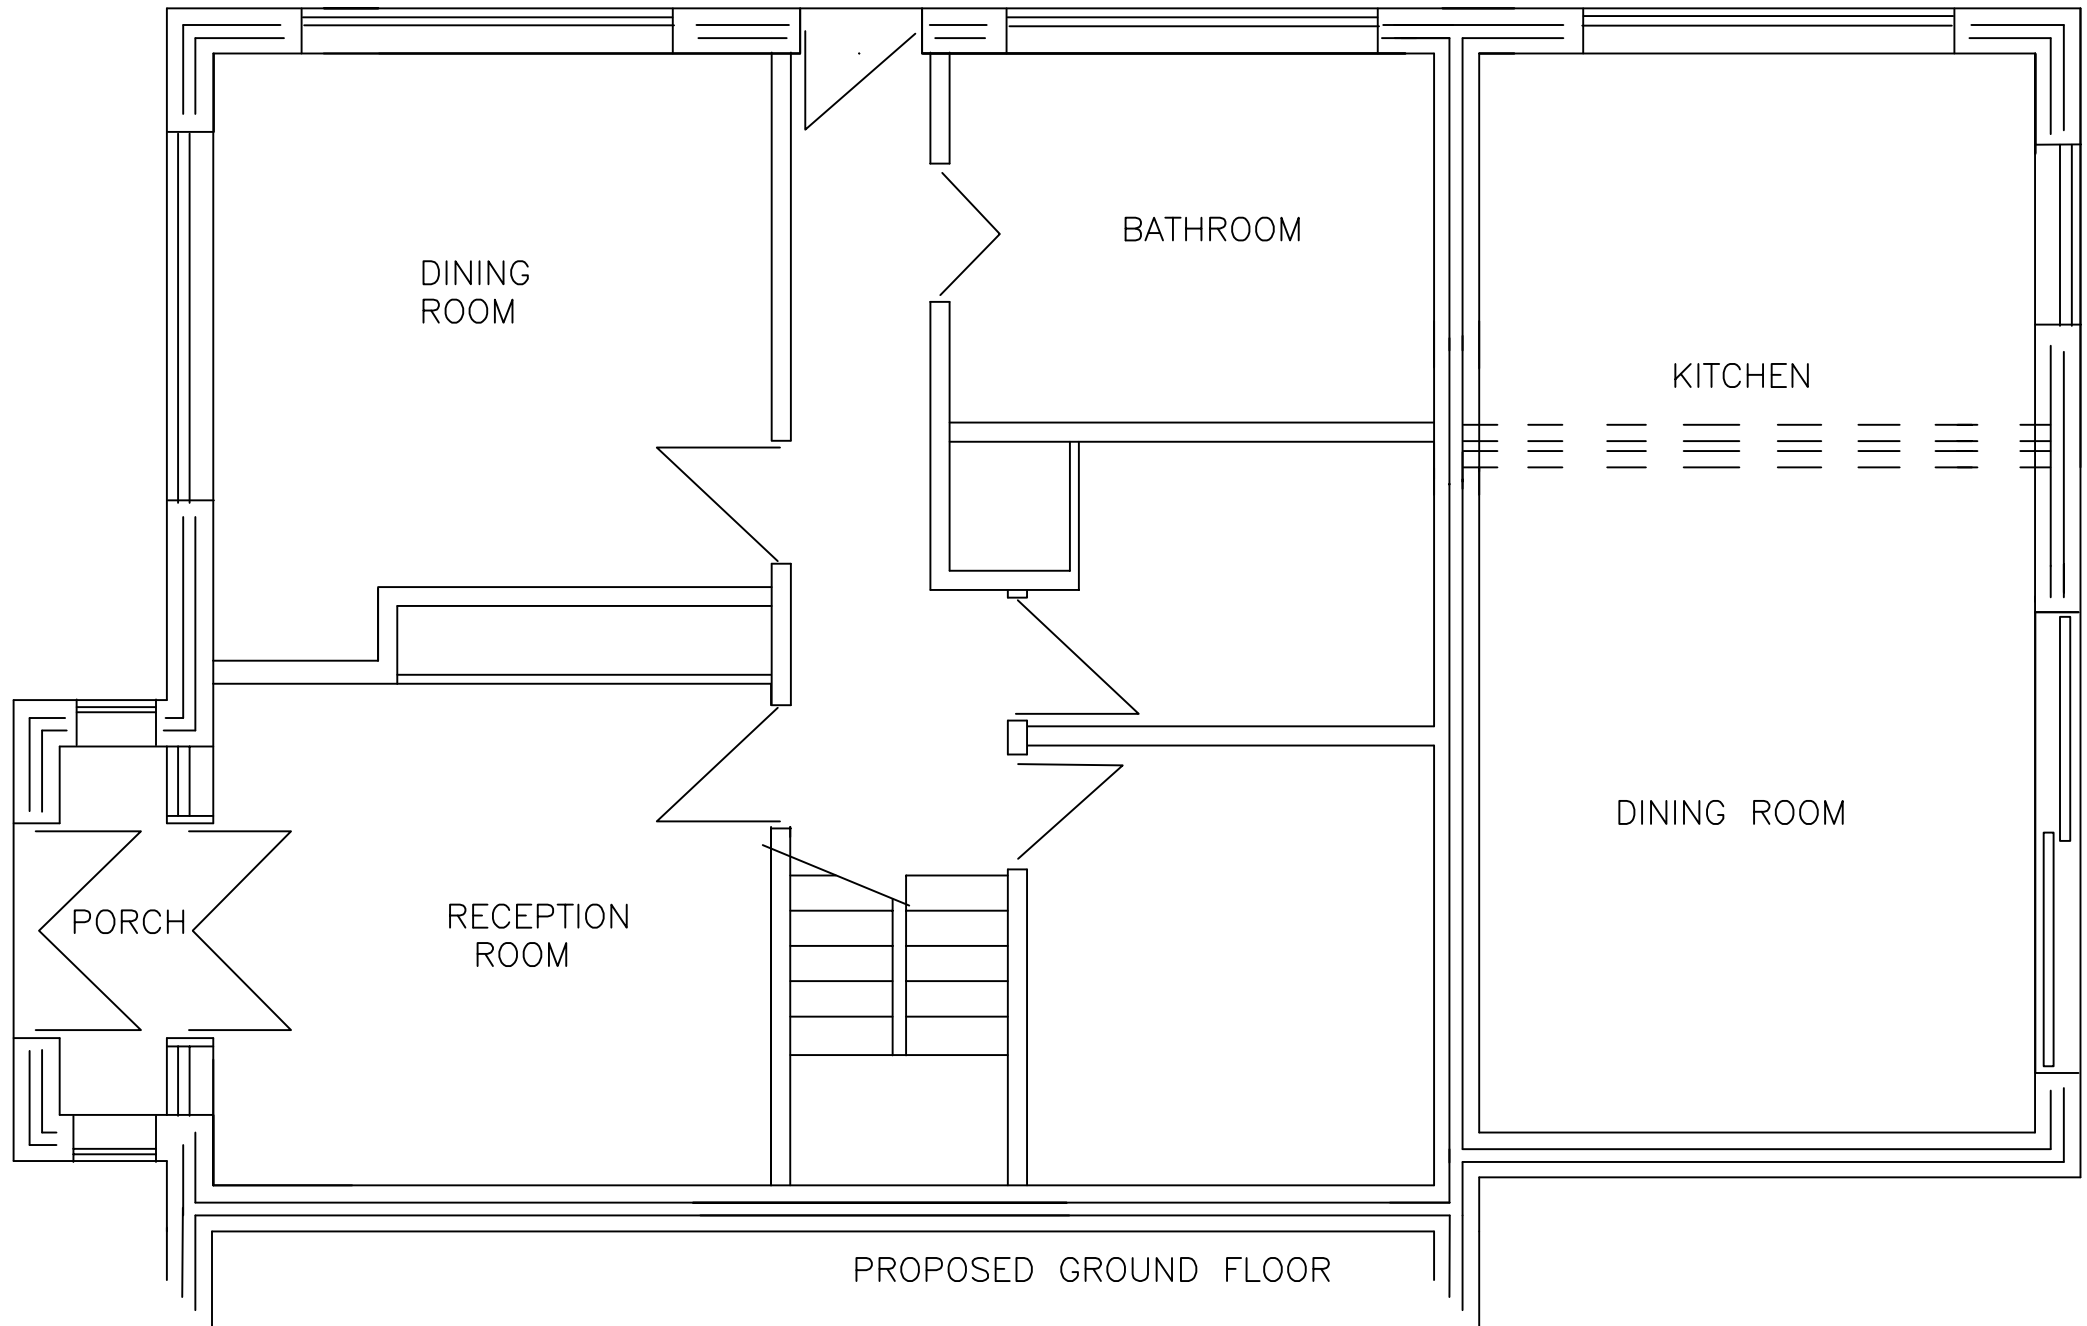


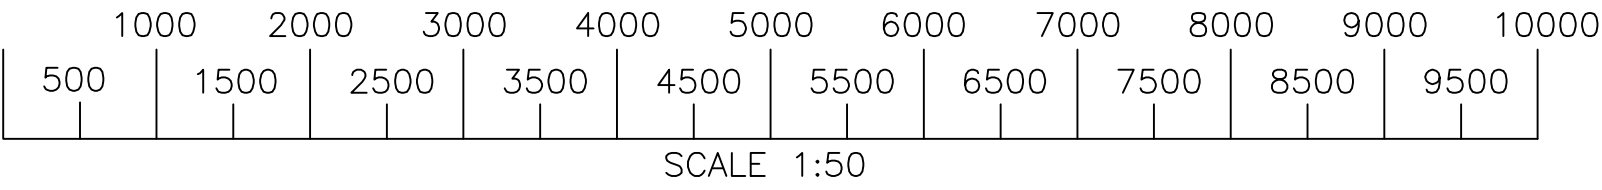

DRG 4 PROPOSED GROUND FLOOR  
PDF A3 LANDSCAPE