




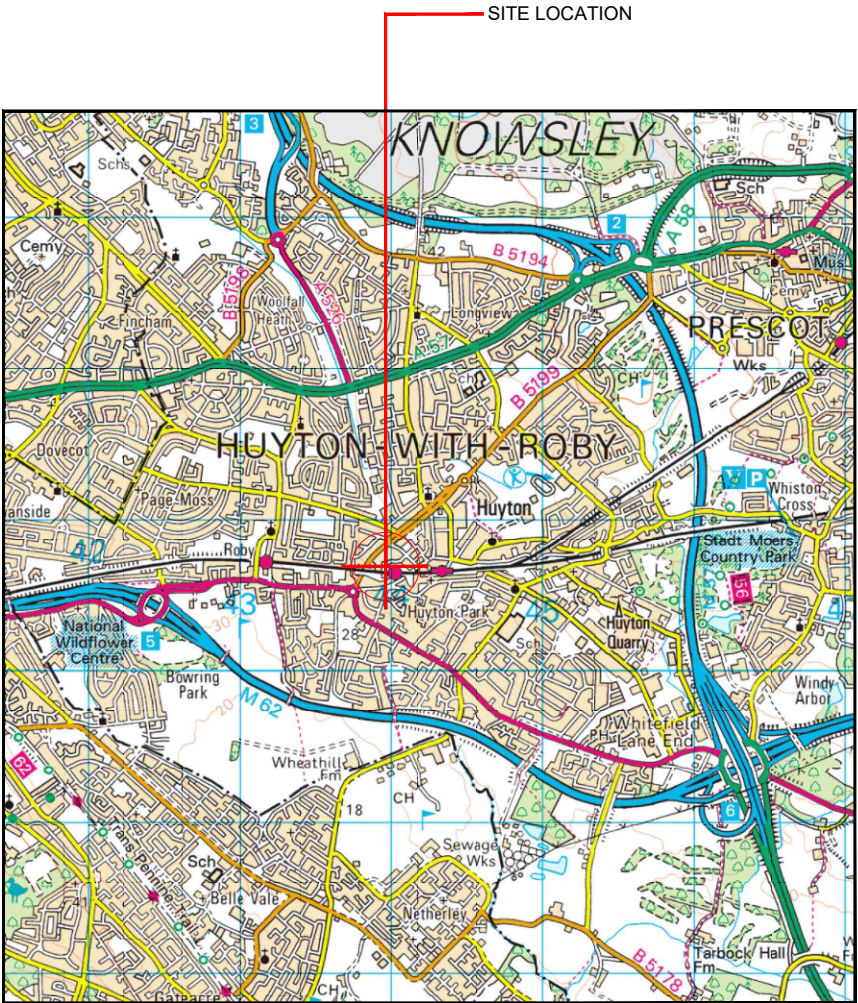


SITE AREA PLAN
Scale 1:50,000

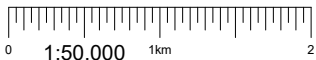

SITE PHOTOGRAPH

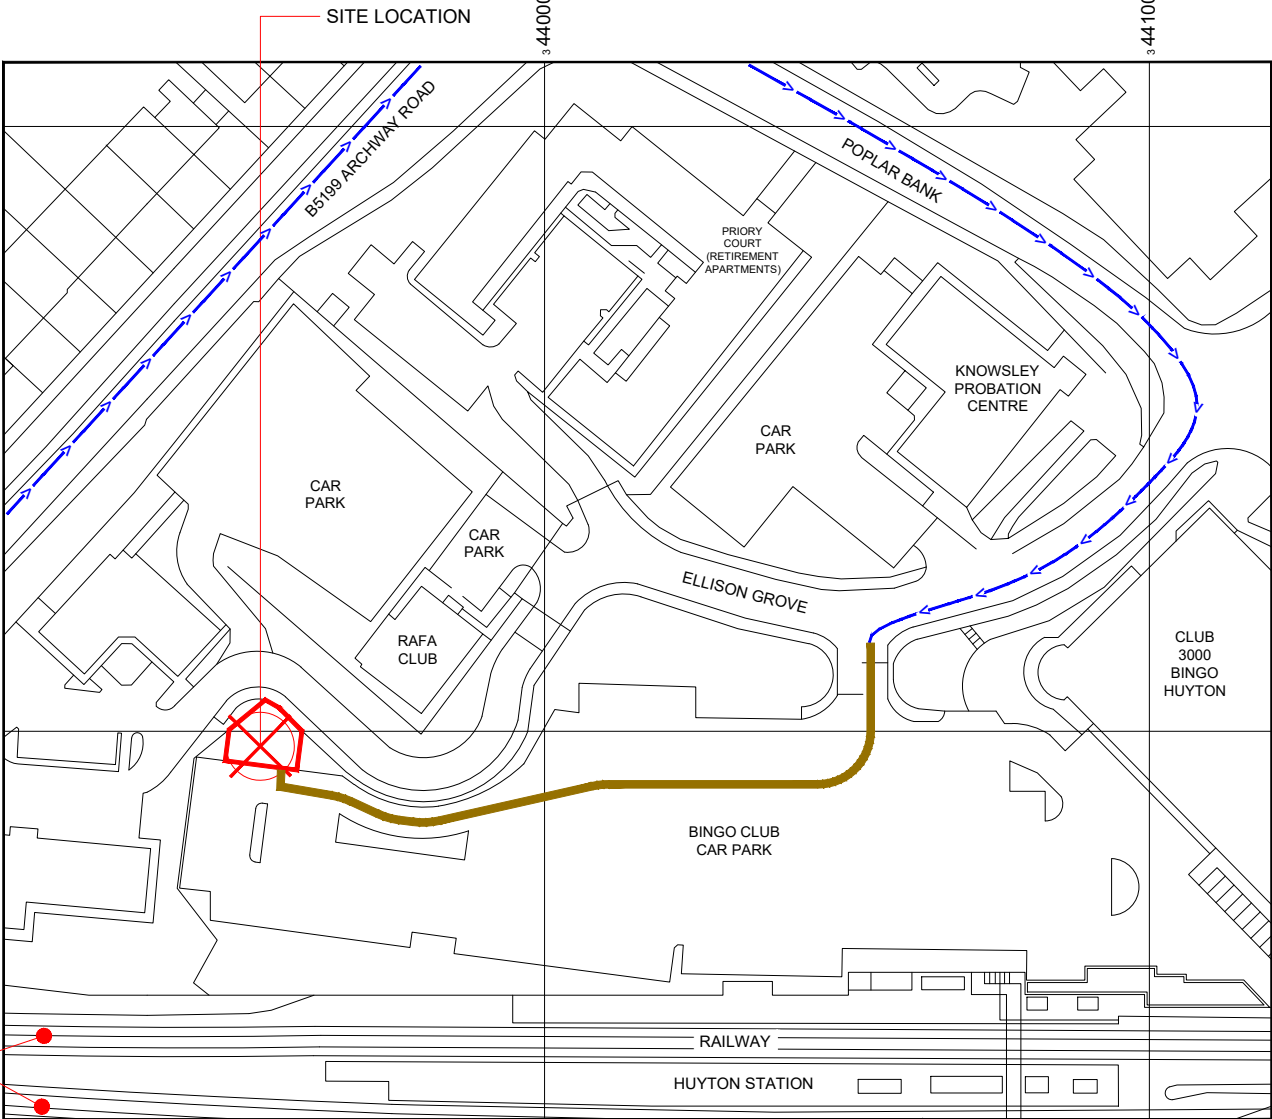

SITE LOCATION PLAN
Scale 1:1250

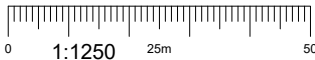

GOOGLE MAPS QR CODE

GOOGLE MAP - [Hyperlink to map of the site](#)

GOOGLE STREETVIEW - [Hyperlink to streetview of the site](#)

NOTES:

1. ALL DIMENSIONS IN MM UNLESS OTHERWISE NOTED.

From M62 junction 5 take the A5080 towards Huyton. At the first roundabout turn left onto the B5199. At the traffic lights turn right onto Poplar Bank. Take the first right onto Ellison Grove. Take the first left into the Bingo club car park and turn right. The site is located at the far end of the car park on the right.



Master:	MBNL / EE / H3G:	Project:	Purpose of Issue:	Issue:
M001	MBNL	NTQ	Planning	A
Date:	14/04/22	Revision / Upgrade Description:		
Drawn:	J. BOOTE	First Issue		
Checked:	J. STOCKDALE			
Approved:	J. STOCKDALE			



Hutchison 3G UK Limited
Star House, 20 Grenfell Road
Maidenhead, SL6 1EH
Tel: 01628 765 900
Fax: 01628 765 901



Hatfield Business Park
Hatfield
Hertfordshire
AL10 9BW
Tel: 01707 315000
Fax: 01707 319001



Mobile Broadband Network Limited
Sixth Floor, Thames Tower, Station Road, Reading, RG1 1LX

Design Consultant & Principal Contractor:

WHP Telecoms
Unit 1 Maple Park,
Low Fields Avenue, Leeds
LS12 6HH
Tel: 01133023550
e-mail: info@whptelecoms.com

Site Name:	CLUB 3000 BINGO HUYTON		
Site ID:	1668316		
Address:	CLUB 3000 BINGO HUYTON, POPLAR BANK, HUYTON, LIVERPOOL, MERSEYSIDE, L36 9US		
Title:	002 SITE LOCATION PLAN		
Project:	NTQ		
Purpose of Issue:	GENERAL ARRANGEMENT		
EE Cell ID:	96147	MBNL Cell ID:	KSY093
3UK Cell ID:			-
Master Drawing No:	1668316_KSY093_96147_M001		Issue: A