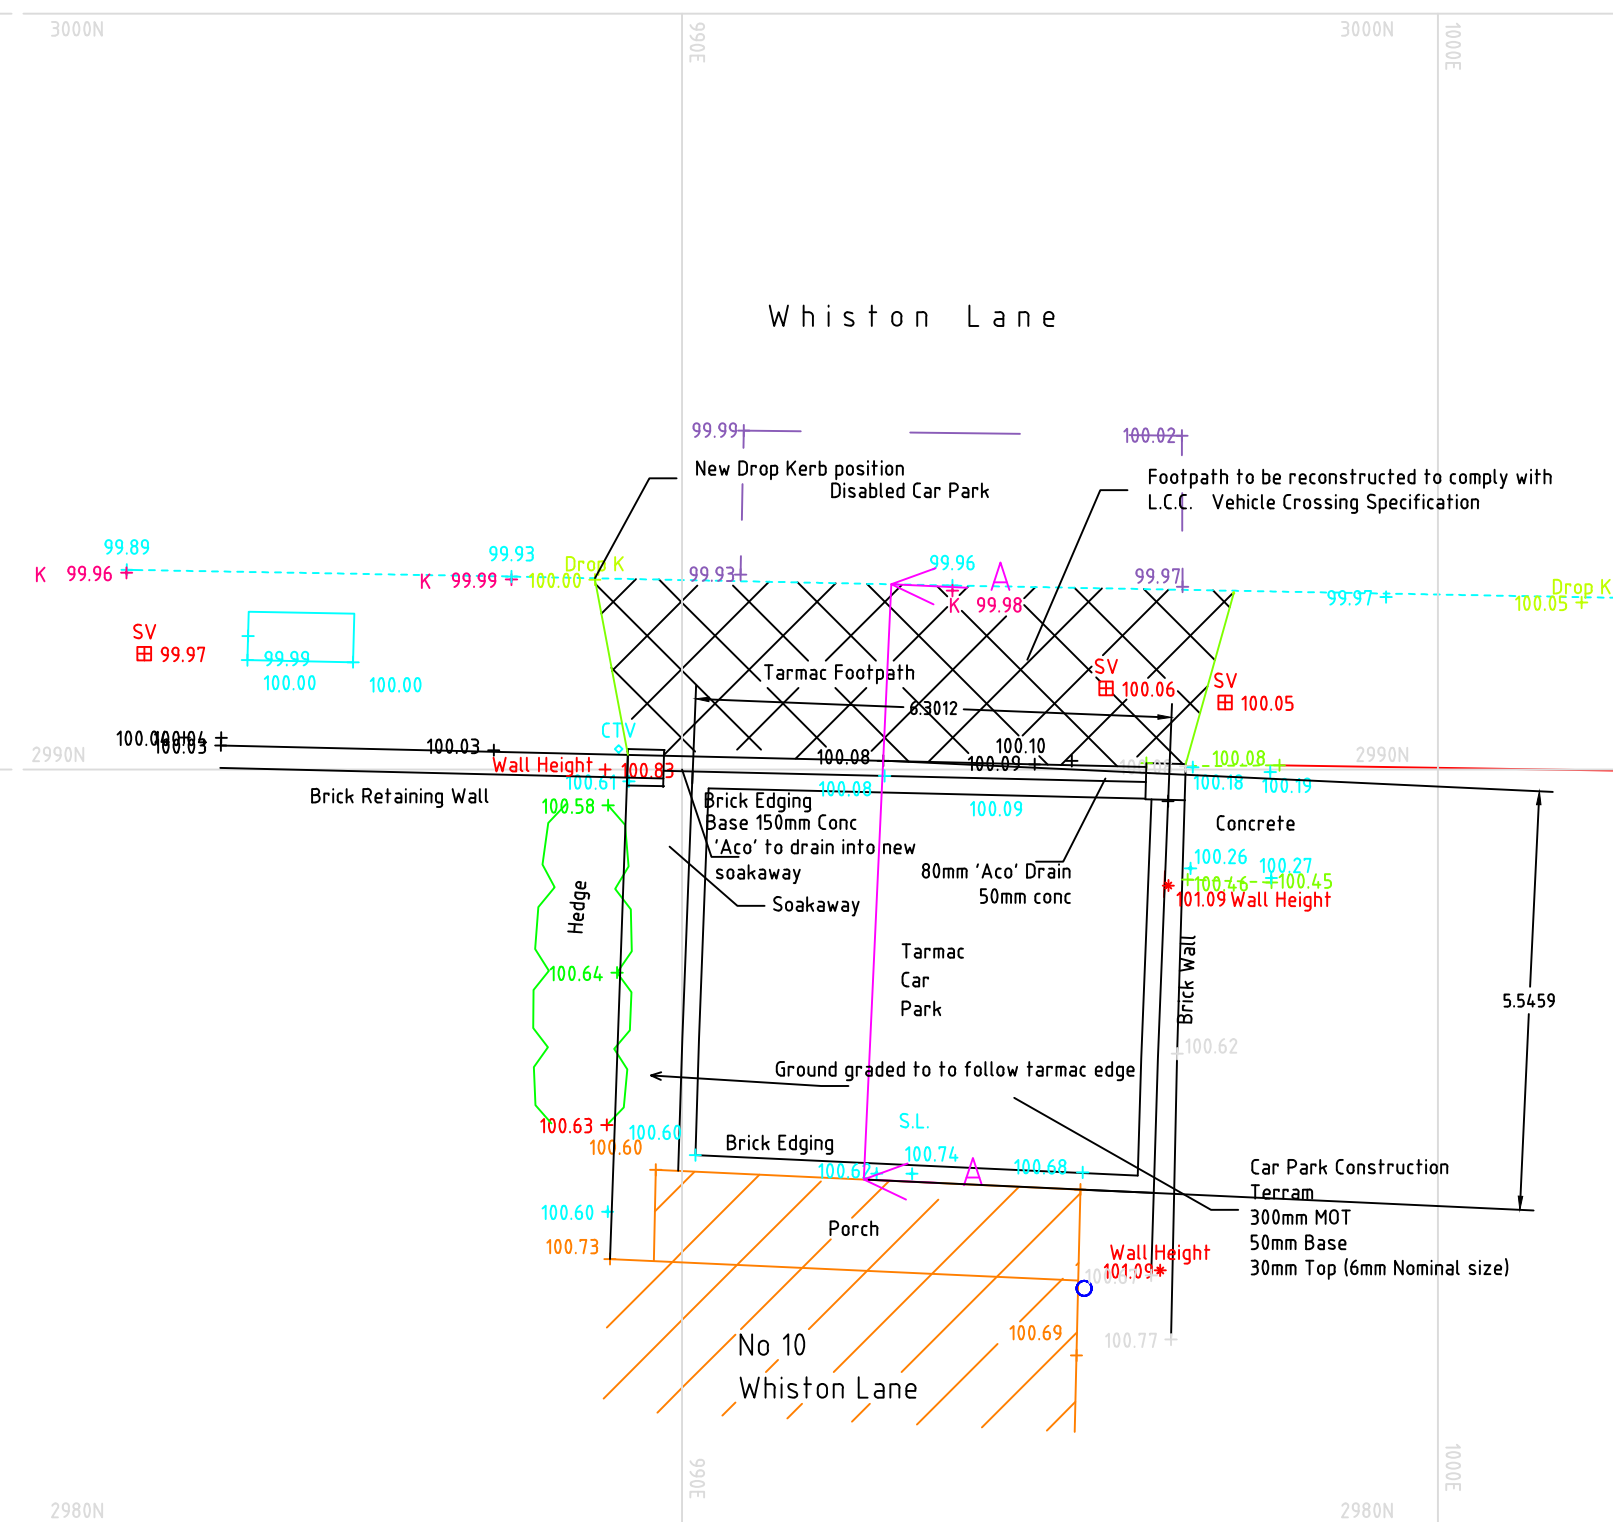
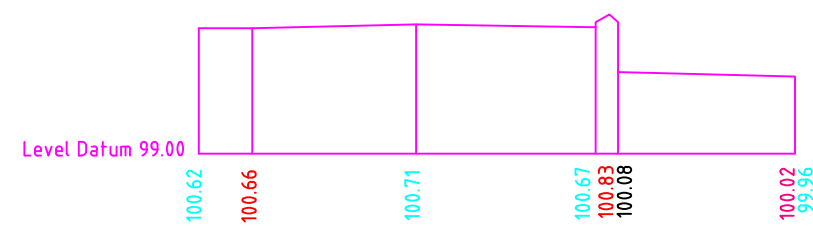
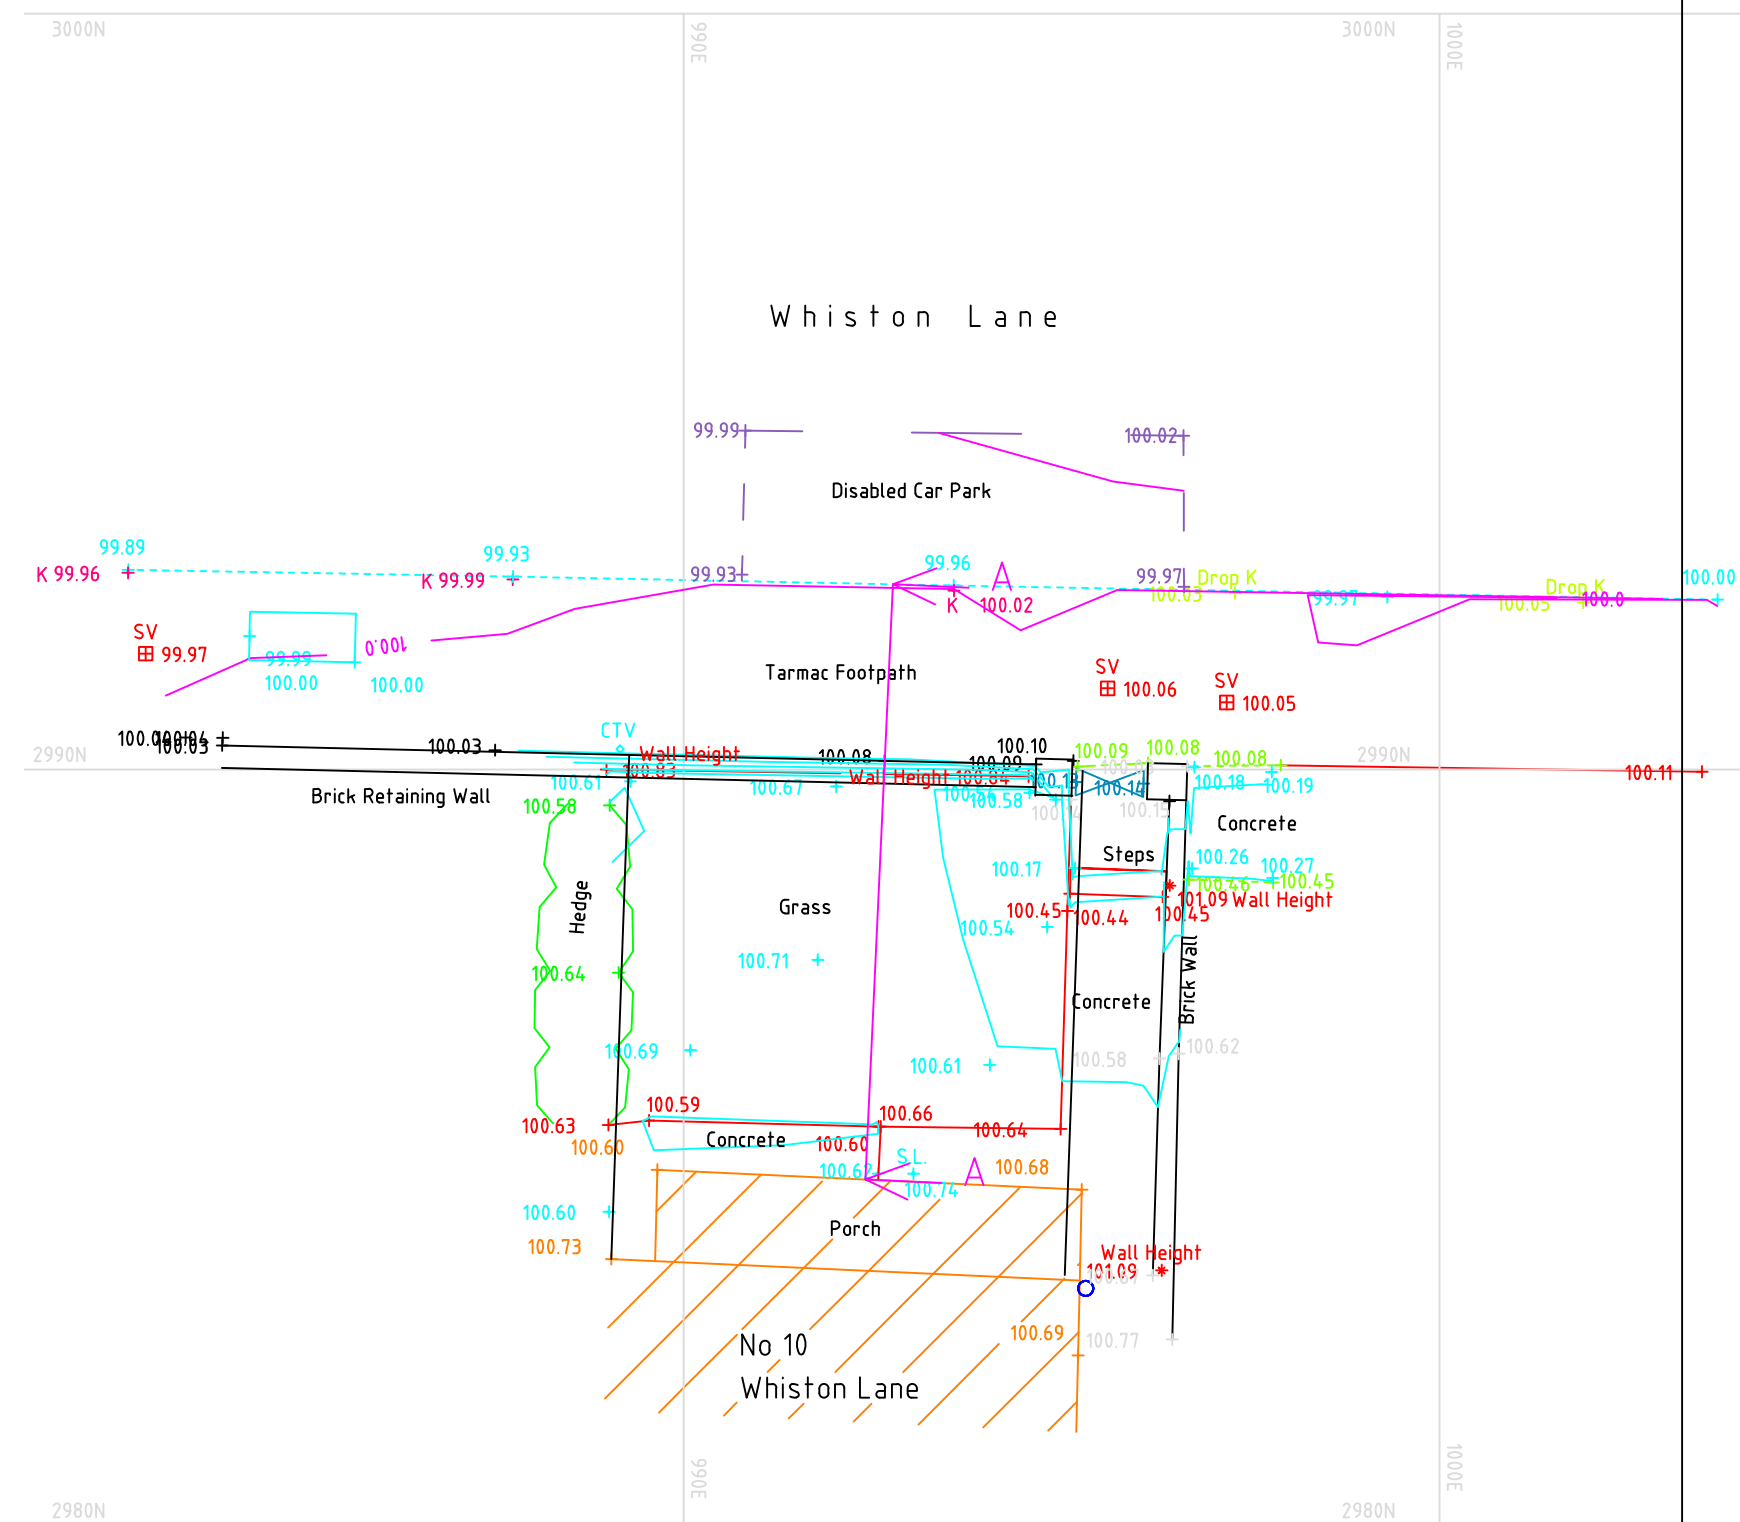


All the B's Surveys Ltd

2 THE SHORE

BOLTON - LE - SANDS

CARNFORTH

LA5 8JR

TEL (01524) 822855

Copyright © 2022 By All the B's Surveys Ltd

Notes

1. Survey Based on Local Grid
2. Level Datum is to 100.00 on IS No 1.

AMENDMENTS

A	
B	
C	

K E Y

	(IS) Control Point		(M) Meter		Top Of Bank
	(FH) Fire Hydrant		(STT) Stop Tap		Side Slope
	(MH) Manhole		I.L. Invert Level		Ditch
	(LC) Light Column		(TP) BT Pole		Drop Kerb
	Bench Mark		(BH) Borehole		Rock O/S R
	(RWP) Down Pipe		(EP) Electric Pole		Hedge O/S R
	(WT) Water Point		Post		Hedge O/S L
	Hook Up		Fence		Treeline
	(FPP) Fire Point		Hedge		Rock O/S L
	(DC) Drop Kerb		Railings		Gas Line
	(G) Gully		O/H Line		Zebra Cross
	Gas		BT O/H Line		Verge
	Tree Dia/Spread		C/L Road		Road Sign
	Tree (Dead)		Watercourse		Gate
	Bush		Wall		(STV) Stop Valve
	(MH) Manhole		(BT) BT Box		(RE) Rodding Eye
	+ S.L. Step Level				
	+ K. Kerb Level				
	(MH) Manhole				

 (INDICATIVE ONLY)	Comp Operator	JB
	Field Surveyor	JB
	Date of Survey/time	Time Date 08/10/2022
	Plot Rotation	0°
	Sdr File Ref No.	L.S.S. V10.1.22

Job Details

PROPOSED NEW CAR PARKING
10 WHISTON LANE,
HUYTON.
L36 1TY

Drawing Title

SITE SURVEY CONSTRUCTION DETAILS

Scale 1:100 on A2 Sheet		Date 08 OCT 2022	Chkd
Job I.D. 2684	Drawing No J2684_16/D/C_100_A2		