


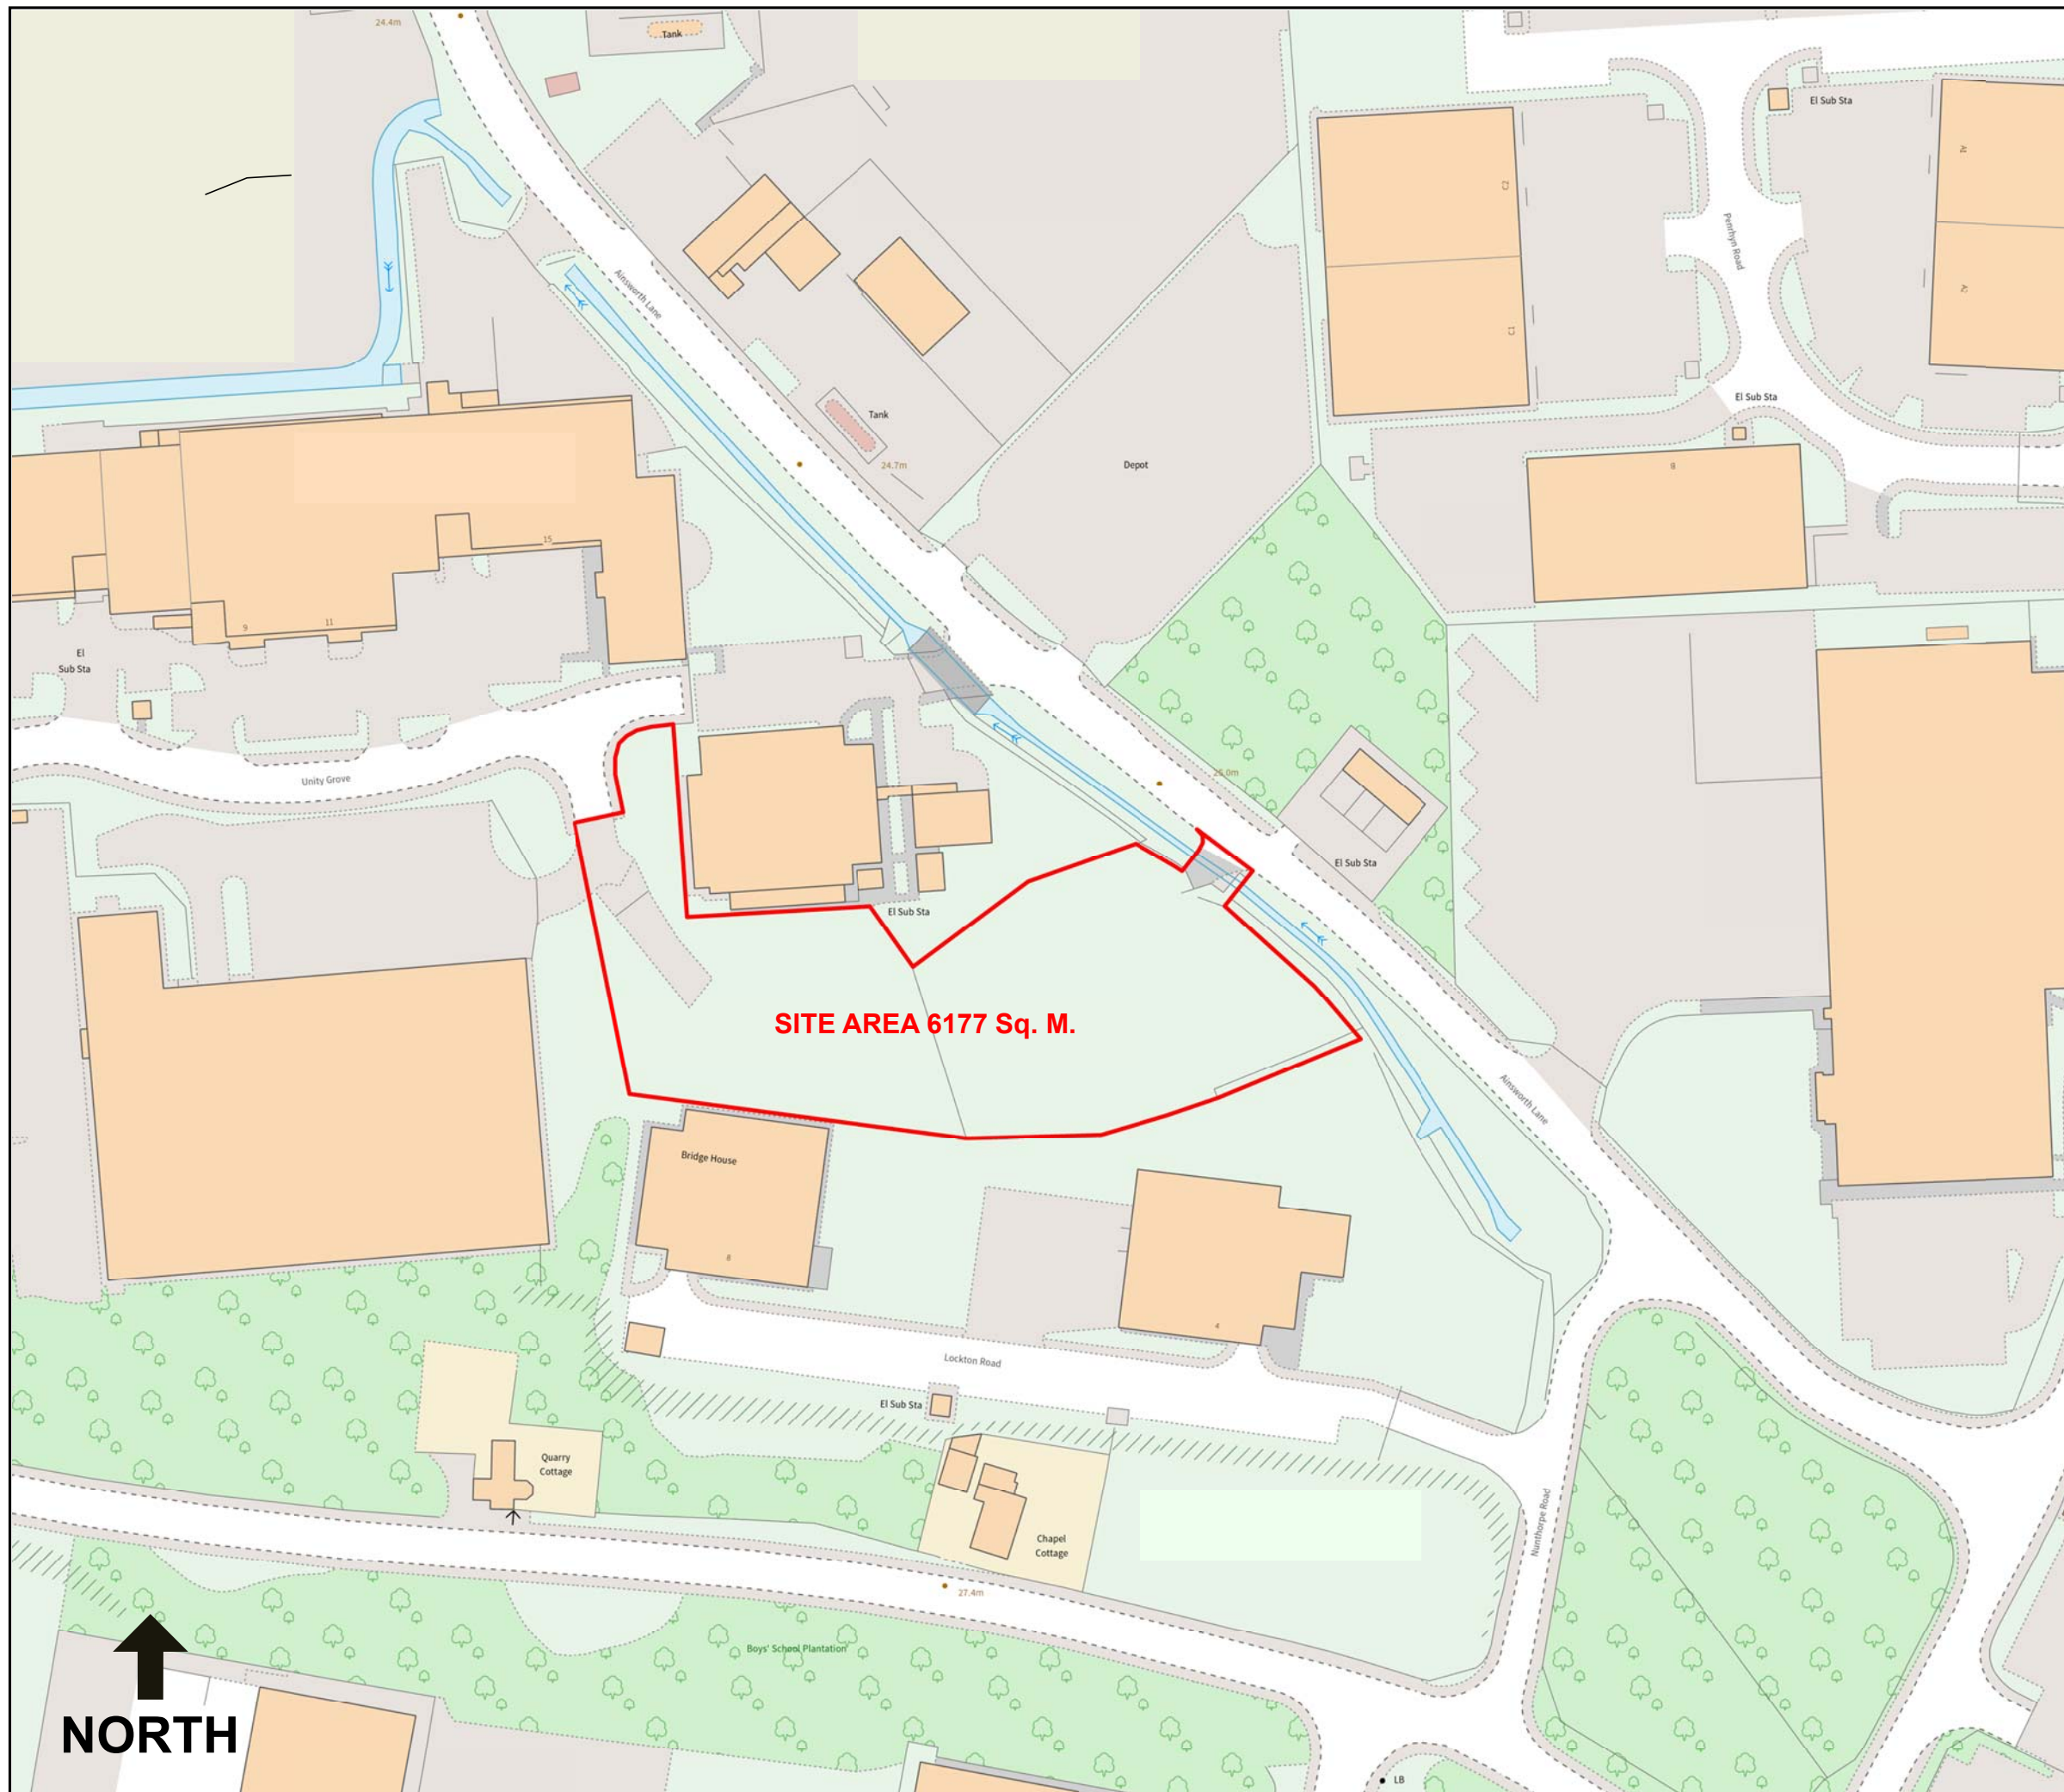

0 50
metres
Scale 1:1,250

**FORMER QUARRY FARM
AINSWORTH LANE
KNOWSLEY BUSINESS PARK
KIRKBY
KNOWSLEY
LANCS
L34 9EU**

**Proposed Change of Use to a
Heavy Goods Container
Storage Area and Heavy Goods
Vehicle Hardstanding and Yard
Area**

LOCATION PLAN (REV 1)

SCALE 1:1,250 @ A3