

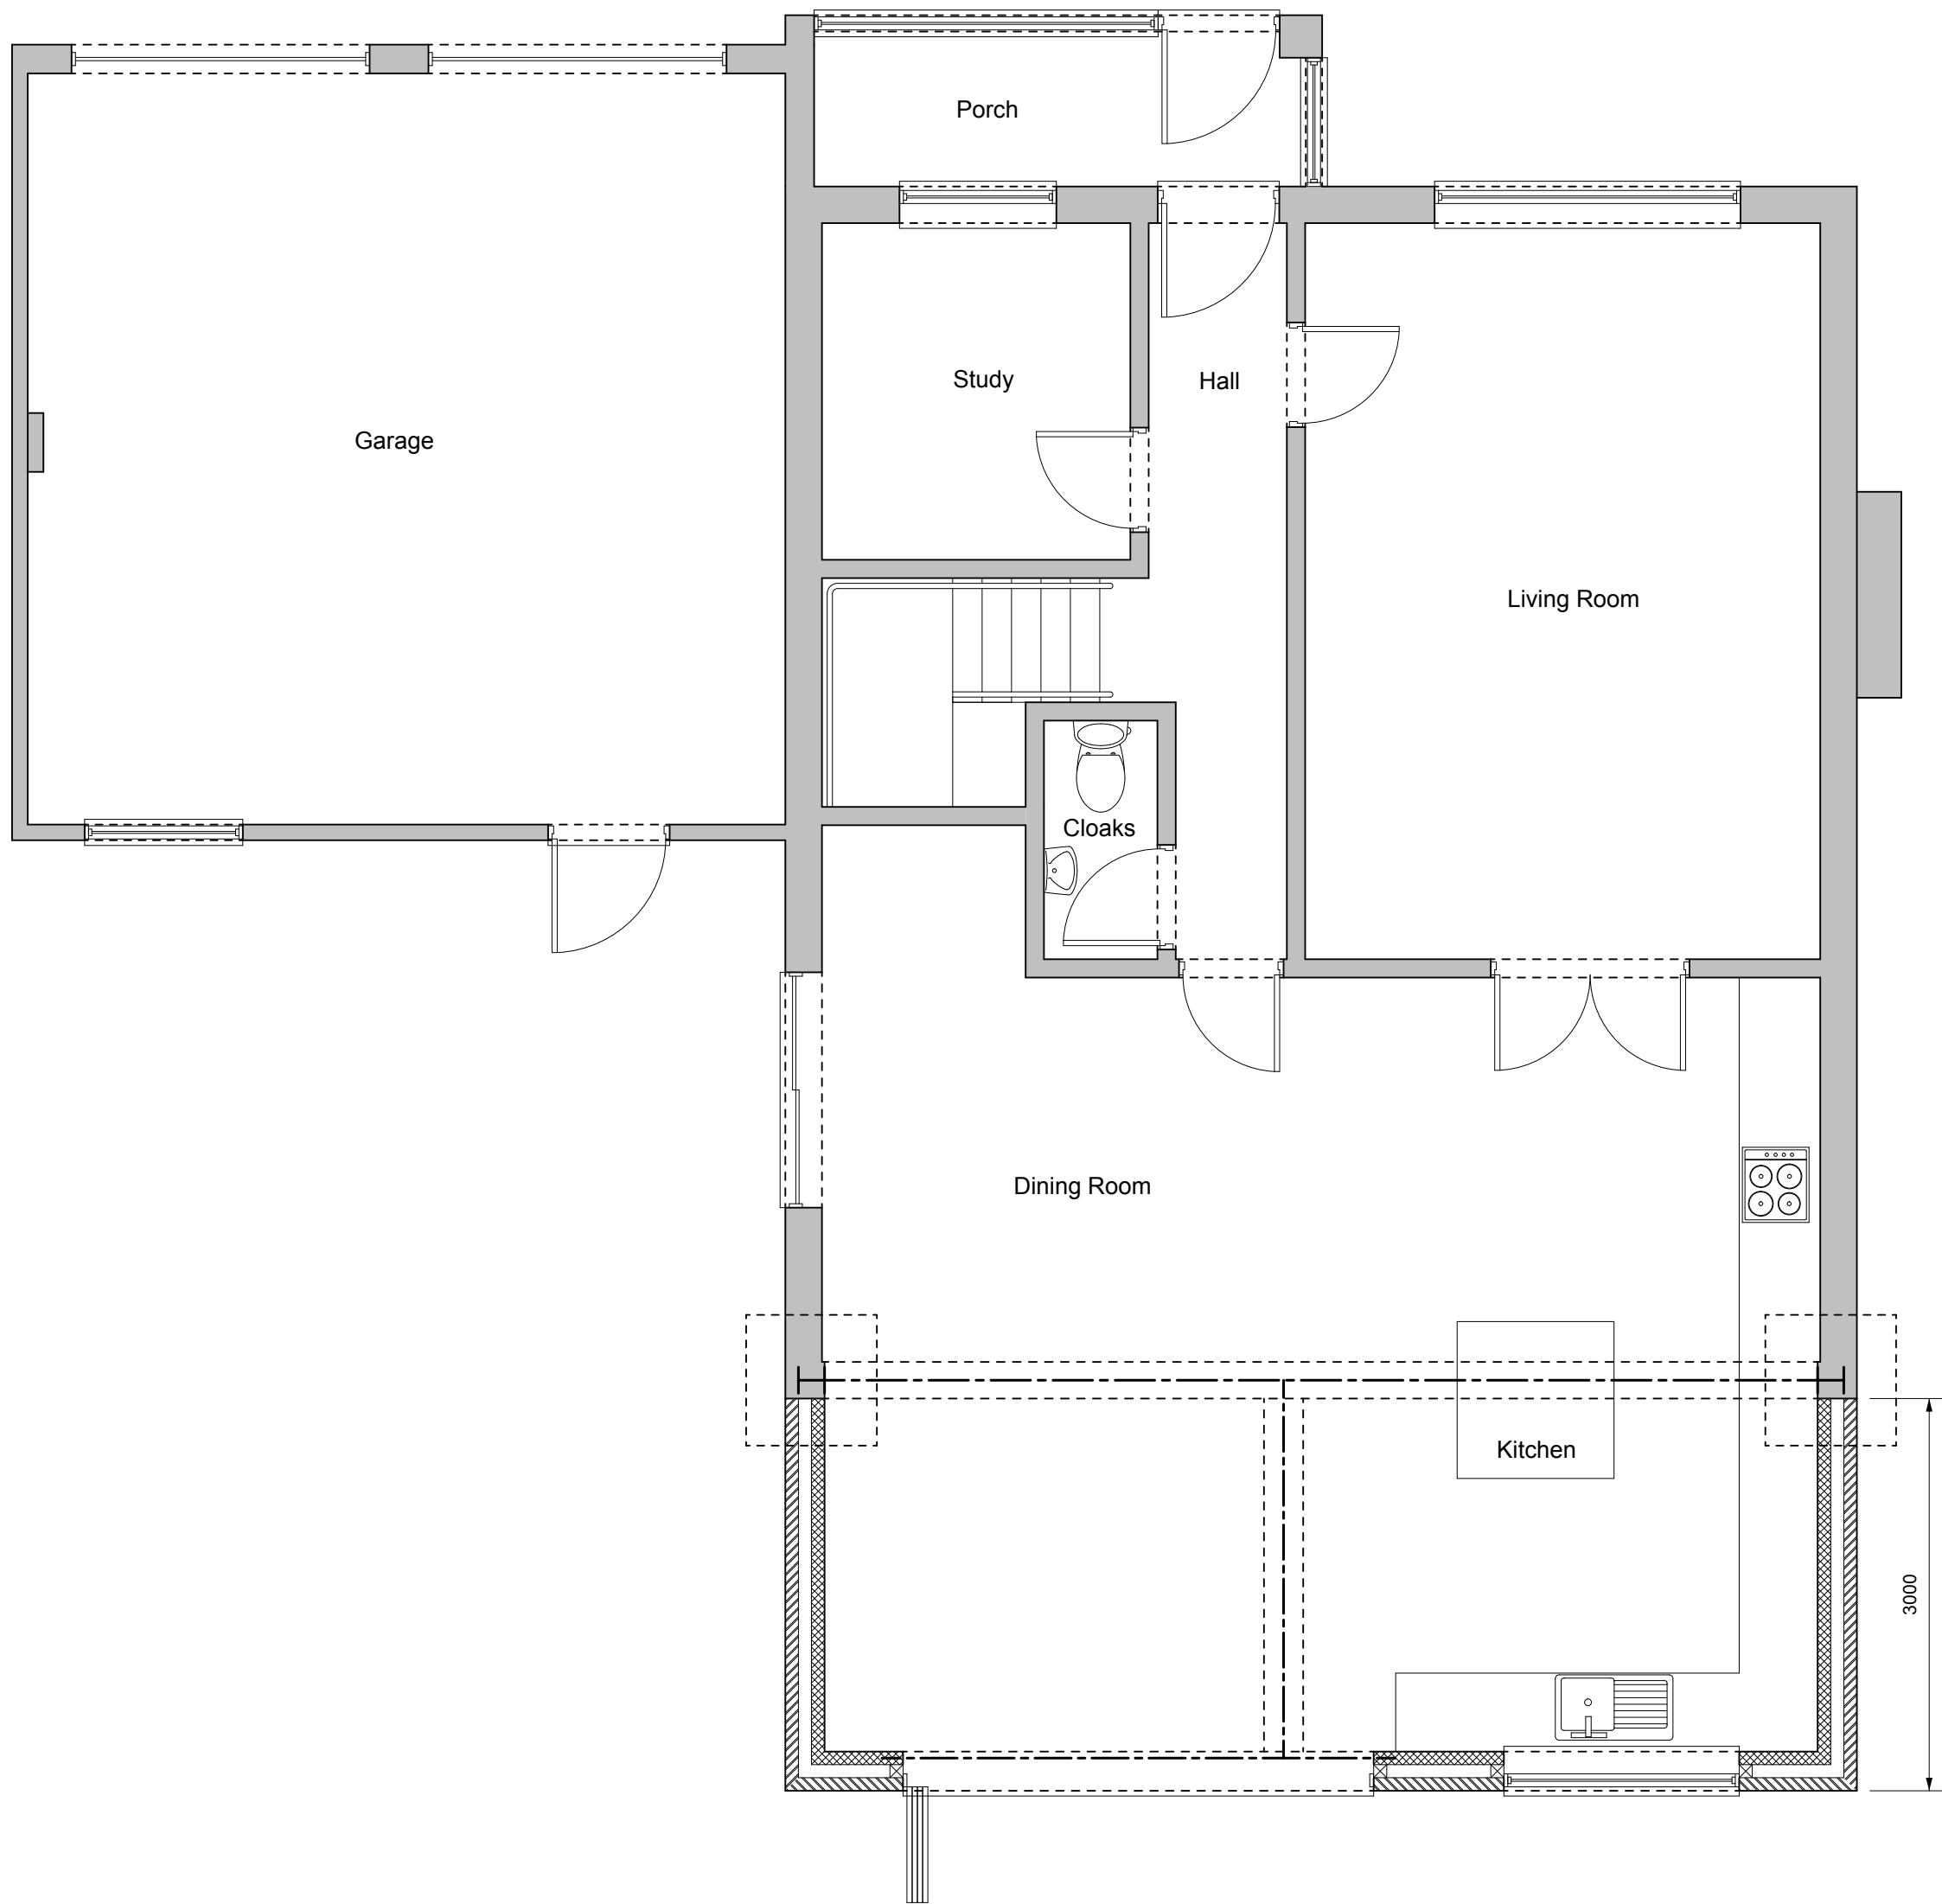
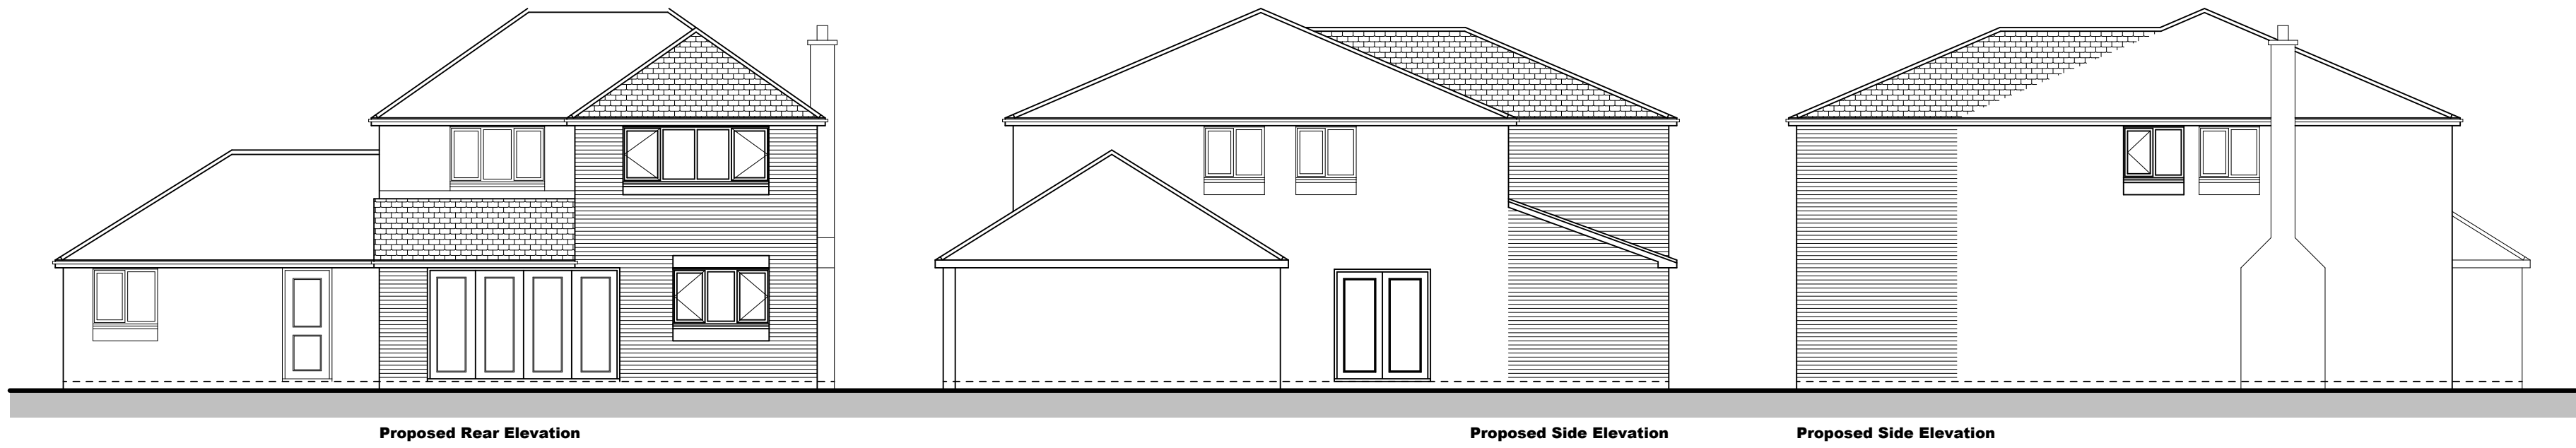


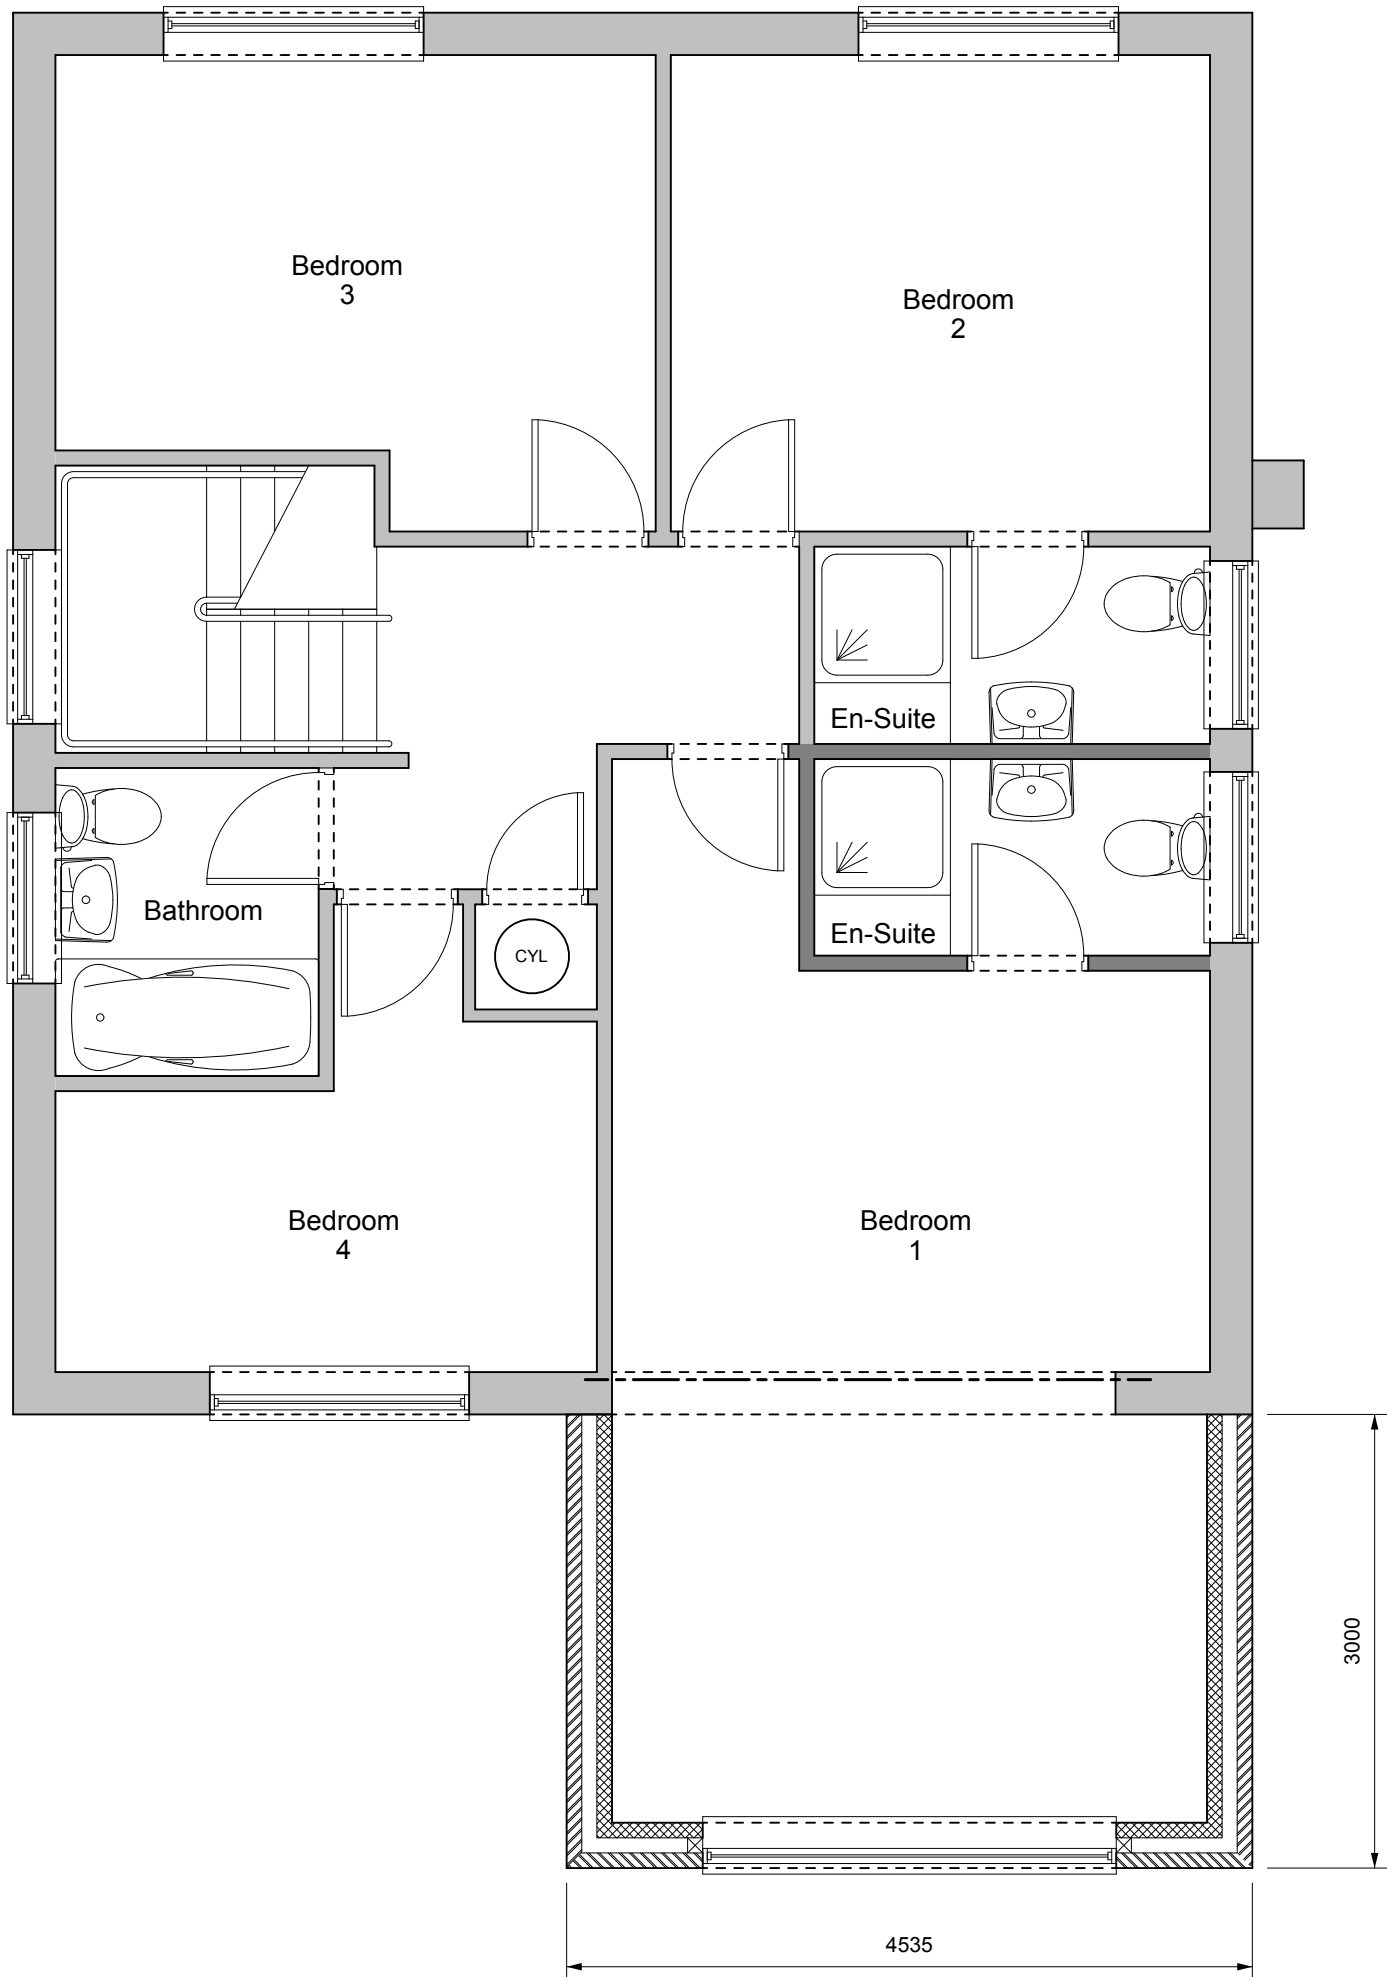

Proposed Ground Floor Plan

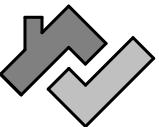

Proposed First Floor Plan

PLANNING DRAWING					
 Brian B. Atherton Architectural P L A N S 07708 216064 E: architecturalplans@ntlworld.com					
PROPOSAL	Proposed Development @ 7 Muirfield Road Roby Huyton L36 4QN				
CLIENT	Mr & Mrs Nelson				
TITLE	Proposed Details				
SCALE	1:50 1:100	DATE	May 2021	A1	