

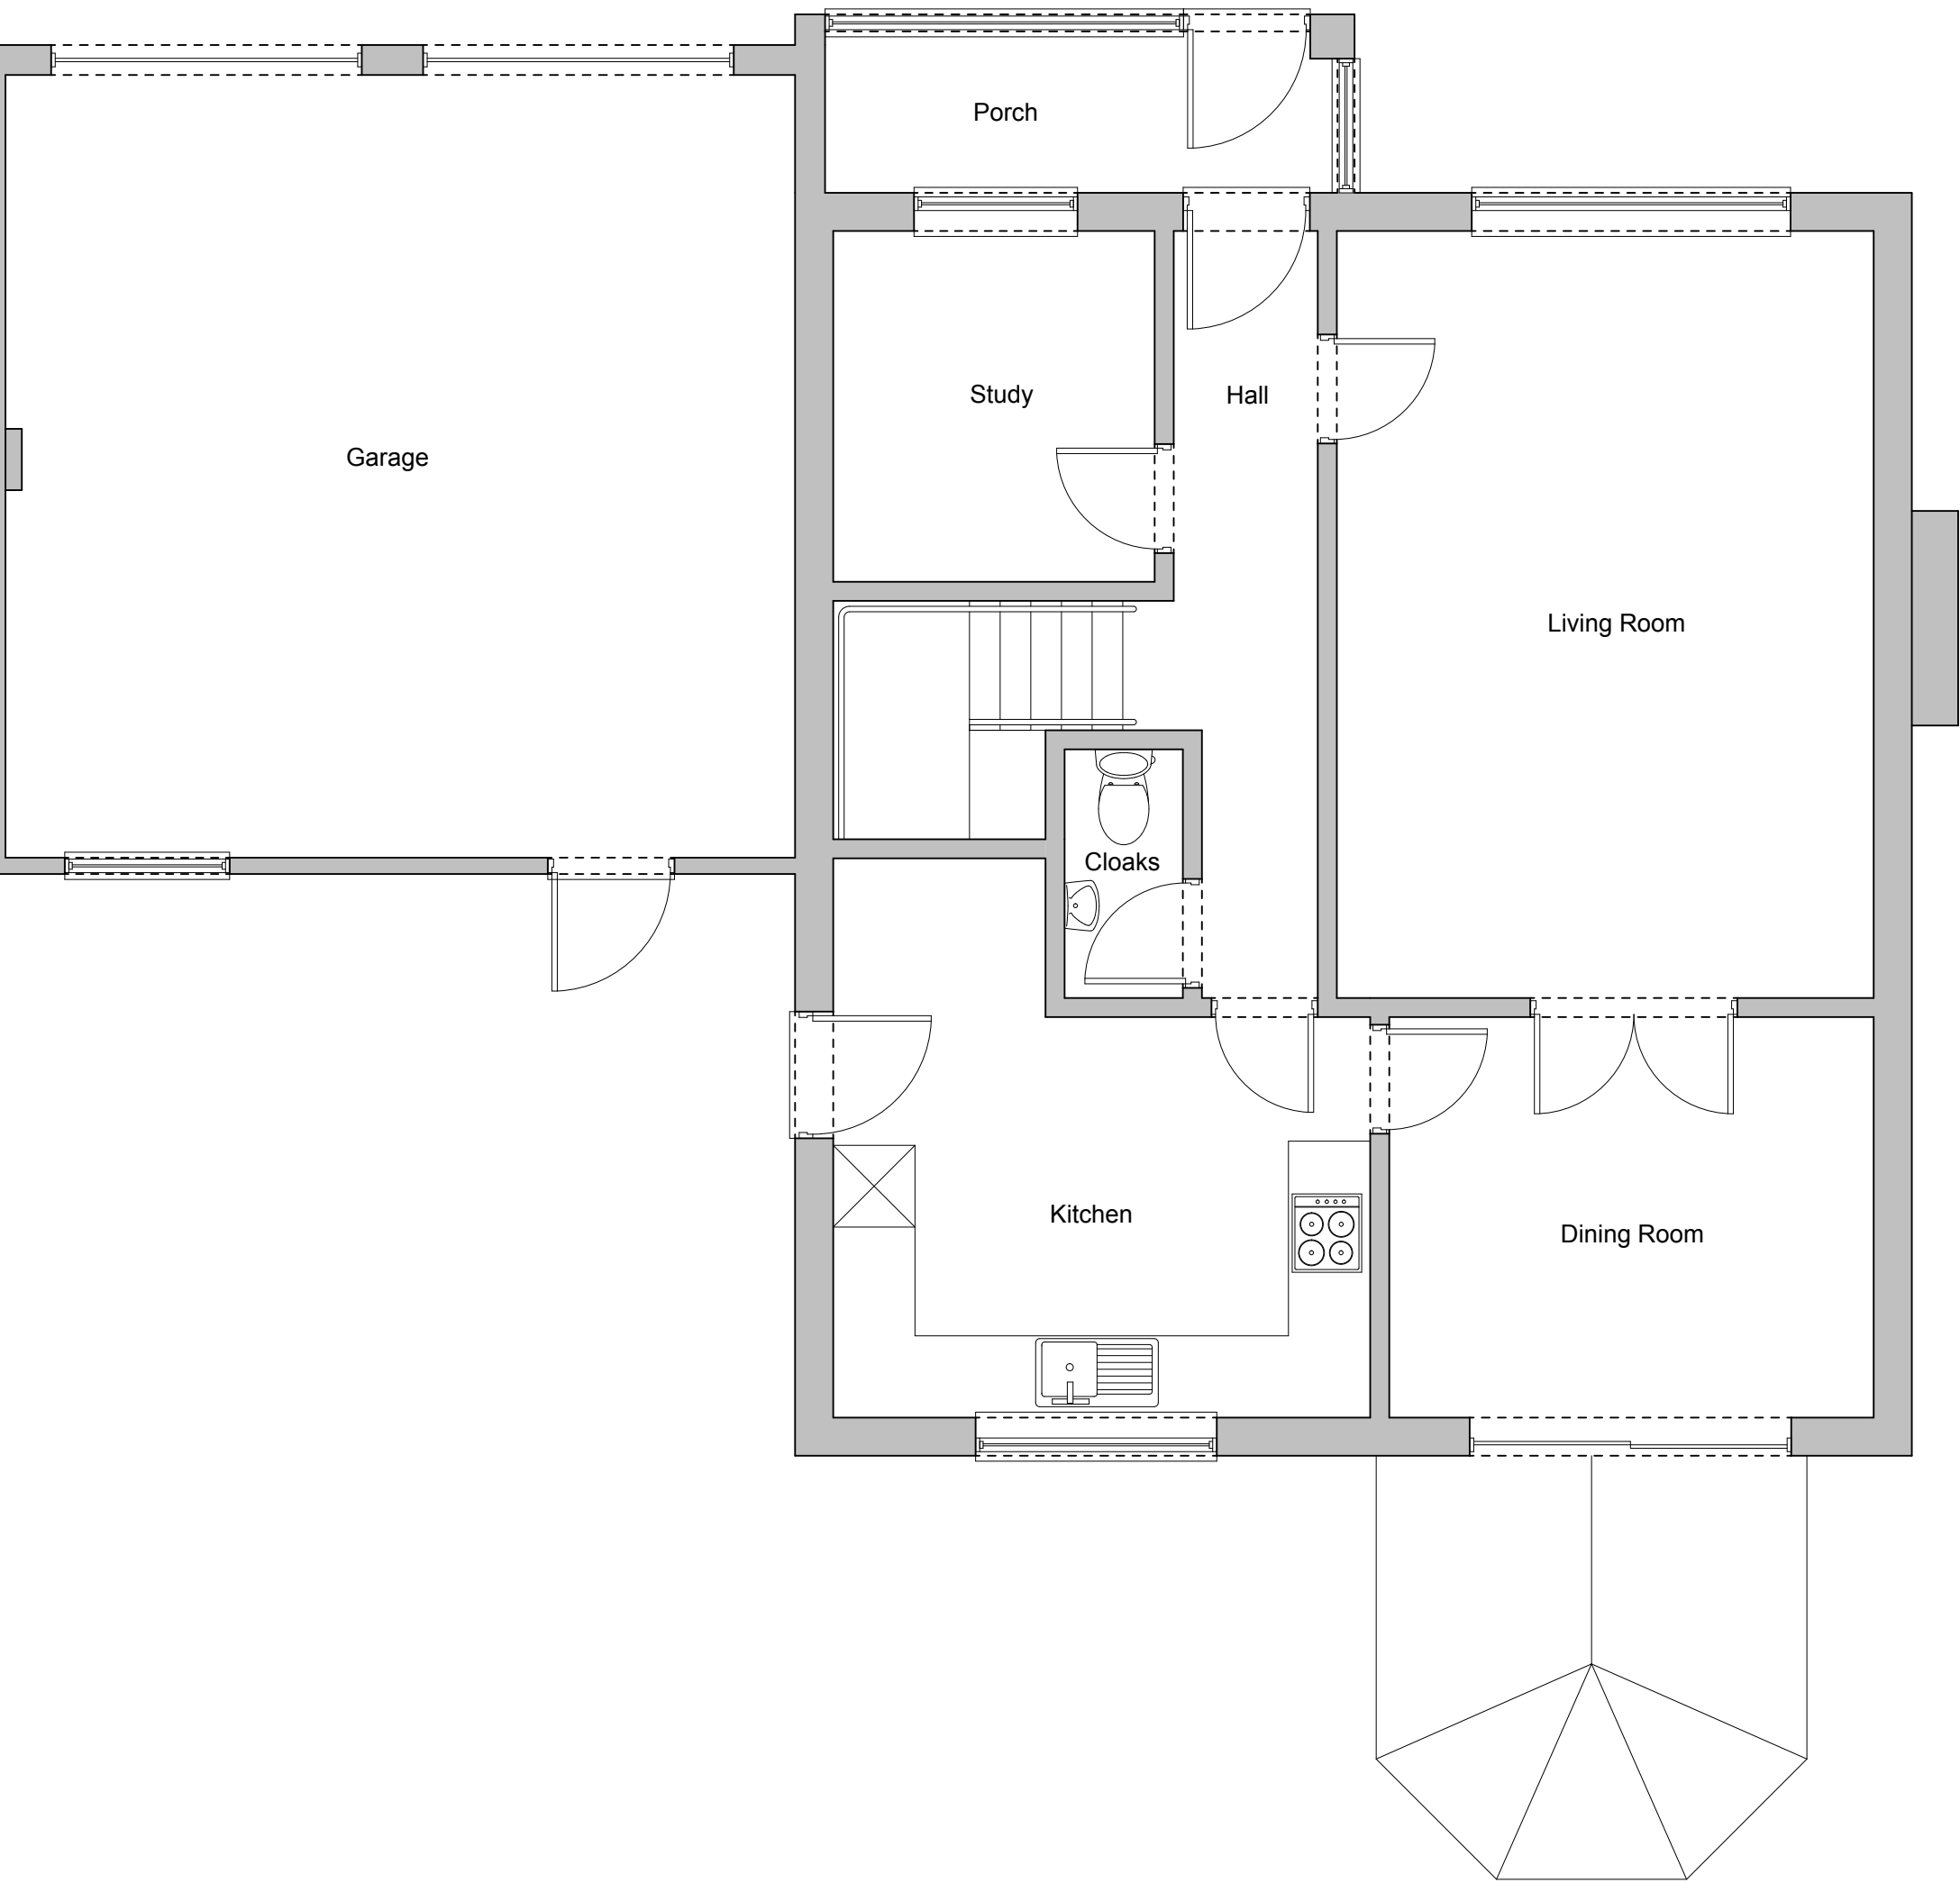


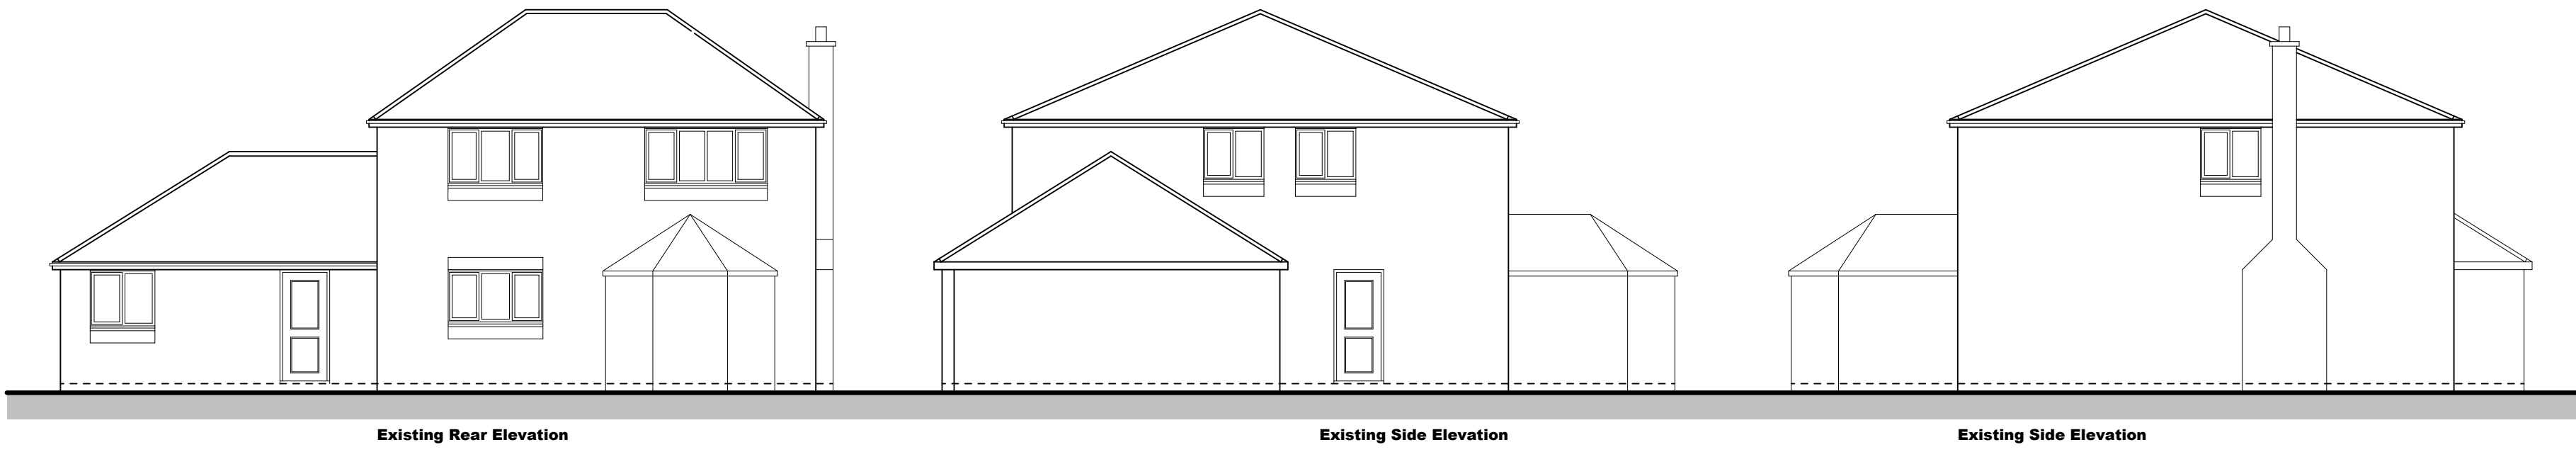

Existing Ground Floor Plan

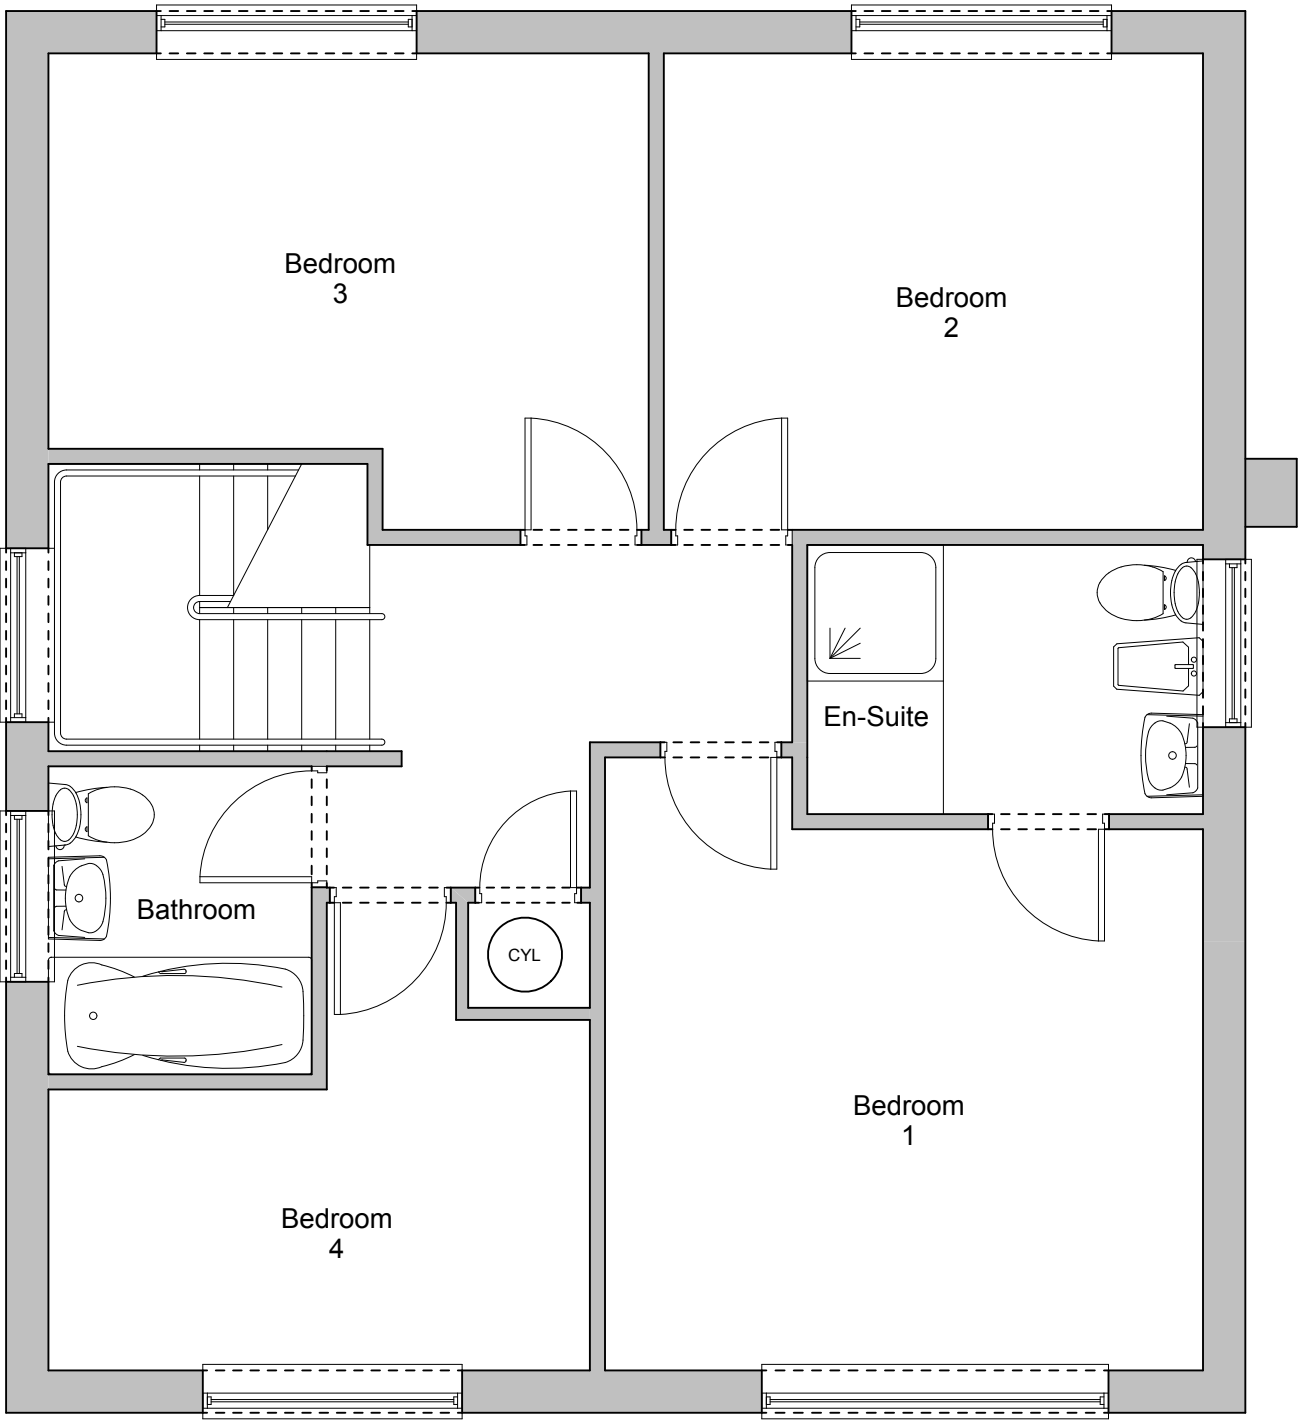

Existing First Floor Plan

PLANNING DRAWING						
 Brian B. Atherton Architectural P L A N S 07708 216064 E: architecturalplans@ntlworld.com						
PROPOSAL	Proposed Development @ 7 Muirfield Road Roby Huyton L36 4QN					
CLIENT	Mr & Mrs Nelson					
TITLE	Existing Details					
SCALE	1:50 1:100	DATE	May 2021	A1		