


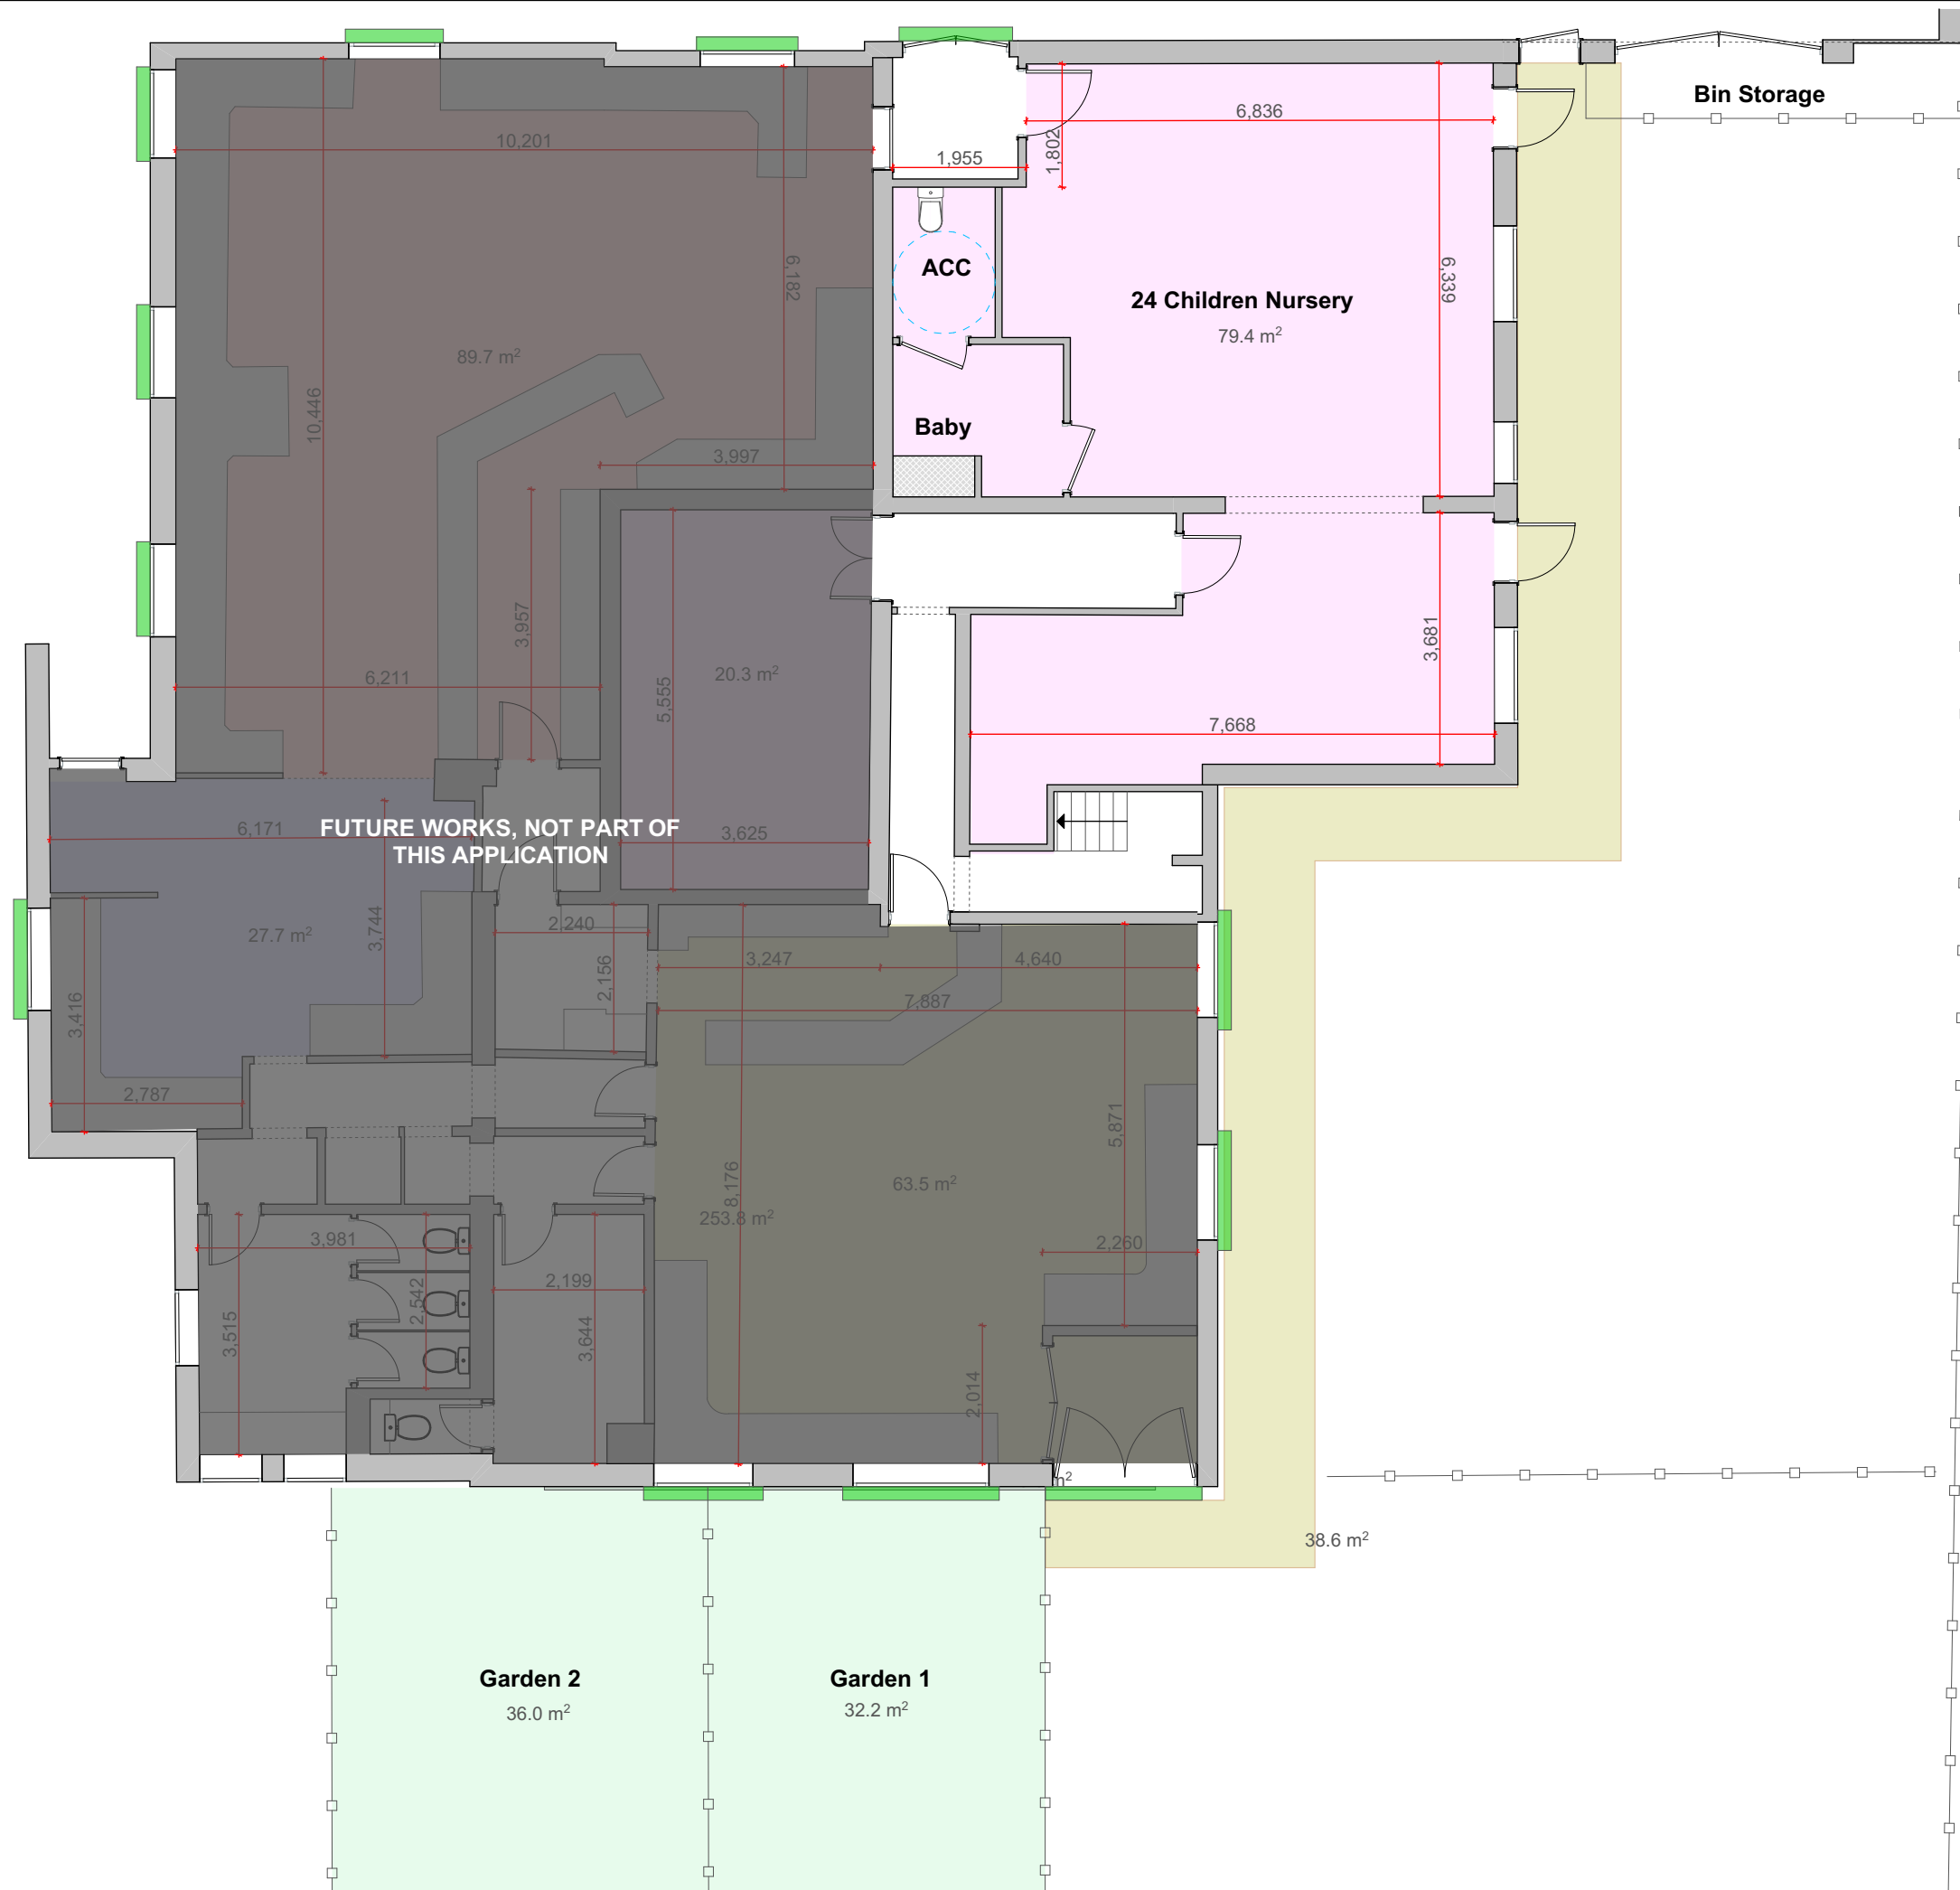

Ground Floor

1:100

PLANNING APPLICATION

These drawings have been prepared for the purposes of submission to the Local Authority as part of a Planning Application or for cost estimation. They should not be used for any other purpose without the permission of Turners Designs.

Adjacent buildings, roads, etc scaled from O.S. plans. Trees indicated for illustrative purposes only.

Rev. No.	Revision	Date :

Project : 44-45 Marled Hey Liverpool L28 0QL Bloom Child Care		
Drawing Title: Ground Floor as Proposed 2		

Project No. : 226	Drawing No. : 226/PL/0015	Rev No. :
Scale : As shown	Size : A3	Date : 11 / 02 / 2026
Drawn By : PT		
This Drawing is Copyright © 2025		
137 Utting Avenue East, Norris Green, Liverpool, L11 5AB Tel : 07960299727 Email : info@turnersdesigns.com		
USE FIGURED DIMENSIONS ONLY ANY DISCREPANCIES TO BE NOTIFIED IMMEDIATELY		