




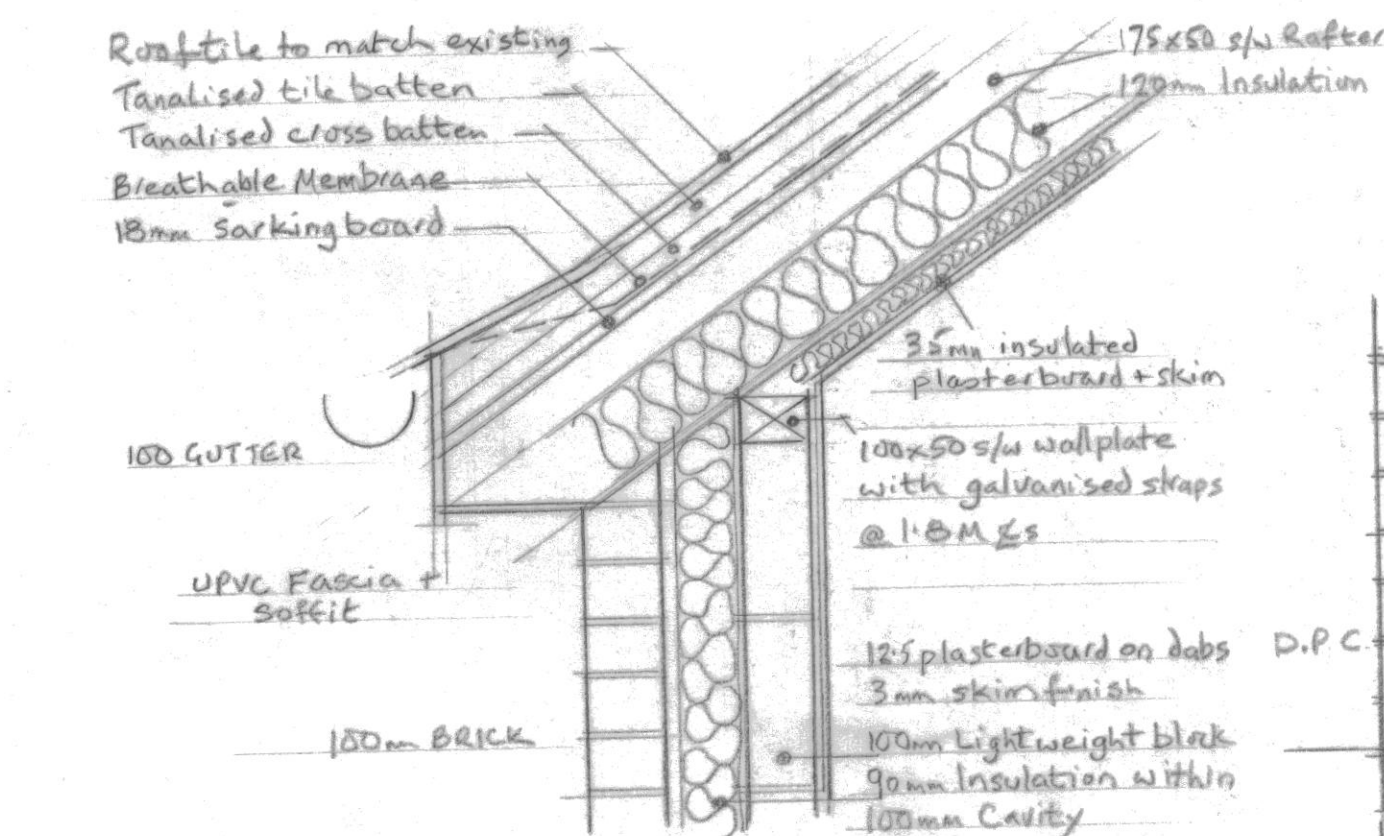



DETAIL AT ROOF A

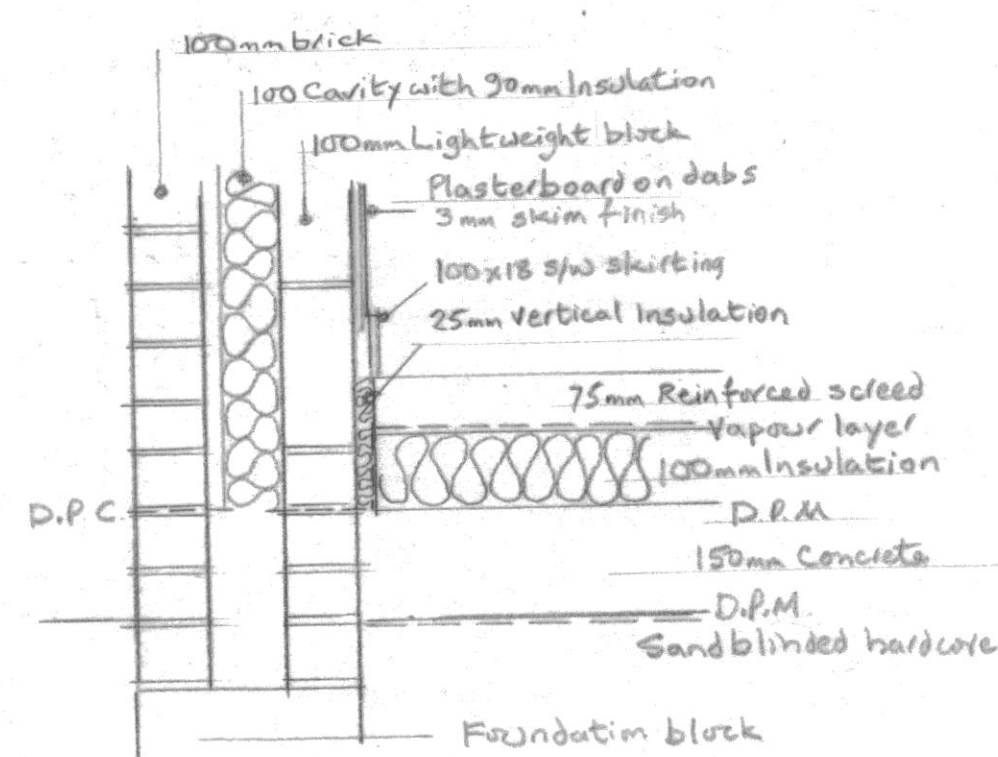

DETAIL AT GROUND FLOOR B

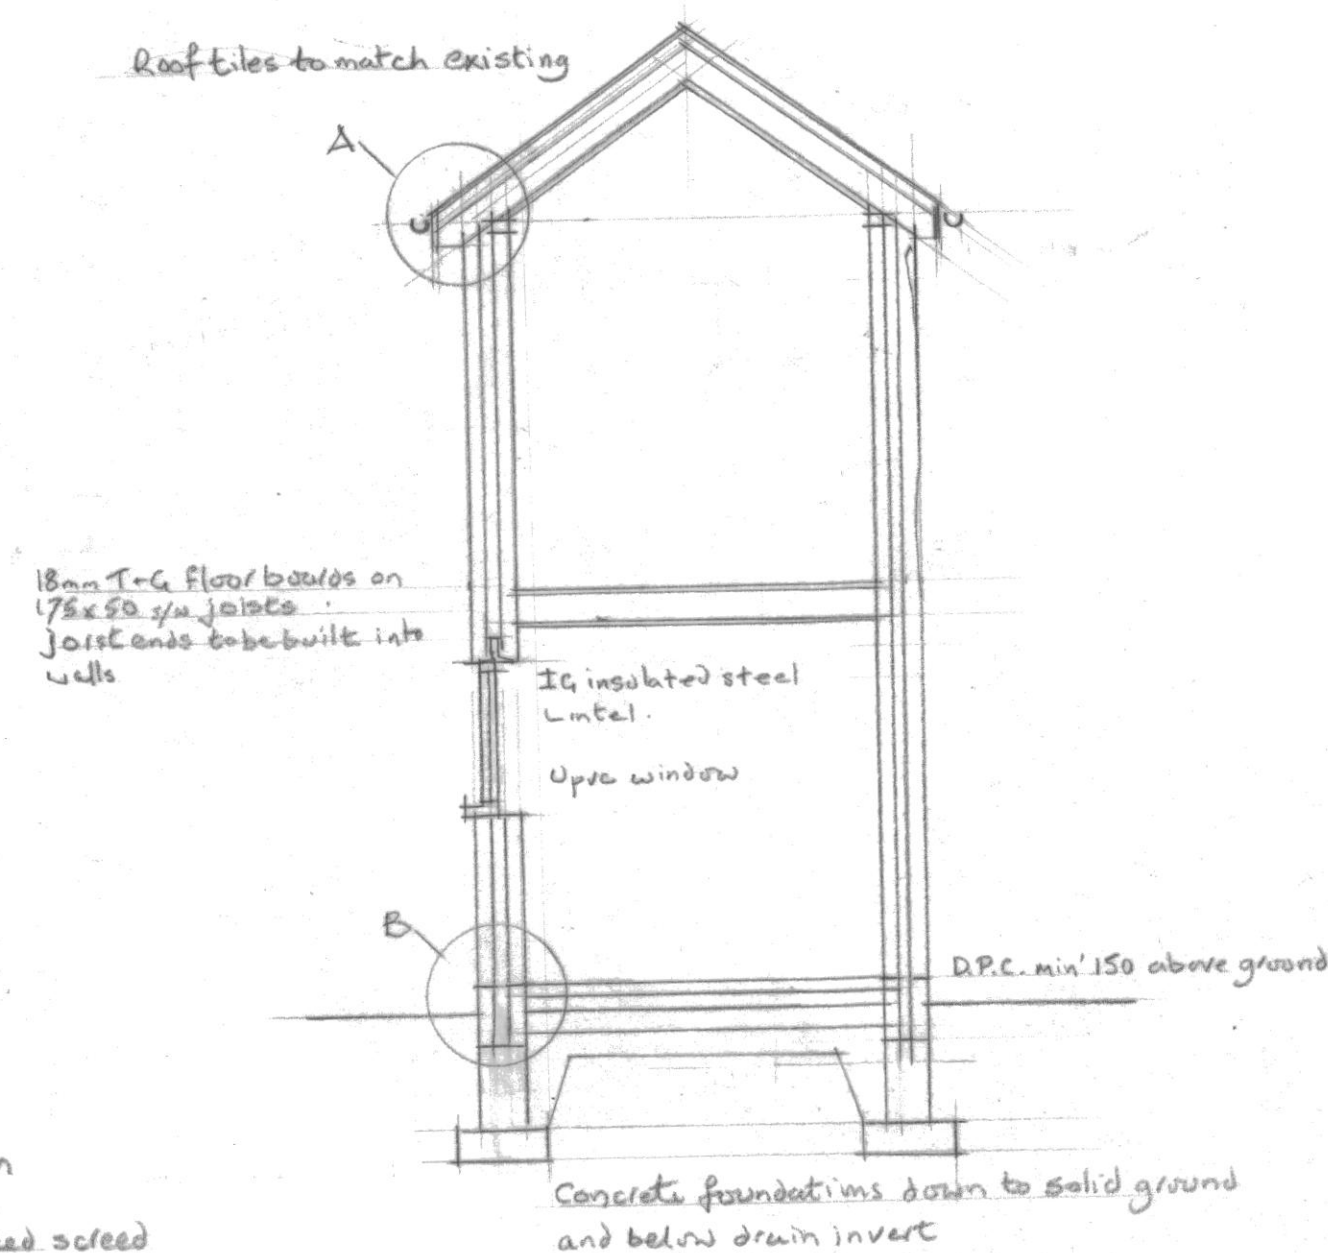

CROSS SECTION

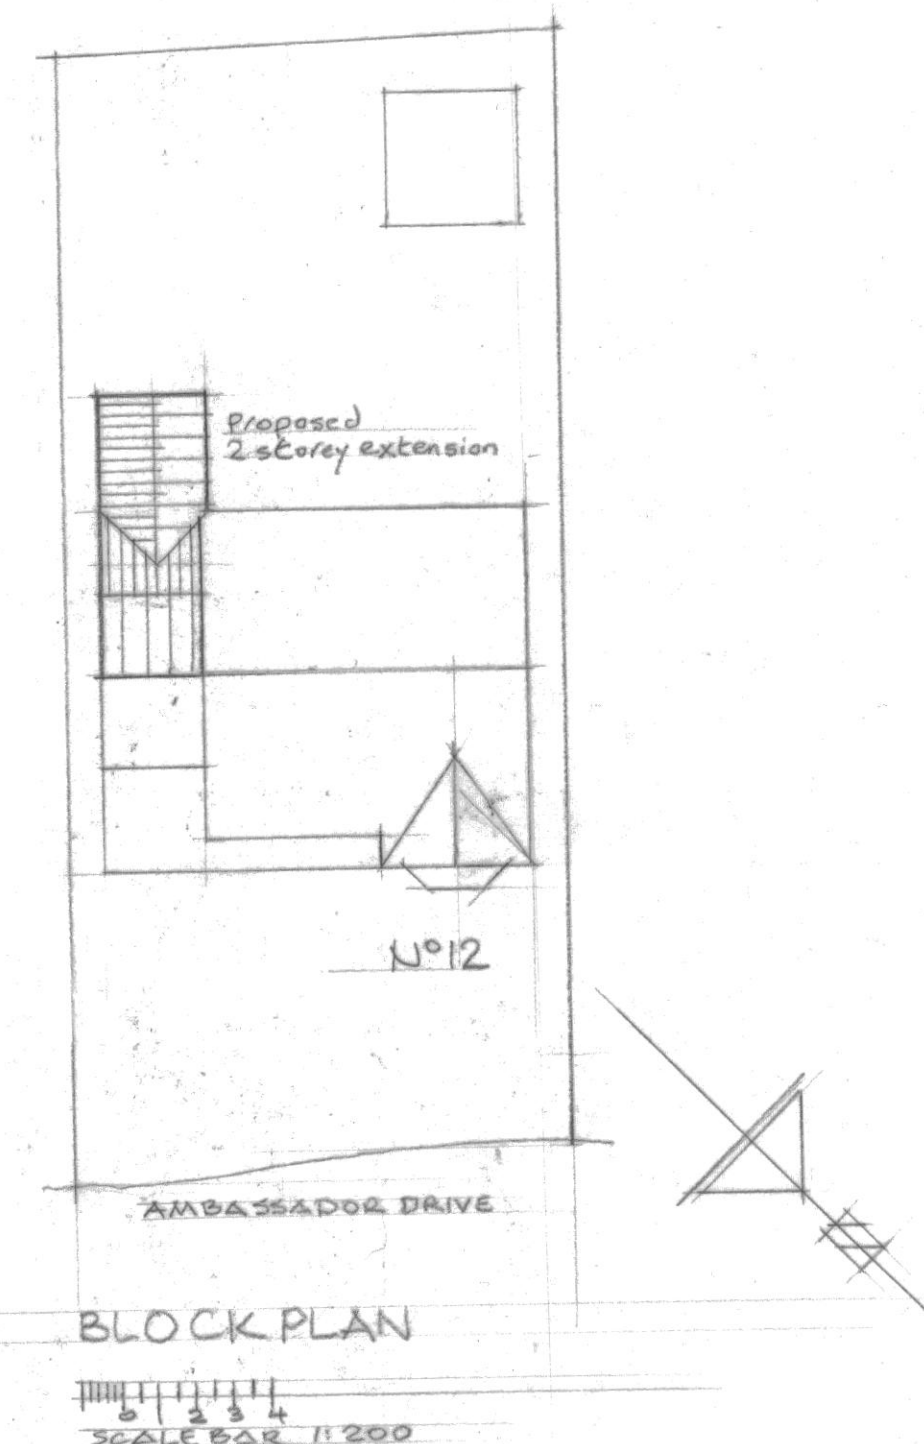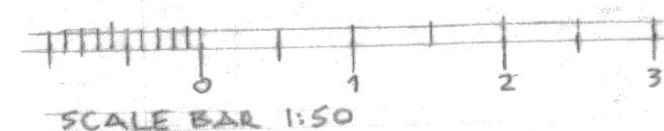

PROPOSED EXTENSIONS
N° 12 AMBASSADOR DRIVE, HALEWOOD L26 6LT
For Mr Mrs HINDS
PROPOSED ELEVATIONS DETAILS + BLOCK PLAN

VARIOUS SCALES

Drawg N° 3