
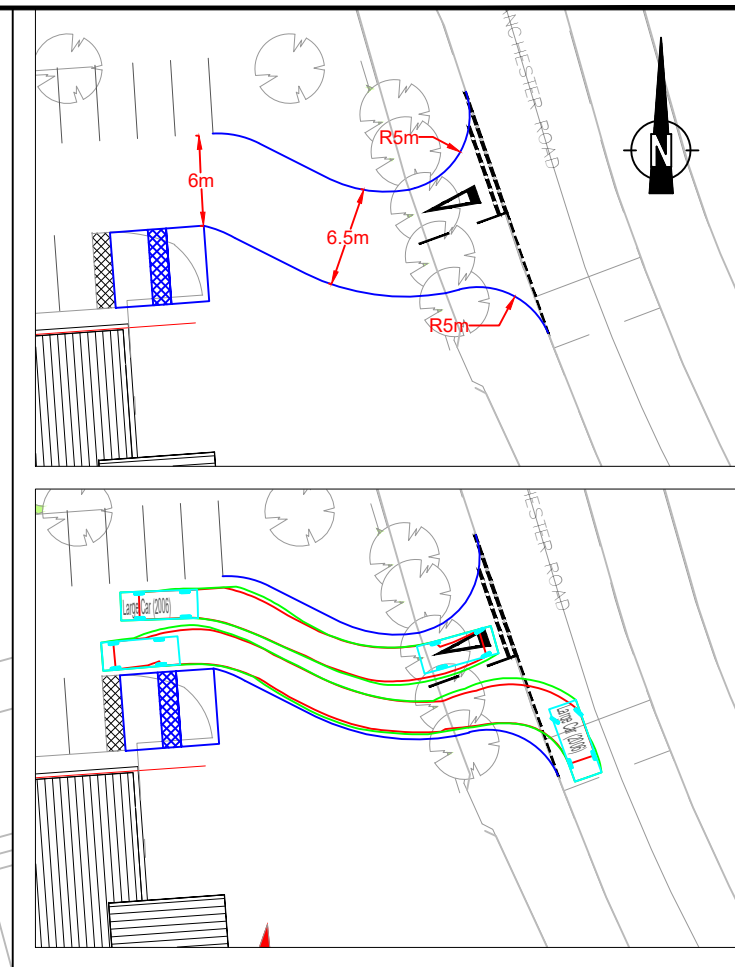


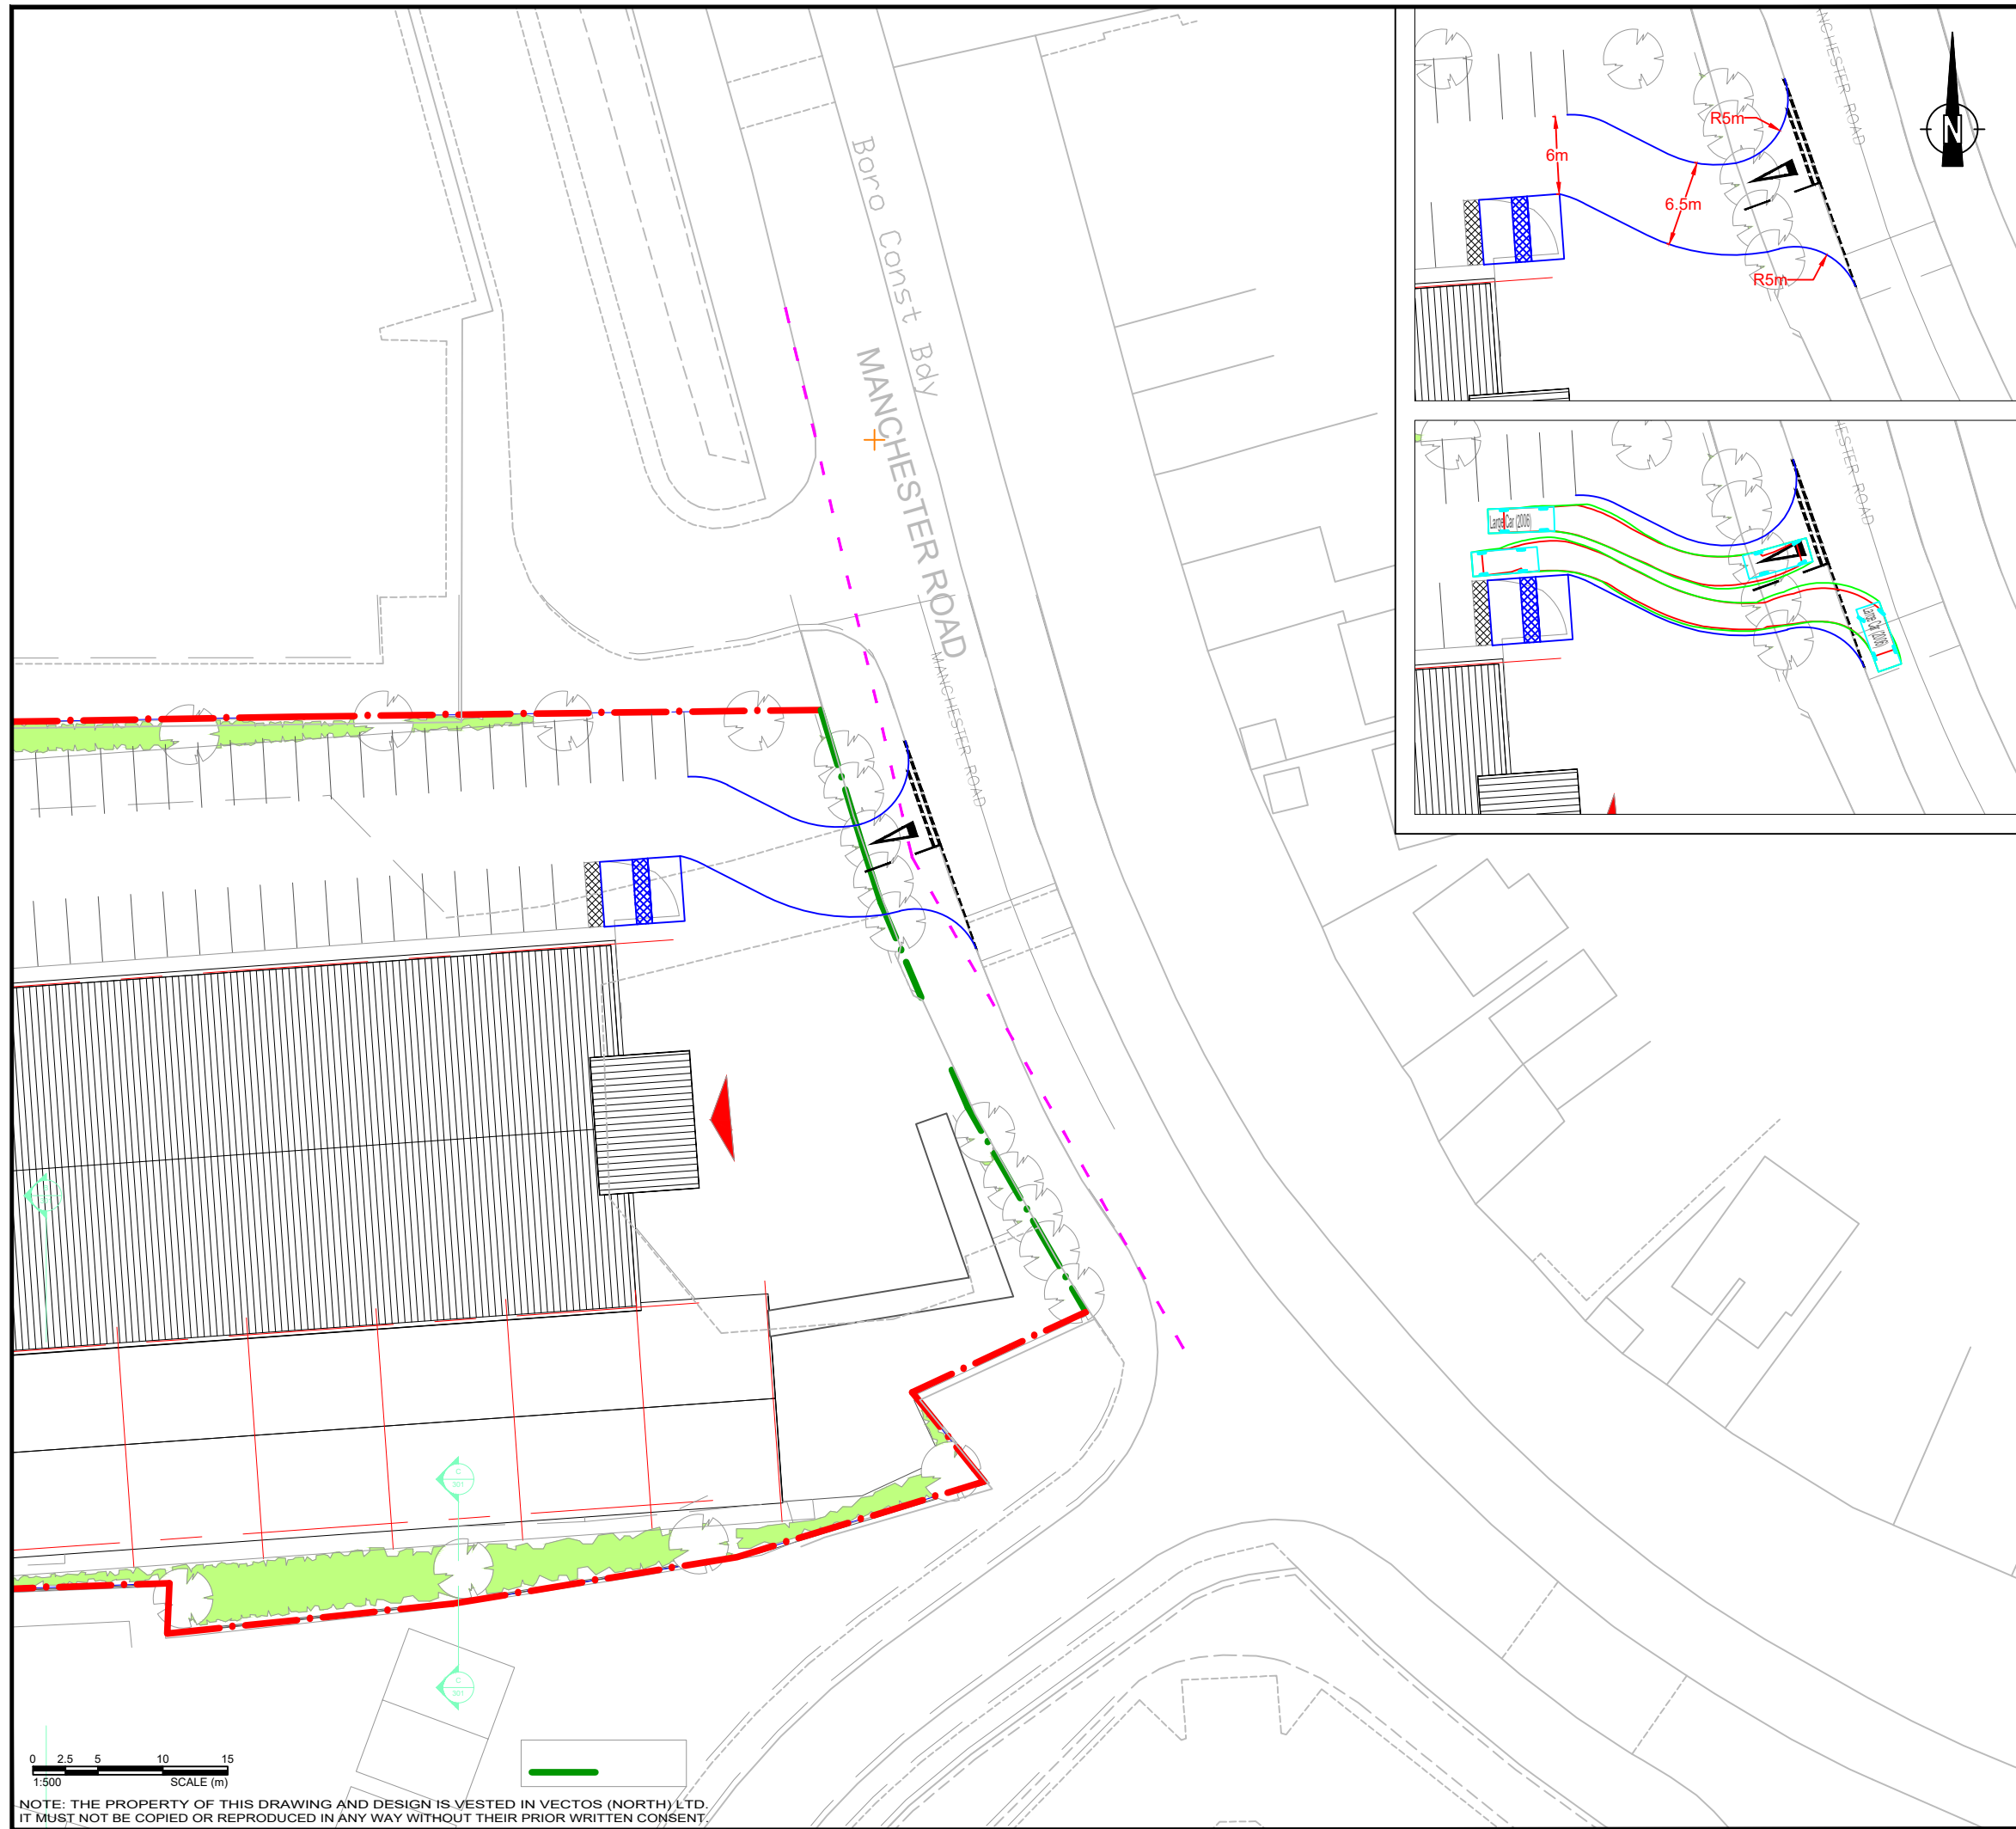

Notes:

1. This is not a construction drawing and is intended for illustrative purposes only.
2. White lining is indicative only.

2.4m x 43m Visibility Splays

Large Car (2006)

5.079m

1.872m

1.525m

0.310m

1.831m

4.00s

5.900m

REV.	DETAILS	DRAWN	CHECKED	DATE

CLIENT:

Beesley and Fildes

PROJECT:

Proposed Garden and Home Improvement Centre, Prescott

DRAWING TITLE:

Proposed Access Arrangement (Based On Existing Manchester Road Access)

SCALES:

1:500 at A3

DRAWN:	CHECKED:	DATE:
WD	PW	11.05.22

vectos.

4th Floor Oxford Place, 61 Oxford Street, Manchester, M1 6EQ
0161 228 1008 e: manchester@vectos.co.uk

DRAWING NUMBER:

VN201559-D104

REVISION:

.