



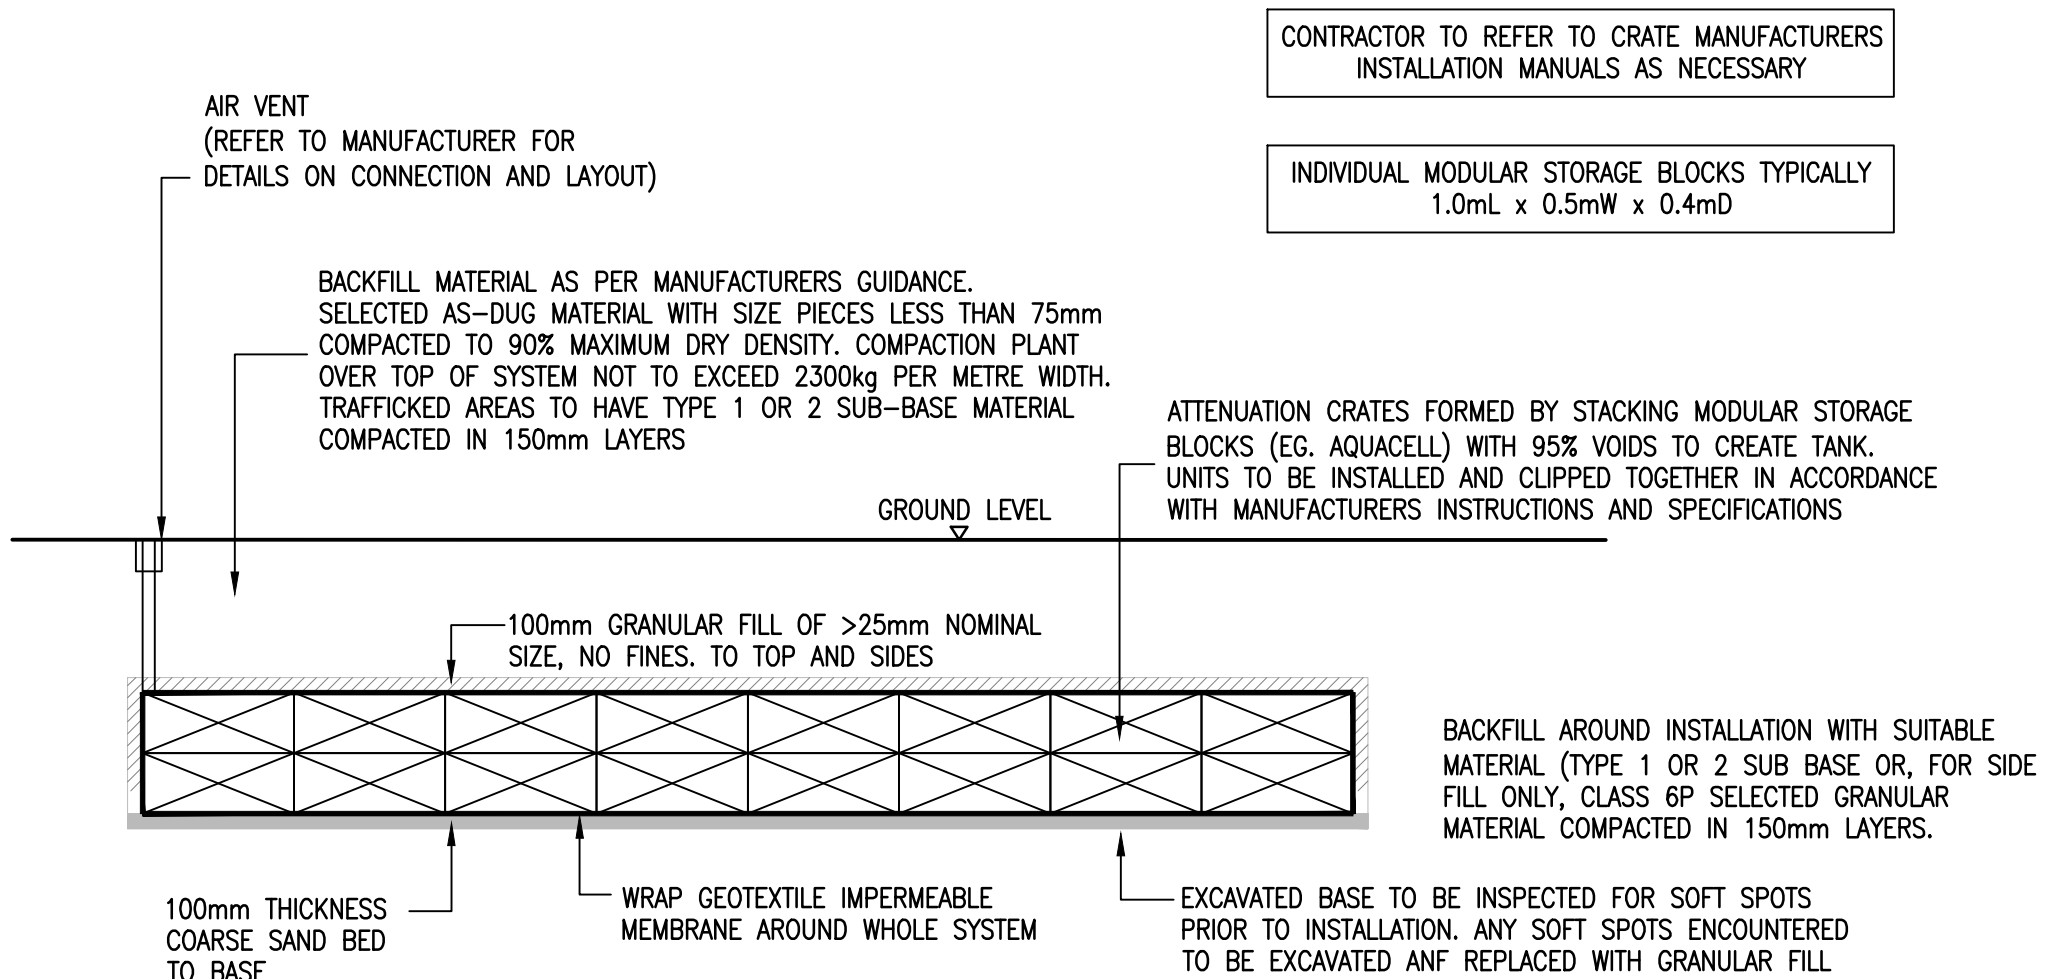

TYPICAL SECTION THROUGH ATTENUATION CRATES
SCALE 1:50

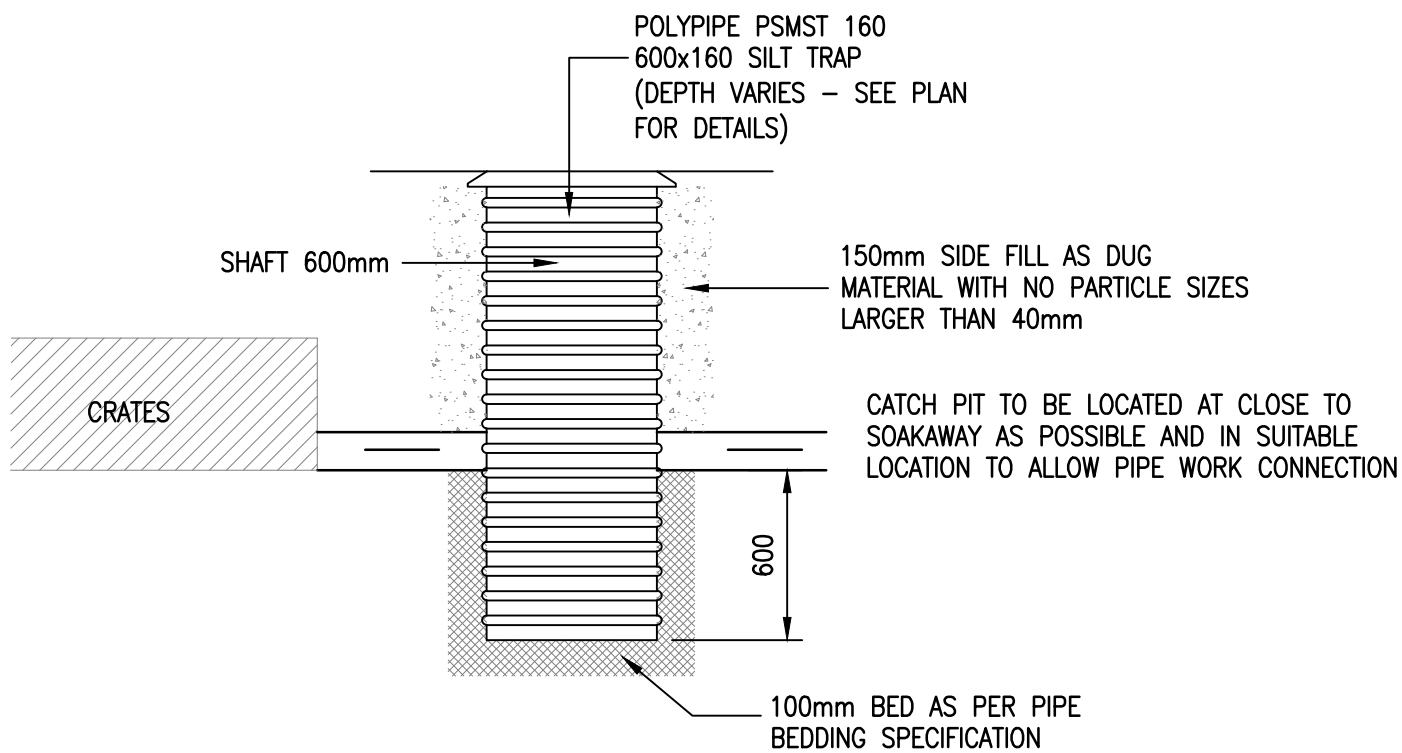

CATCH PIT DETAIL
SCALE 1:20

P01	GP	First Issue	23.02.23
Rev	By	Description	Date
Revision Schedule			
Status	P01	Purpose of Issue	Information
Designed By	GP	Approved By	GP
Project No.		2075	Sheet No.
Scale (@ A3)		DATE	Rev
1:20		23.02.2023	P01