


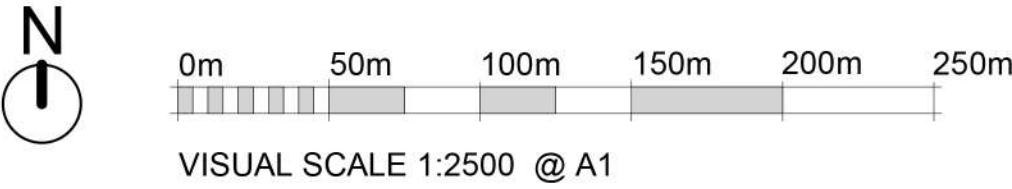

All dimensions to be checked on site.
Figured dimensions to be read in preference to scaled.
BCA accepts no responsibility for any unauthorised amendments to the drawing and does not permit unauthorised copying of the drawing.
This drawing is copyright and remains the property of BCA unless otherwise agreed.



Date	Rev.	Description	Issued
23/03/23	P1	Final Comment for Planning	OB
14/11/23	P2	Amended red line boundary	OB

KEY

- Application Site Boundary
669,354.0m²
66.93 Hectare
- Ownership Boundary
126,426.5m²
12.64 Hectare

Level 0 Site Location Plan
1 : 2500



Brock Carmichael
19 Old Hall Street
Liverpool, L3 9LQ
brockcarmichael.co.uk
+44 (0) 151 242 6222

Client: Green Circle Leisure
BCA Project Ref: 22.017
Drawing Title: Kirkby Valley Golf Course
Location Plan
Drawing Reference: 22017 - BCA - ZZ - ZZ - DR - A - 01001

Drawn By: TG
Checked By: JC
Date: 14/11/23
Scale: As indicated
Status: S1 P2