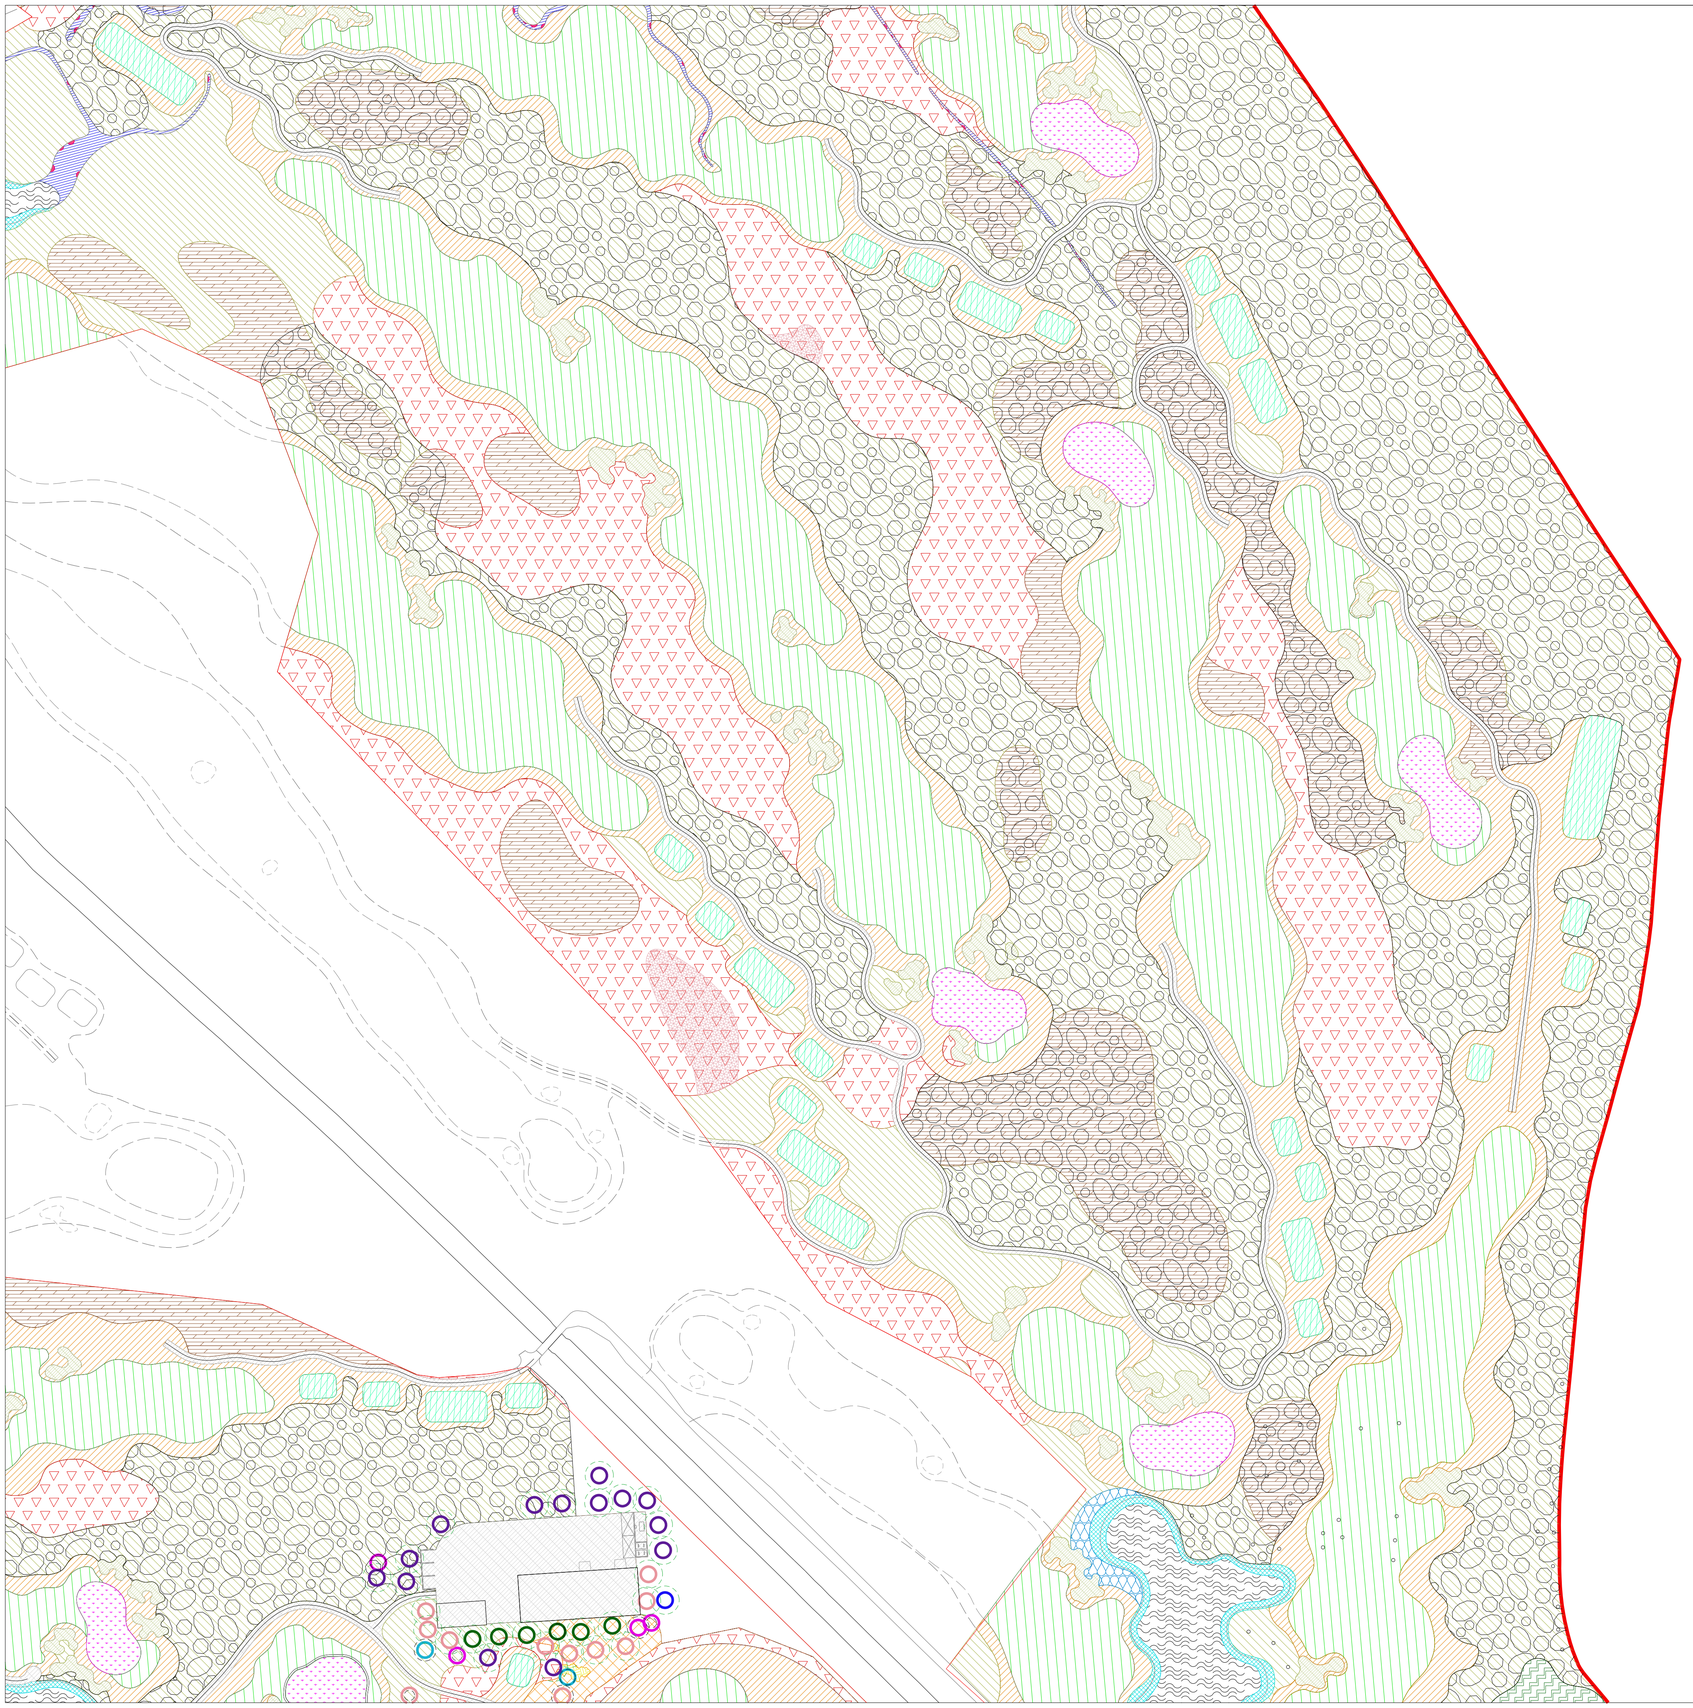


Trees Legend

Tree Species

- *Acer campestre*
- *Betula pendula*
- *Crataegus monogyna*
- *Fagus sylvatica*
- *Frangula alnus*
- *Pinus sylvestris*
- *Quercus robur*
- *Salix alba*
- *Sorbus aucuparia*

Tree Sizes

- Extra Heavy Standards
- Standards
- Feathers
- Whips

Habitat

Woodland (Whips only)
Alnus glutinosa
Betula pendula
Corylus avellana
Crataegeous monogyna
Ilex aquifolium
Prunus avium
Prunus padus
Prunus spinosa
Quercus robur
Sorbus aucuparia
Viburnum opulus

Wet Woodland (Whips only)
Alnus glutinosa
Betula pendula
Salix caprea

Landscape Legend

Ulex europaeus

Scrub Planting:
Corylus avellana
Crataegus monogyna
Prunus spinosa
Rubus fruticosus
Ulex europaeus

Scrub Enhancement:
Corylus avellana
Crataegus monogyna
Prunus spinosa
Ulex europaeus

Grass and Perennial Seed Mix:
Alliaria petiolata
Alopecurus pratensis
Cardamine pratensis
Centaurea nigra
Dactylis glomerata
Heracium spp.
Holcus lanatus
Leontodon spp.
Leucanthemum vulgare
Lotus corniculatus
Lotus pedunculatus
Medicago lupulina
Pulicaria dysenterica

Standing Water
(gradually colonised by species of natural habitat)

Ephemeral Water Body
(initially grasses, gradually colonised by species of natural habitat)

Standing Water Aquatic/Marginal Planting:
Caltha palustris
Cyperus longus
Lychnis flos-cuculi
Lysimachia vulgaris
Lythrum salicaria
Mentha aquatica
Menyanthes trifoliata
Nymphaea alba
Stachys palustris

Ephemeral Water Body Marginal Planting:
Equisetum hyemale
Lysimachia vulgaris
Lythrum salicaria

Fairways Grass Seed Mix:
45% Strong creeping red fescue
40% Slender creeping red fescue
15% Hard fescue

Tees Grass Seed Mix:
45% Strong creeping red fescue
40% Slender creeping red fescue
15% Hard fescue

Semi Roughs Grass Seed Mix:
45% Strong creeping red fescue
40% Slender creeping red fescue
15% Hard fescue

Roughs Grass Seed Mix:
45% Strong creeping red fescue
40% Slender creeping red fescue
15% Hard fescue

Greens Grass Seed Mix:
40% Slender creeping red fescue
40% Chewings red fescue
20% Browntop bentgrass

Long Rough Grass Seed Mix:
20% Festuca rubra commutata
30% Festuca rubra litoralis
40% Festuca trachyphylla
10% Festuca ovina

Existing Hedgerow supplemented with New Species:
Corylus avellana
Crataegus monogyna
Cytisus scoparius
Ilex aquifolium
Ligustrum vulgare
Lonicera periclymenum
Prunus spinosa
Rosa canina
Salix caprea
Ulex europaeus

Lowland Meadow Seed Mix:
Agrostis capillaries
Anthoxanthum odoratum
Cynosurus cristatus
Festuca rubra
Holcus lanatus
Poa trivialis
Briza media
Achillea millefolium
Centaurea nigra
Conopodium majus
Hypochoeris radicata
Lathyrus pratensis
Leontodon autumnalis
Leontodon hispidus
Leucanthemum vulgare
Lotus corniculatus
Pilosella officinarum
Plantago lanceolata
Primula veris
Prunella vulgaris
Ranunculus acris,
Ranunculus bulbosus
Rhinanthus minor
Rumex acetosa
Sanguisorba officinalis
Stachys officinalis
Stellaria graminea
Succisa pratensis

Wildflower Seed Mix (for shade):
Stachys officinalis
Galium mollugo
Allium ursinum
Stachys sylvatica
Geum rivale
Campanula trachelium
Lychnis flos-cuculi
Silene dioica
Prunella vulgaris
Myrrhis odorata
Digitalis purpurea
Teucrium scorodonia

Woodland:
Quercus robur
Alnus glutinosa
Betula pendula
Prunus avium
Prunus padus
Ilex aquifolium
Sorbus aucuparia
Prunus spinosa
Viburnum opulus
Crataegeous monogyna
Corylus avellana

Wet Woodland (Whips only)
Alnus glutinosa
Betula pendula
Salix caprea

Parking and Adventure Golf Ornamental Planting

Bunkers

Hardscape and Buildings

NORTH

GENERAL NOTES

01.

02.

03.


04.

05.

REVISIONS

REV	DATE	DESCRIPTION	REV BY	CHK BY
Rev A	10.11.23	Boundary line brought 10m back from top of river	ATC	ATC

KEY PLAN

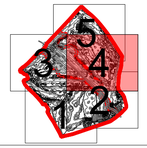

CONSULTANT

International Design Group

LEAD CONSULTANT

CLIENT

ISSUED FOR

Planning Application
100% submittal

PROJECT

Kirkby Valley Golf Club

DRAWING TITLE

114 Landscape Masterplan 4 of 5

Drawn	SS	Checked	JH	Approved	ATC
Date	13.02.23	Sheet Size	A1	Scale	1:1000

Drawing No.
G935 114 LANDSCAPE MASTERPLAN 4 OF 5

Rev.
A

CAD File No.
G935 114

Consultant Project No.

This drawing, the designs and details shown are the copyright of International Design Group and shall not be copied or reproduced in any form without their written consent.

© INTERNATIONAL DESIGN GROUP