




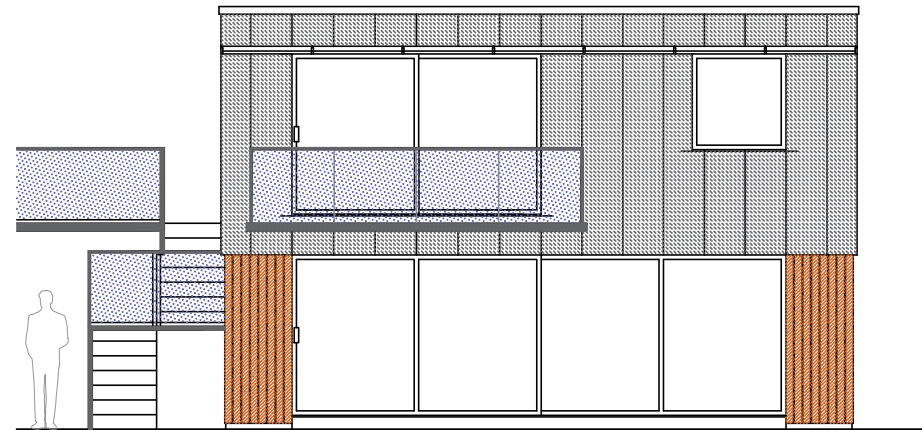


PROPOSED FRONT
(SOUTH EAST) ELEVATION

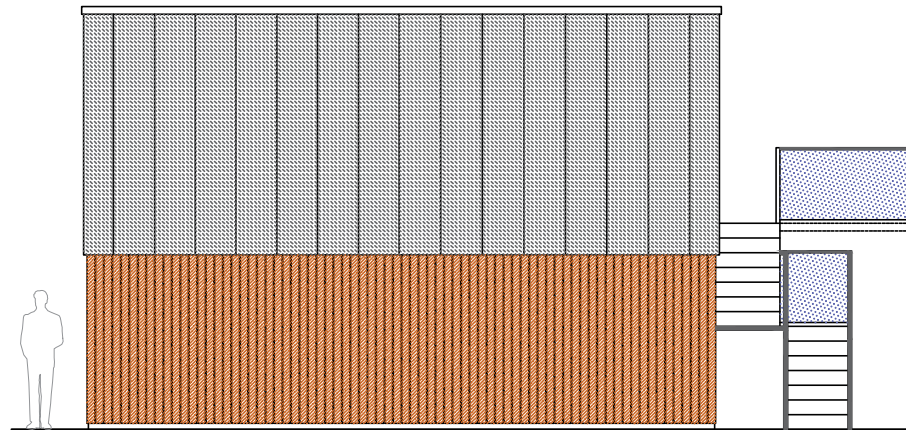

PROPOSED REAR
(NORTH WEST) ELEVATION

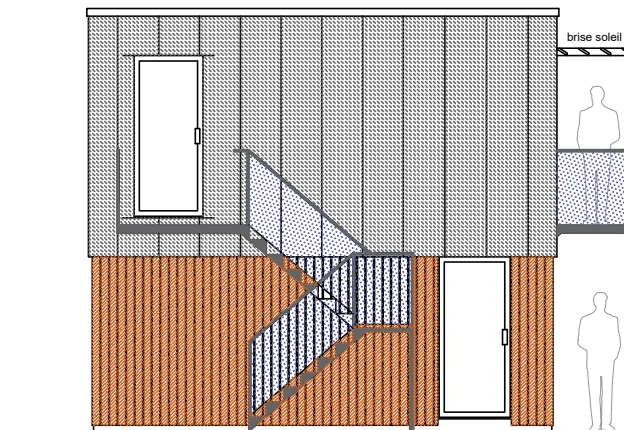


PROPOSED SIDE
(SOUTH WEST) ELEVATION

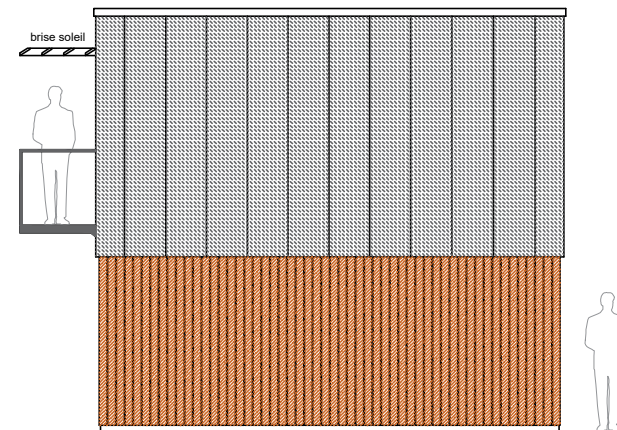

PROPOSED SIDE
(NORTH EAST) ELEVATION

NOTES:

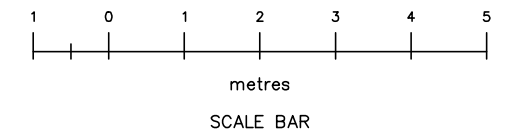

CLIENT:
CAROLINE HICKS & BEN THOMPSON
The Coach House, Gerrard's Lane, Liverpool, L26 5QA

PROJECT:
PROPOSED OUTBUILDING
The Coach House, Gerrard's Lane, Liverpool, L26 5QA

TITLE:
PROPOSED
Outbuilding Elevations

SCALE: 1:100 @ A3 | 1:50 @ A1

DRAWN: CJC

DATE: November 2023

CHECKED: -

DRAWING No.: 022-001-GLL-CH 010

REV B

© Lynwoods Building Consultancy

Web: www.lynwoods.com
Email: info@lynwoods.com
Tel: +44(0)7913 238 176

