


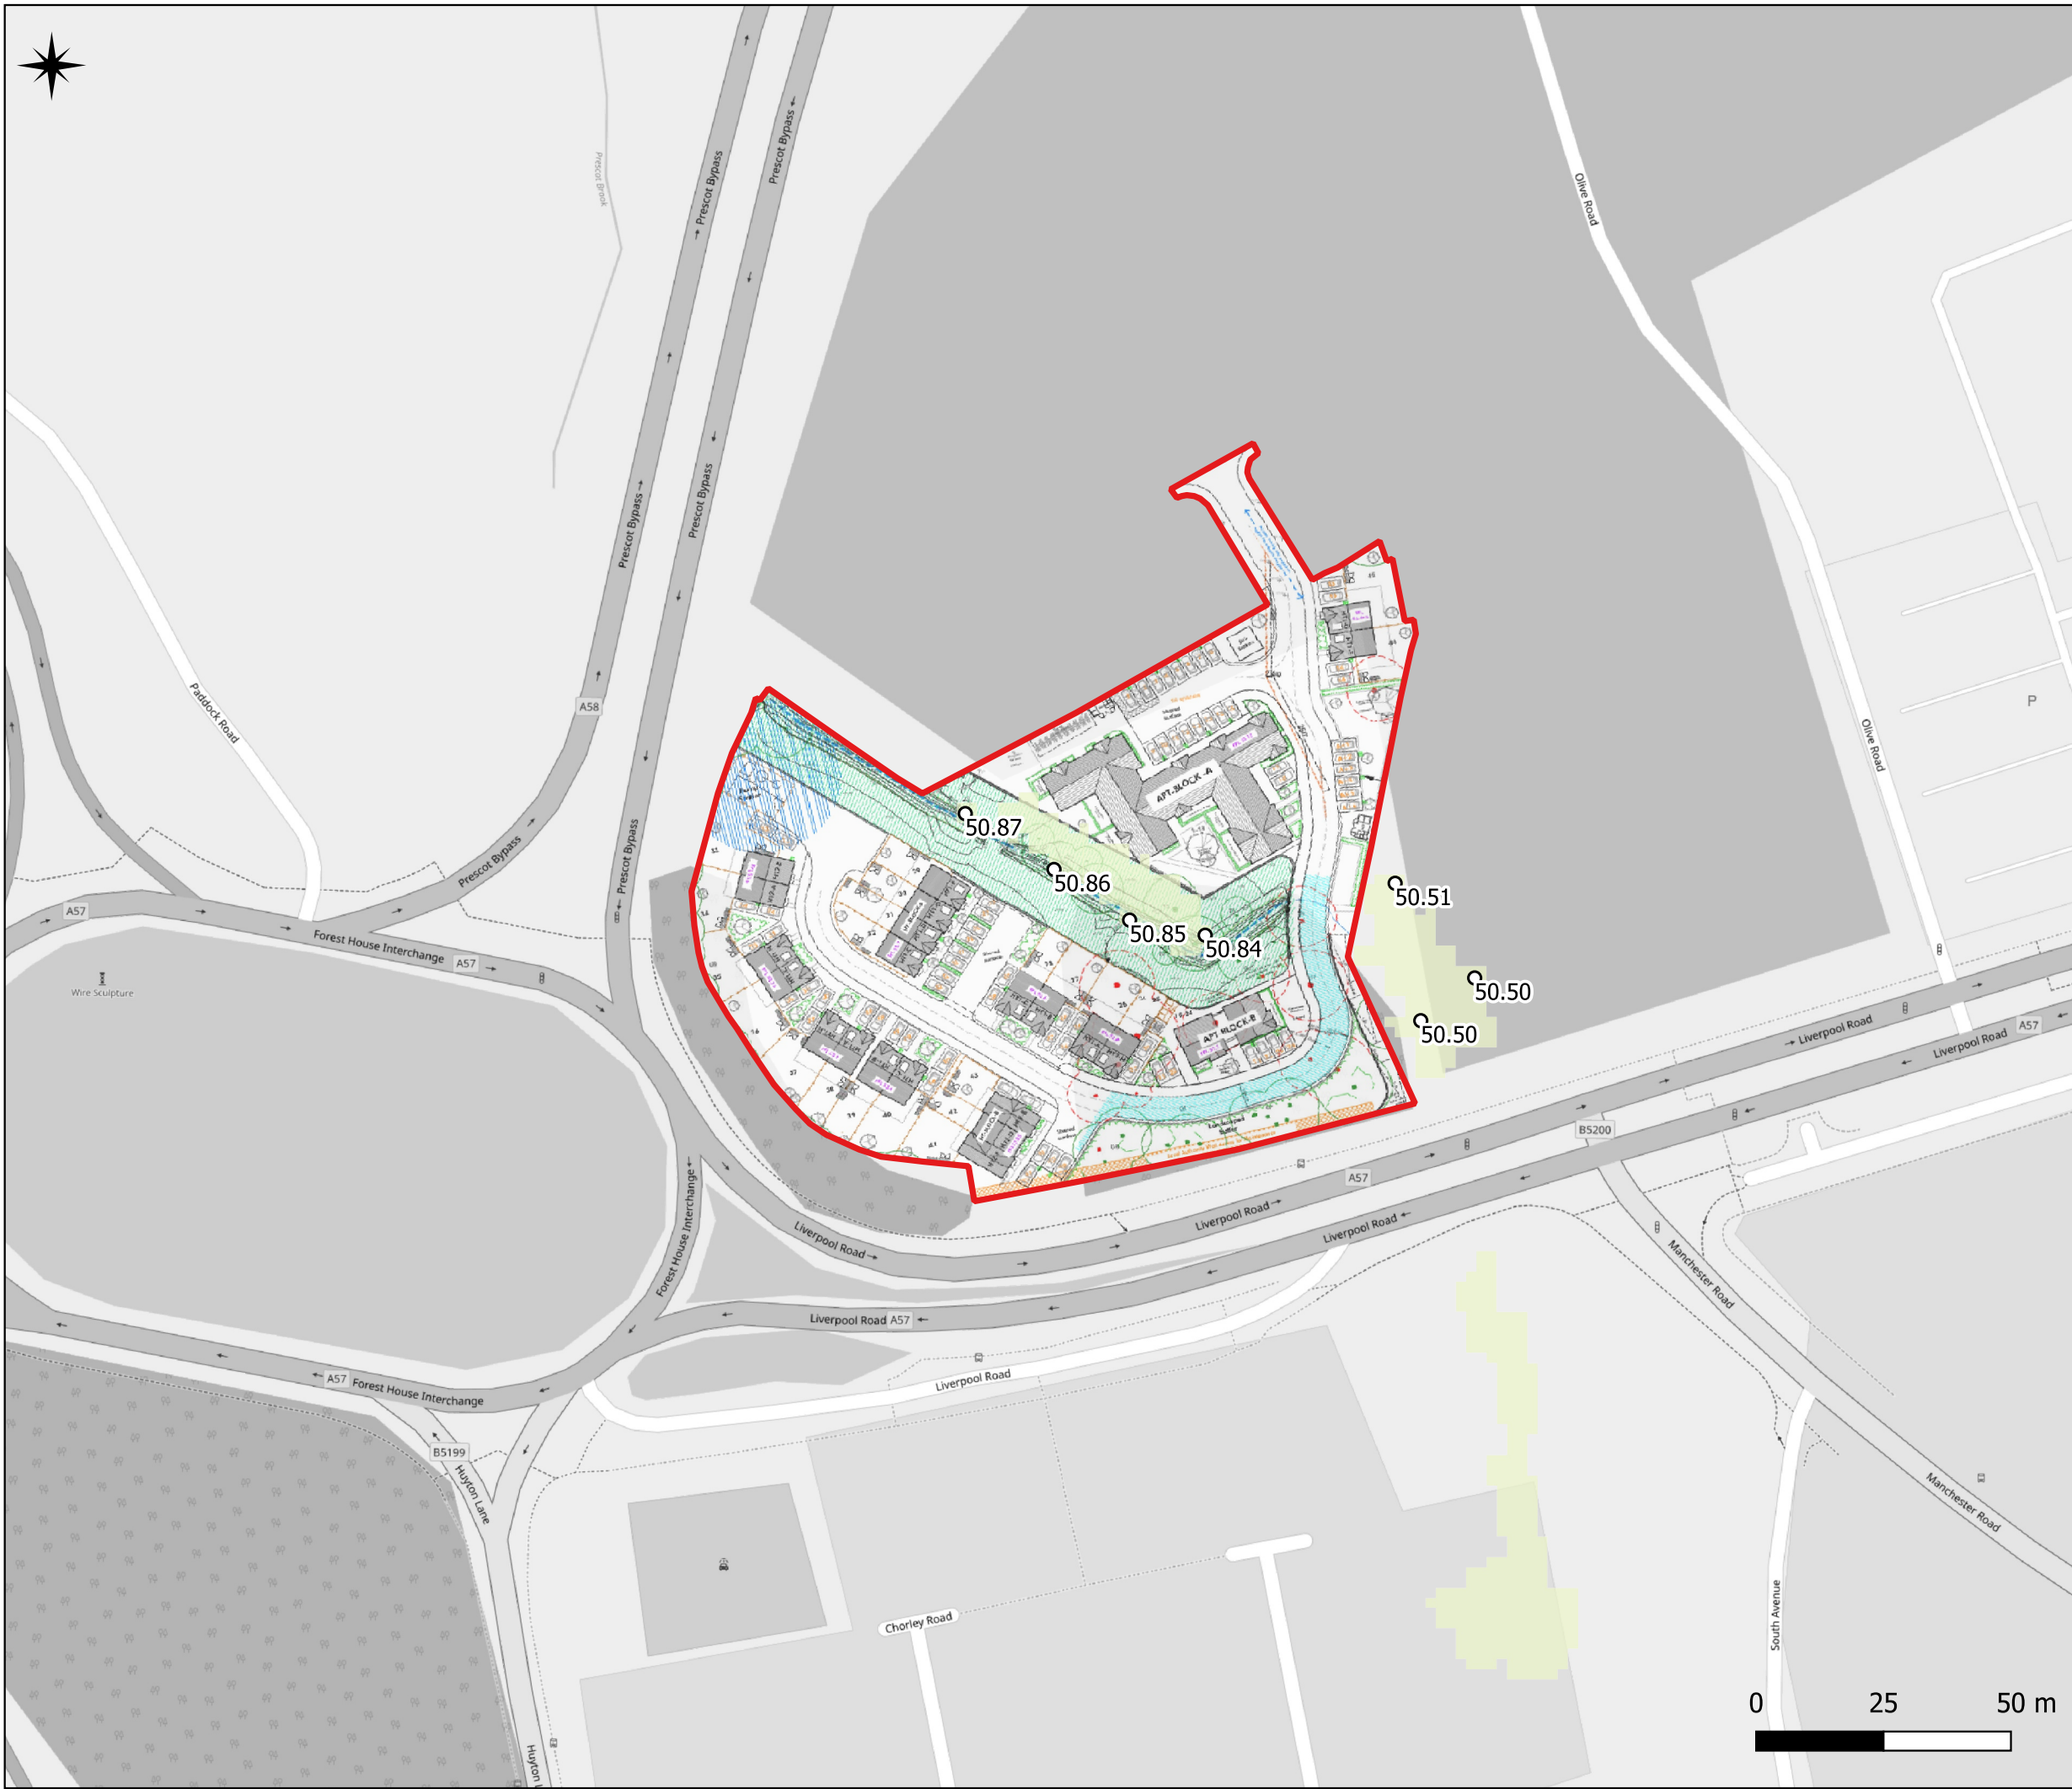

DO NOT SCALE

Legend:


- Planning Application Boundary
- Spot Level

Flood Level (mAOD)

<= 43.00
43.00 - 45.00
45.00 - 47.00
47.00 - 49.00
49.00 - 51.00
51.00 - 53.00
53.00 - 55.00
55.00 - 57.00
57.00 - 59.00
> 59.00

C	18/10/23	HB	UPDATED RED LINE BOUNDARY	PT
B	26/08/22	HB	RERUNS	PT
A	27/07/22	HB	PRELIMINARY FOR ISSUE	PT
REV	DATE	BY	DESCRIPTION	CHK

DRAWING STATUS:

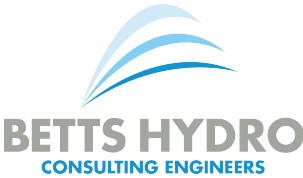

Unit 6, Old Marsh Farm Barns, Welsh Road, Sealand, Flintshire CH5 2LY
Tel: 01244 288178enquiries@betts-associates.co.uk

GROUP D DEVELOPMENTS

PROJECT: DYE HOUSE PRESCOT			
TITLE: PRESCOT BROOK PROPOSED 1 IN 100 YEAR PLUS 44% CC (Q100 CC 44%) FLOOD LEVEL PLAN			
DATE: AUG 22	SCALE @ SIZE: 1:1250@A3	DRAWN: HB	CHECKED: PT
PROJECT No: HYD730	DRAWING No: 115	REV: C	