


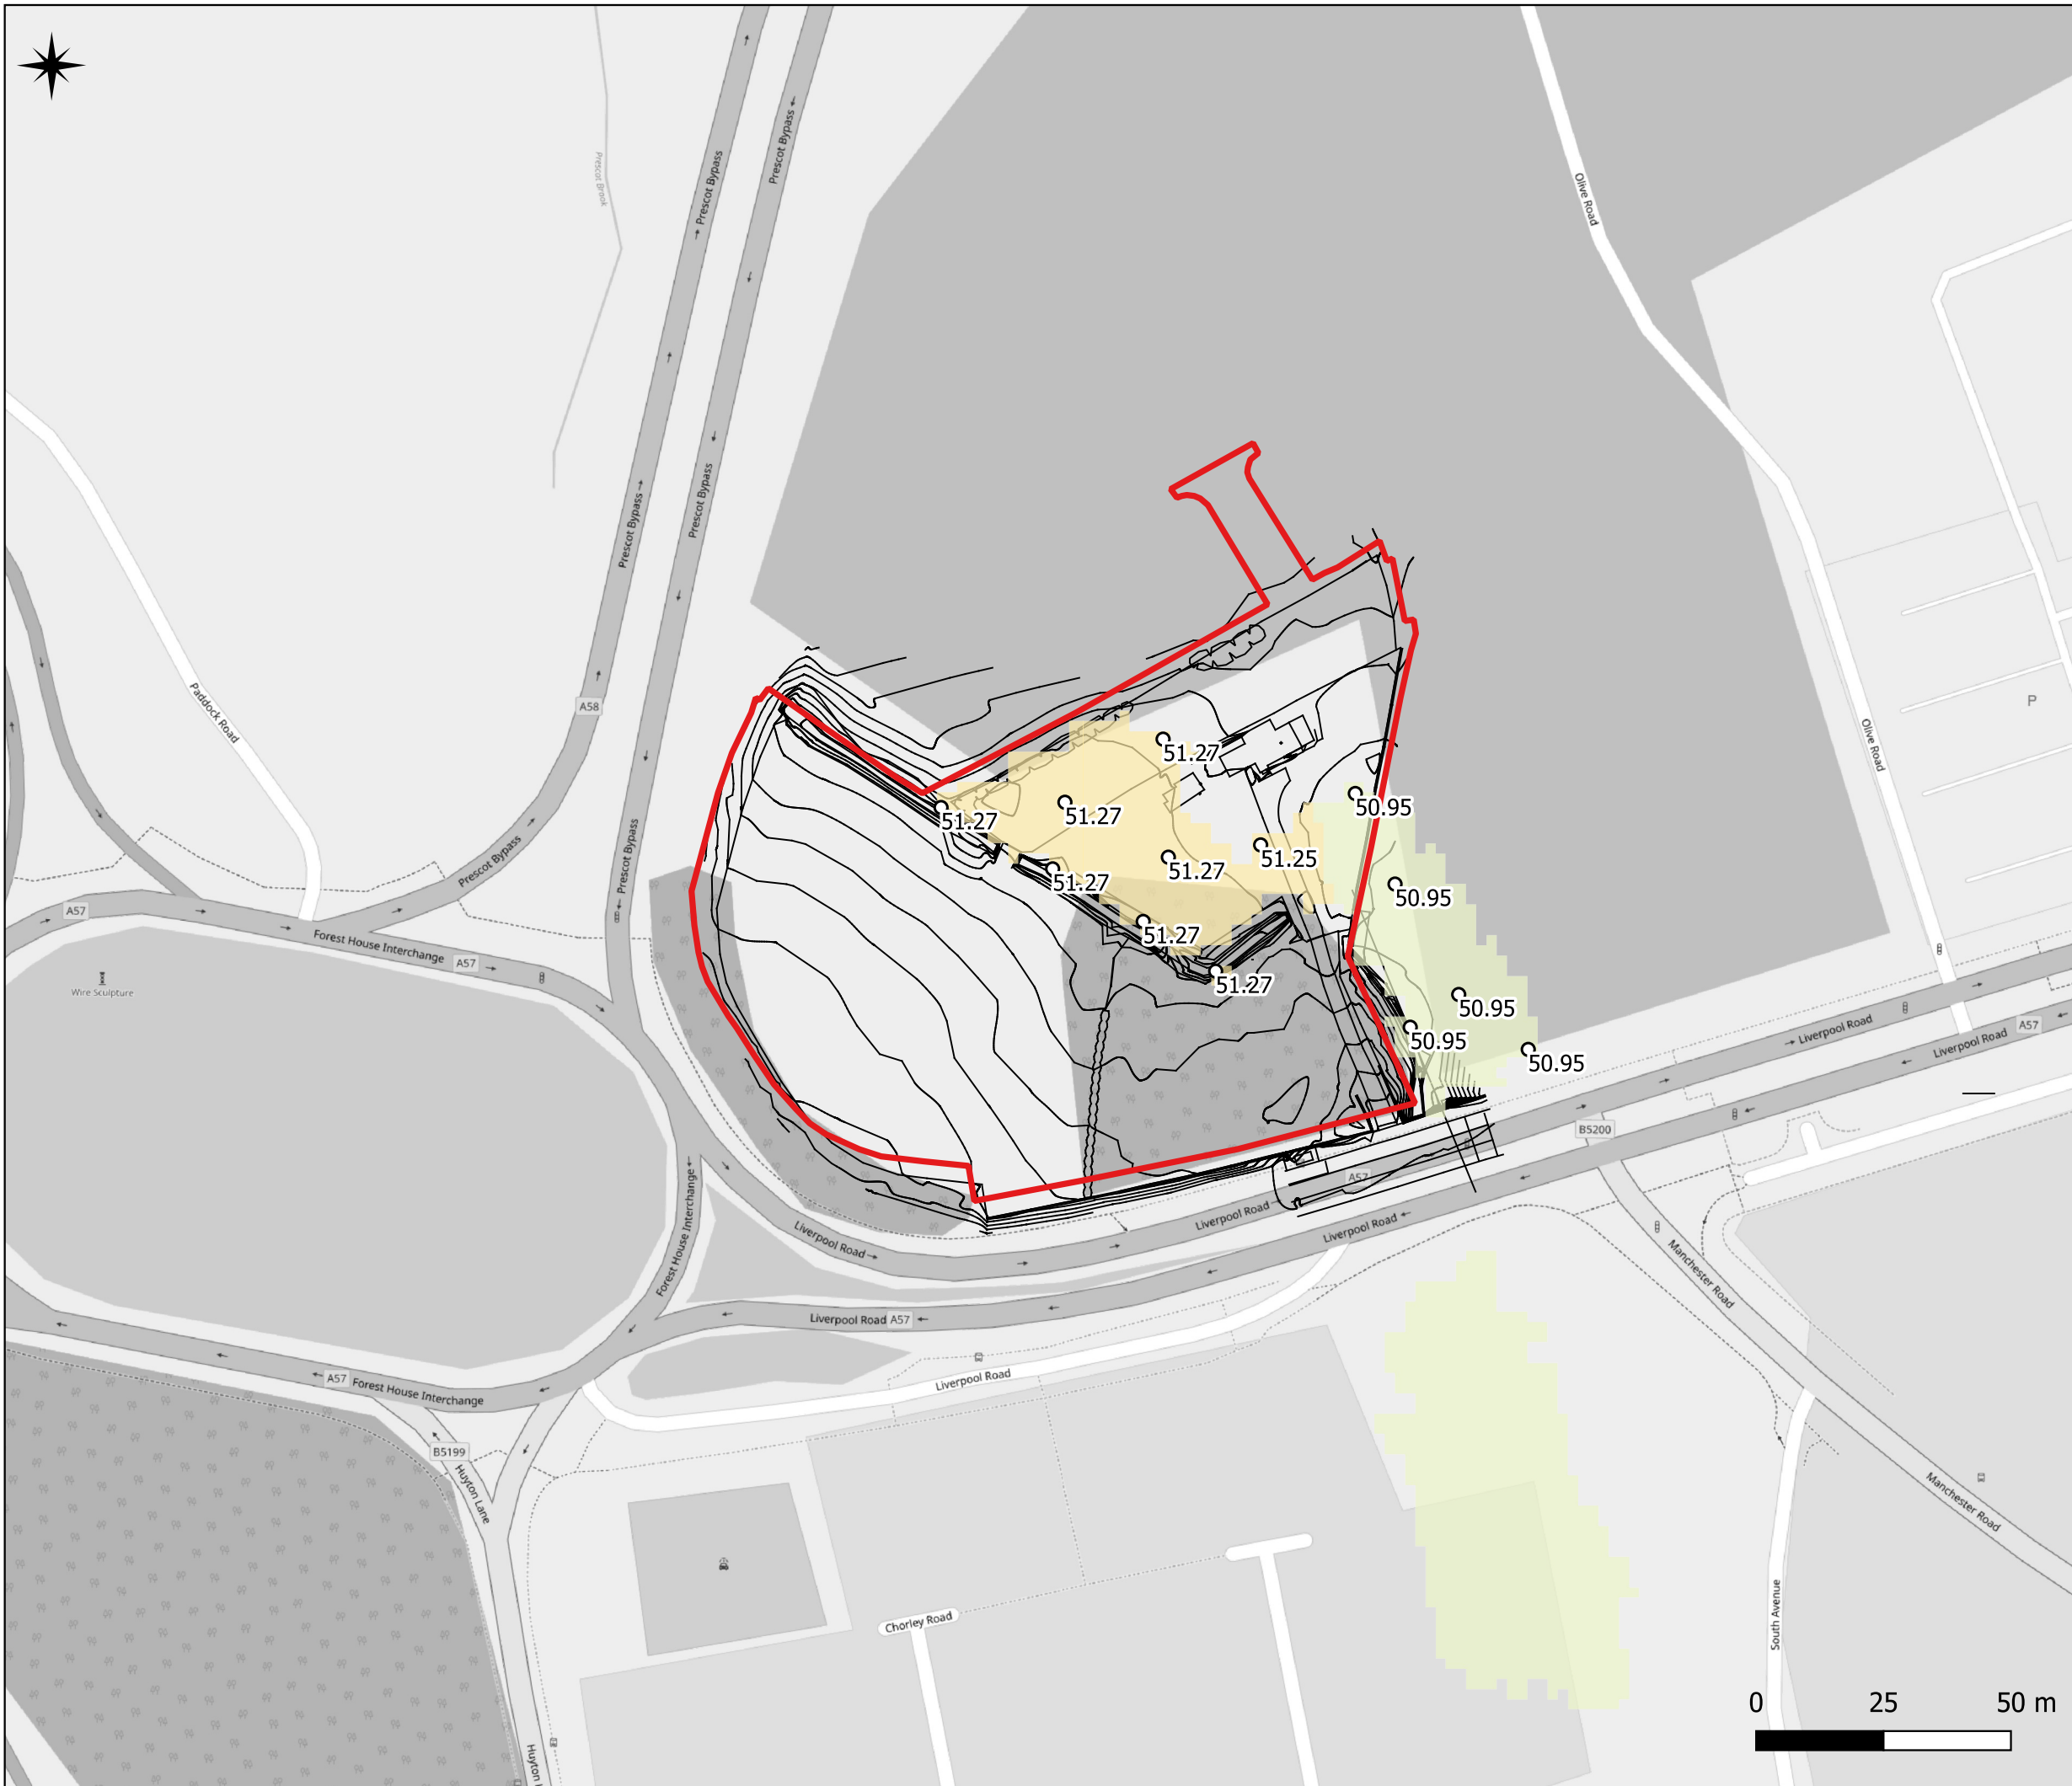

DO NOT SCALE

Legend:

Planning Application Boundary


Spot Level

Flood Level (mAOD)

	<= 43.00
	43.00 - 45.00
	45.00 - 47.00
	47.00 - 49.00
	49.00 - 51.00
	51.00 - 53.00
	53.00 - 55.00
	55.00 - 57.00
	57.00 - 59.00
	> 59.00

C B A	18/10/23	HB	UPDATED RED LINE BOUNDARY	PT
	26/08/22	HB	RERUNS	PT
	27/07/22	HB	PRELIMINARY FOR ISSUE	PT
REV	DATE	BY	DESCRIPTION	CHK

DRAWING STATUS:

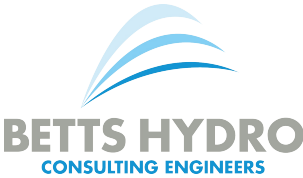

Unit 6, Old Marsh Farm Barns, Welsh Road, Sealand, Flintshire CH5 2LY
Tel: 01244 288178enquiries@betts-associates.co.uk

GROUP D DEVELOPMENTS

PROJECT:

DYE HOUSE
PRESCOT

TITLE:

PRESCOT BROOK
1 IN 1000 YEAR (Q1000)
FLOOD LEVEL PLAN

DATE:	SCALE @ SIZE:	DRAWN:	CHECKED:
AUG 22	1:1250@A3	HB	PT
PROJECT No:	DRAWING No:	REV:	
HYD730	109	C	