




Revisions / Notes:

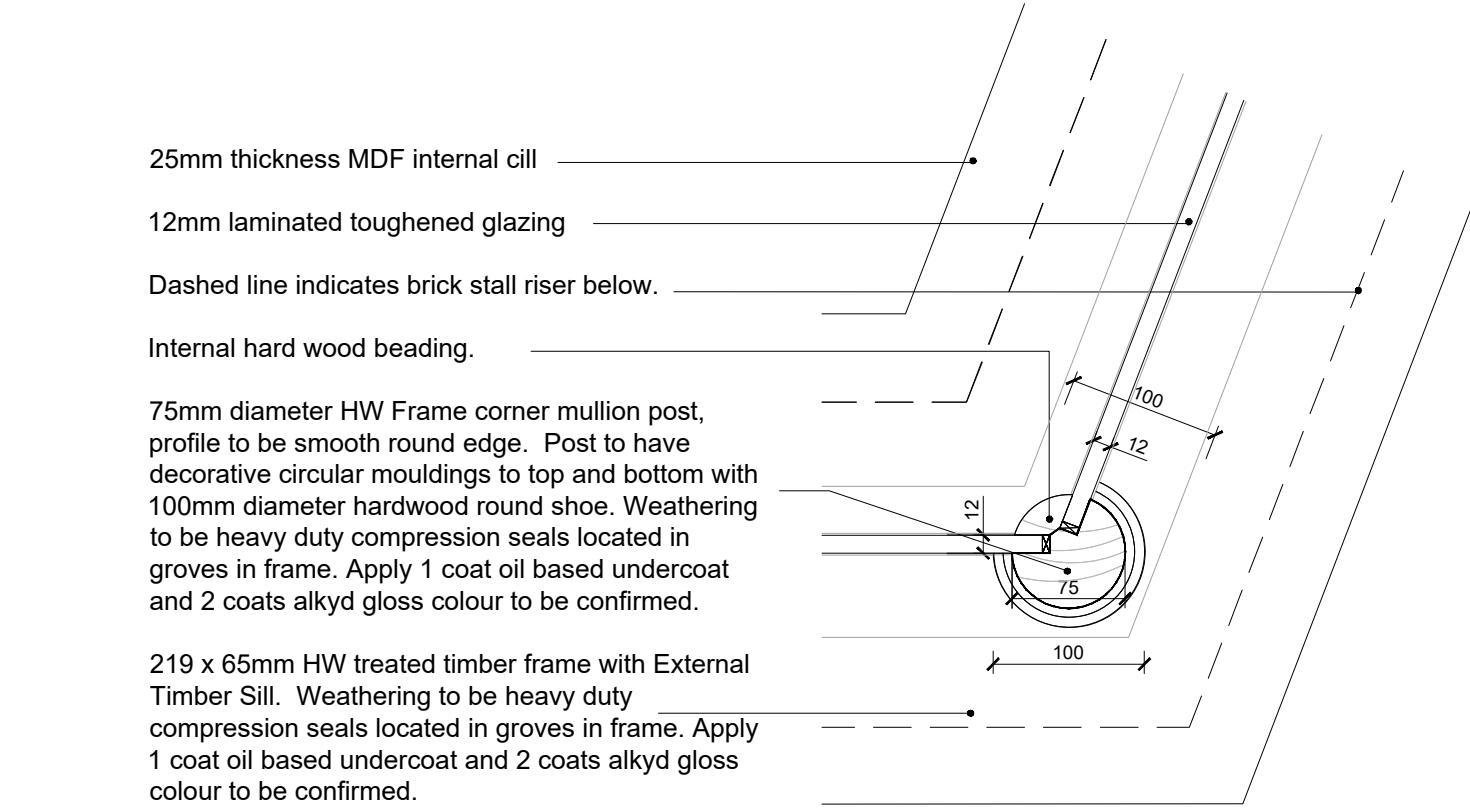


Proposed Shop Front Section Detail B.3
Scale 1:5

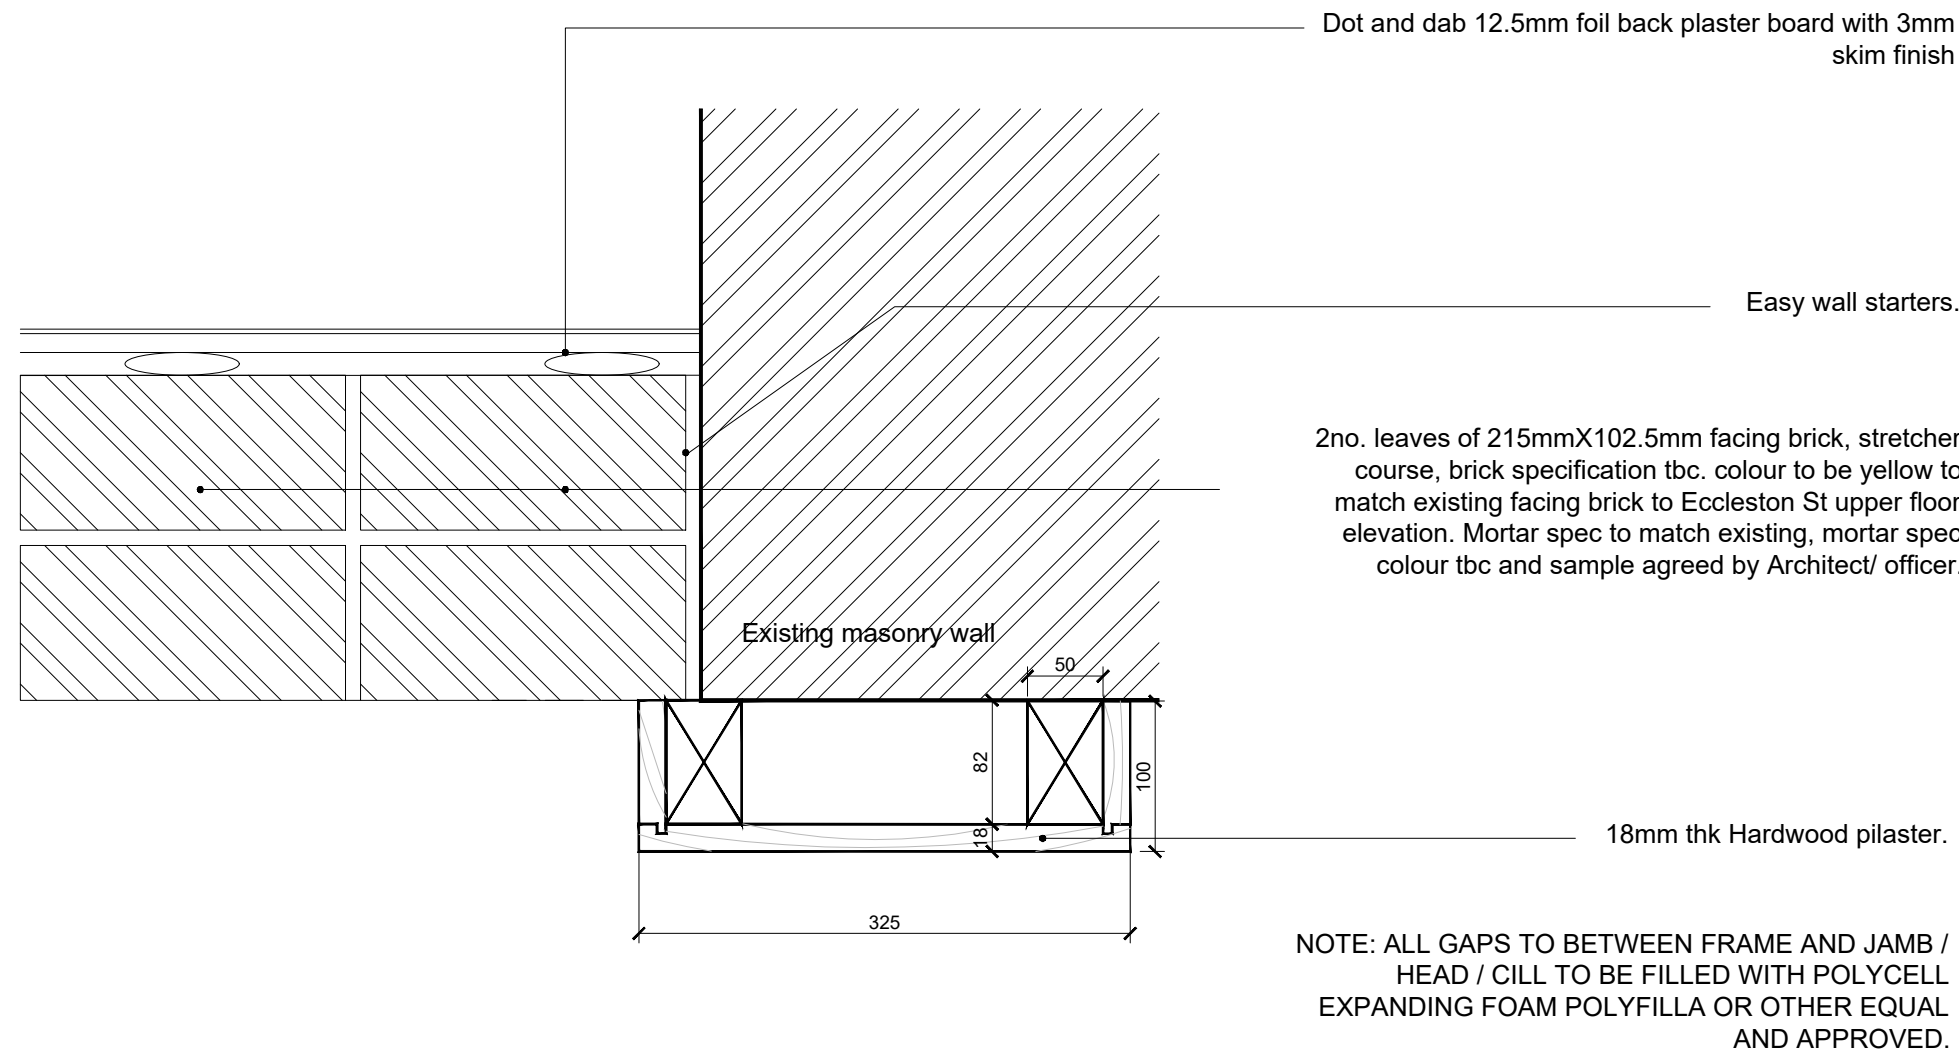

Proposed Shop Front Section Detail B.5
Scale 1:5

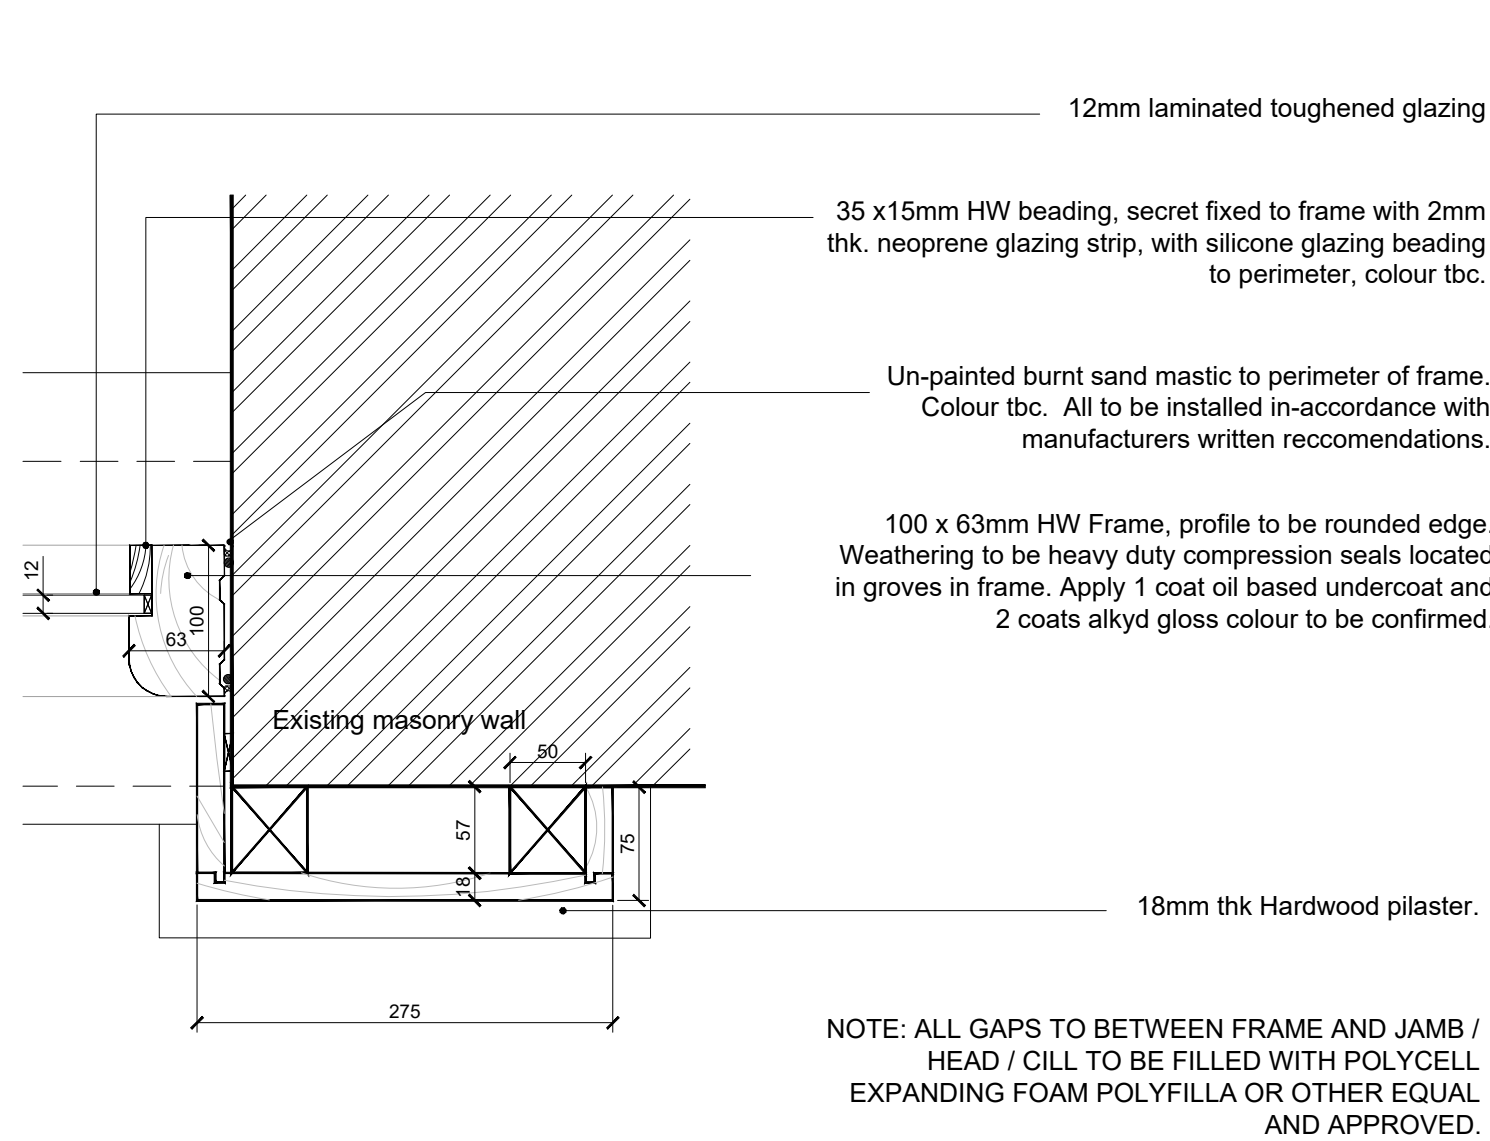

Proposed Shop Front Section Detail B.4
Scale 1:5

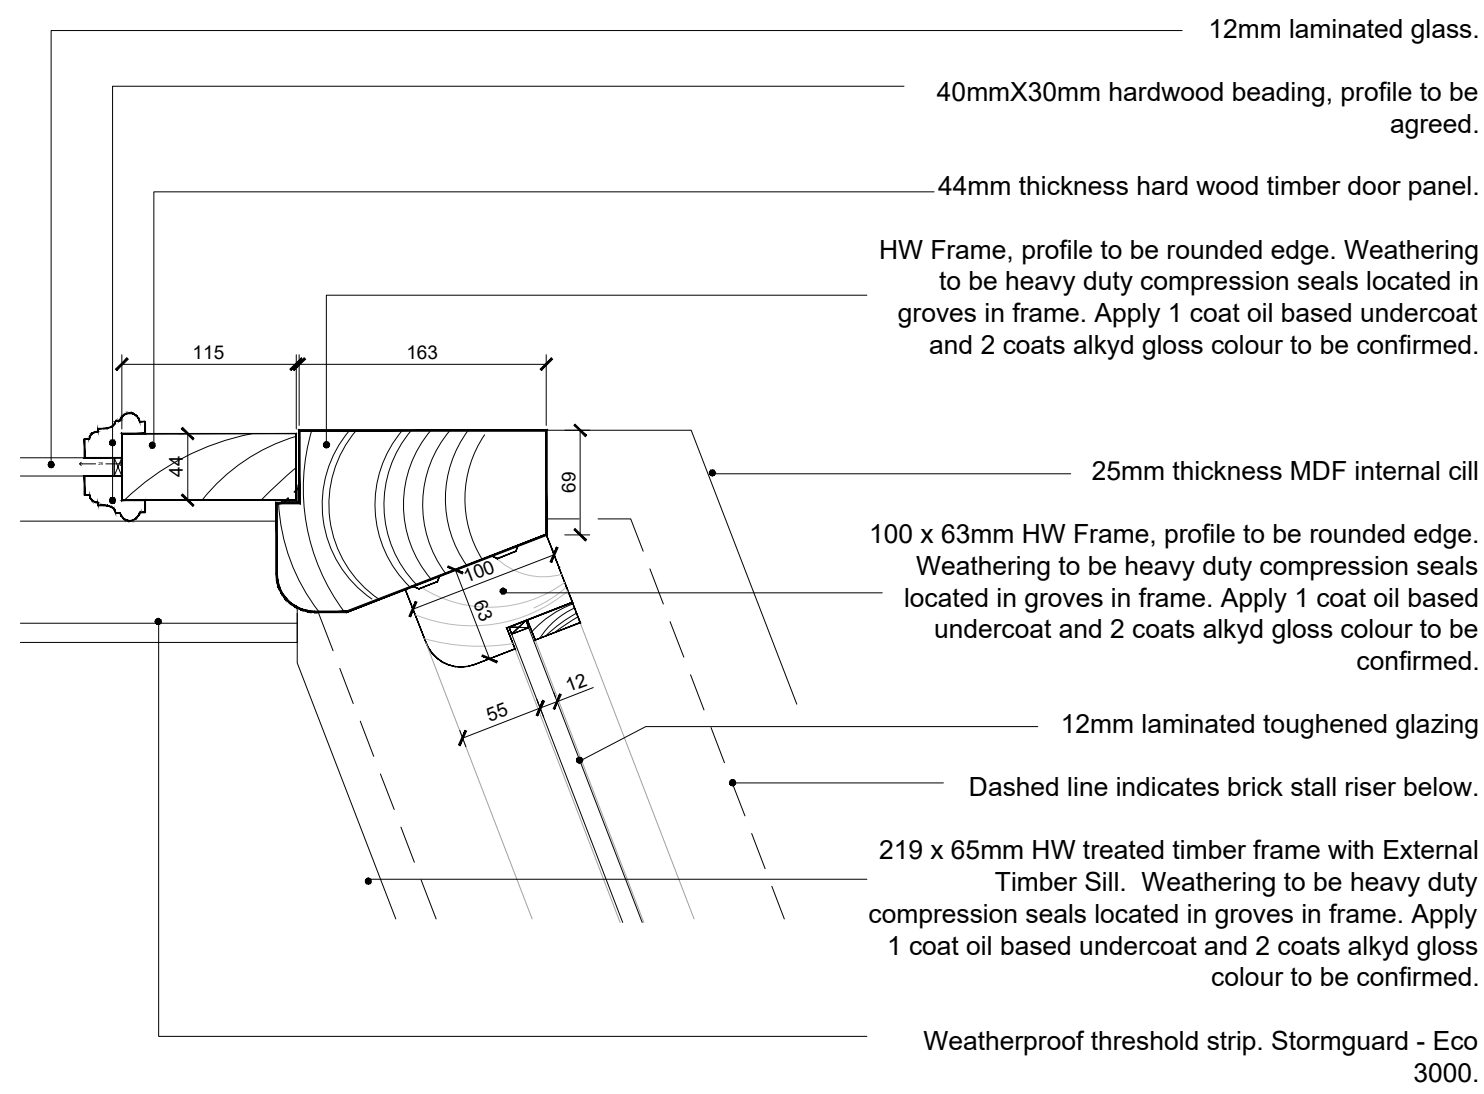

Proposed Shop Front Section Detail B.6
Scale 1:5



Job Title:	50 Eccleston Street
Purpose:	Tender
Client:	Yates Property
Date:	March 2021
Drawing Title:	Proposed Shop Front 1:5 Details
Drawn By:	VWJJ
Checked By:	
Scale:	1:5
Paper Size:	A1
Job Number:	21.013
Drwg No:	302
Rev:	B