



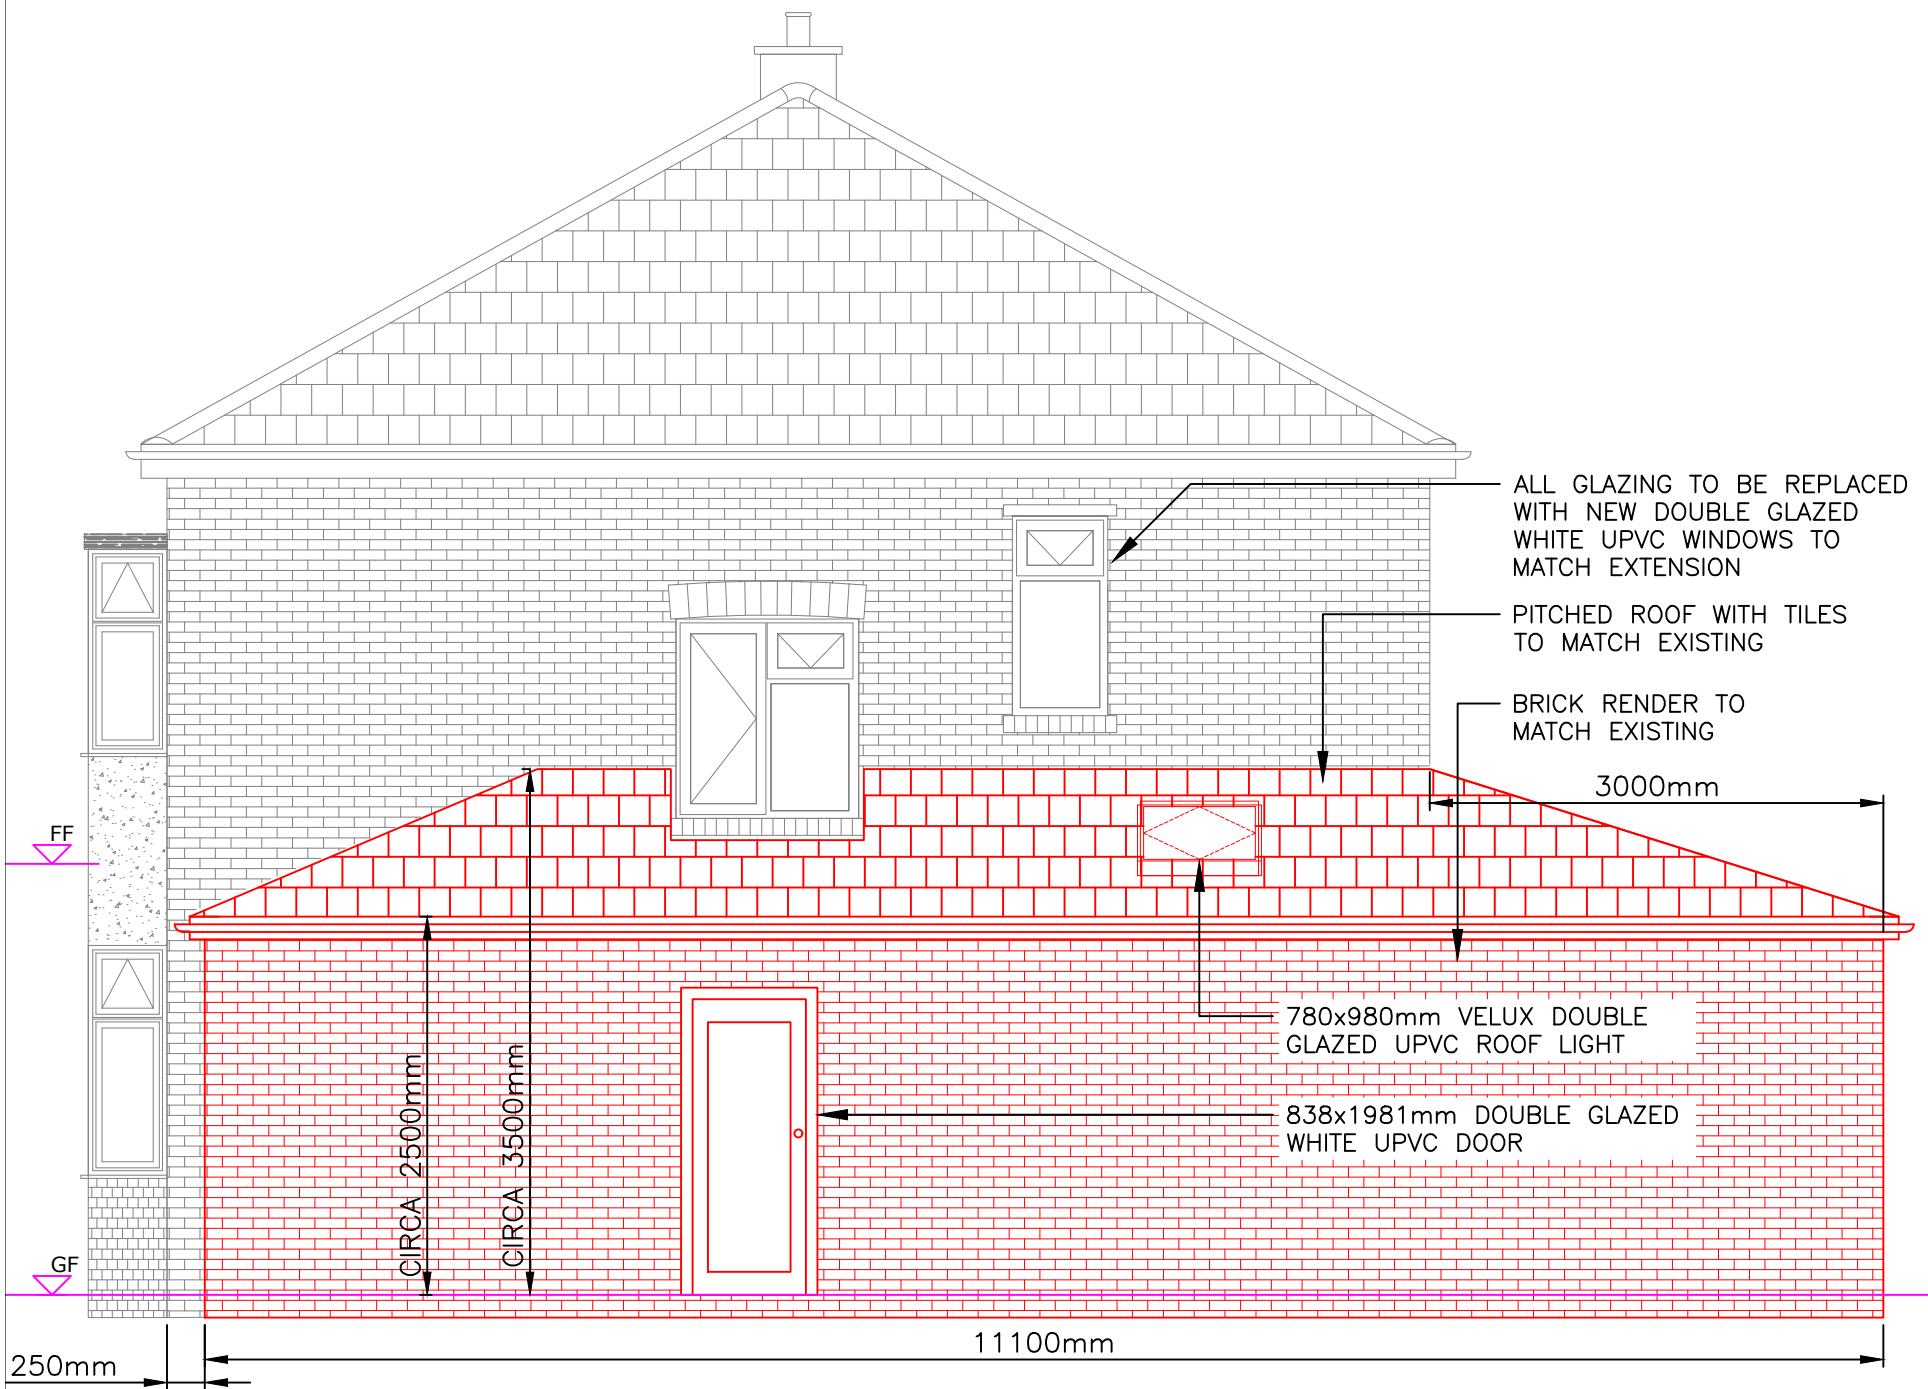

1 PROPOSED SIDE ELEVATION

Scale: 1:50

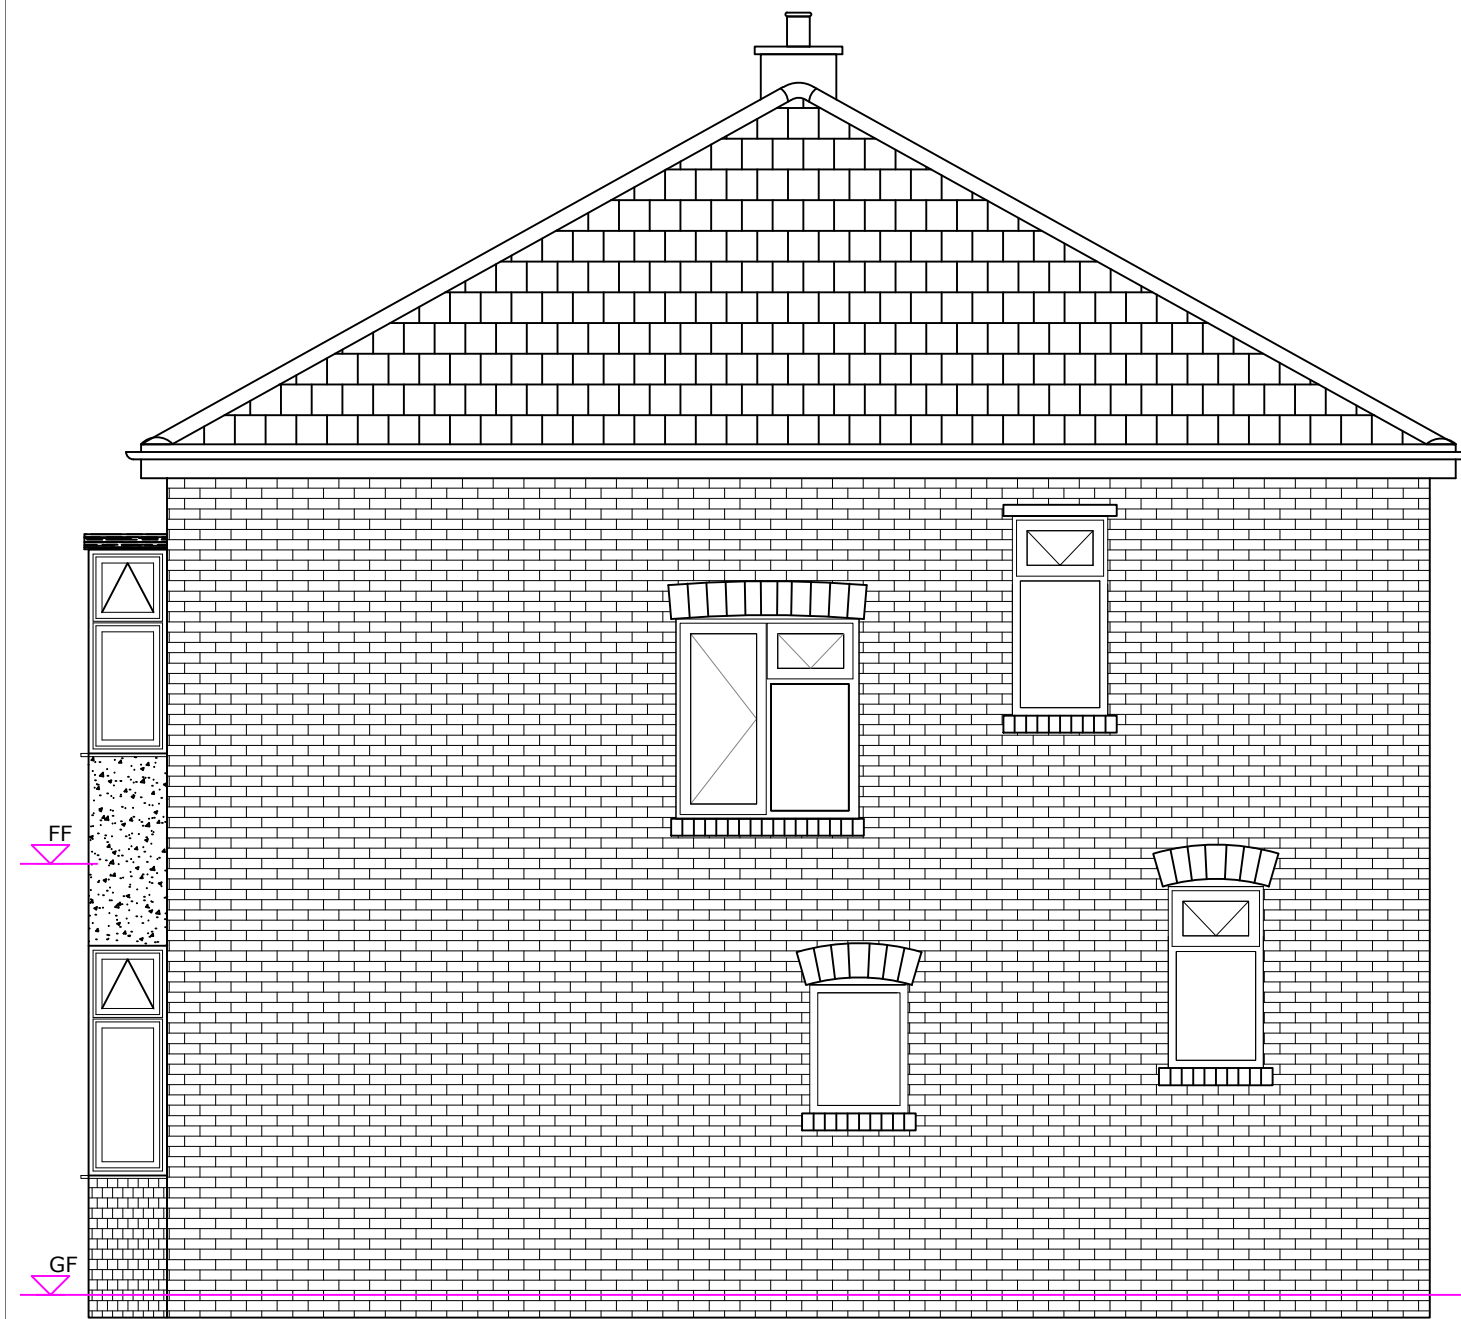

2 EXISTING SIDE ELEVATION

MATERIALS SPECIFICATION

- ROOF: PITCHED ROOF WITH TILES TO MATCH EXISTING (U-VALUE - 0.15W/m².K)
- EXTERNAL WALLS: INSULATED CAVITY WALLS WITH BRICK RENDER TO MATCH EXISTING (U-VALUE - 0.18W/m².K)
- FLOOR: CONCRETE SCREEDED FLOOR (U-VALUE - 0.18W/m².K)
- WINDOWS: WHITE UPVC DOUBLE GLAZED WINDOWS (U-VALUE - 1.4W/m².K)
- EXTERNAL DOORS: WHITE UPVC DOUBLE GLAZED (U-VALUE - 1.4W/m².K)
- ROOF LIGHTS: UPVC DOUBLE GLAZED ROOF LIGHTS (U-VALUE - 2.2W/m².K)
- LIGHTING: LED LIGHTING THROUGHOUT
- HEATING: NEW CONDENSING COMBI BOILER
- HOT WATER: NEW CONDENSING COMBI BOILER

A	26/08/22	FOR APPROVAL	
Revision	Date	Description	
Client & Site			
PAUL CONCANNON			
43 HAWTHORNE ROAD			
PRESCOT			
MERSEYSIDE			
L34 2SY			
Title			
SIDE ELEVATION			
EXTENSION APPLICATION			
Date: AUG 22		Scale: 1:50	Size: A3
Drawn: PC		Chkd: KC	
Drawing No. 005			Rev: A



FOR APPROVAL