



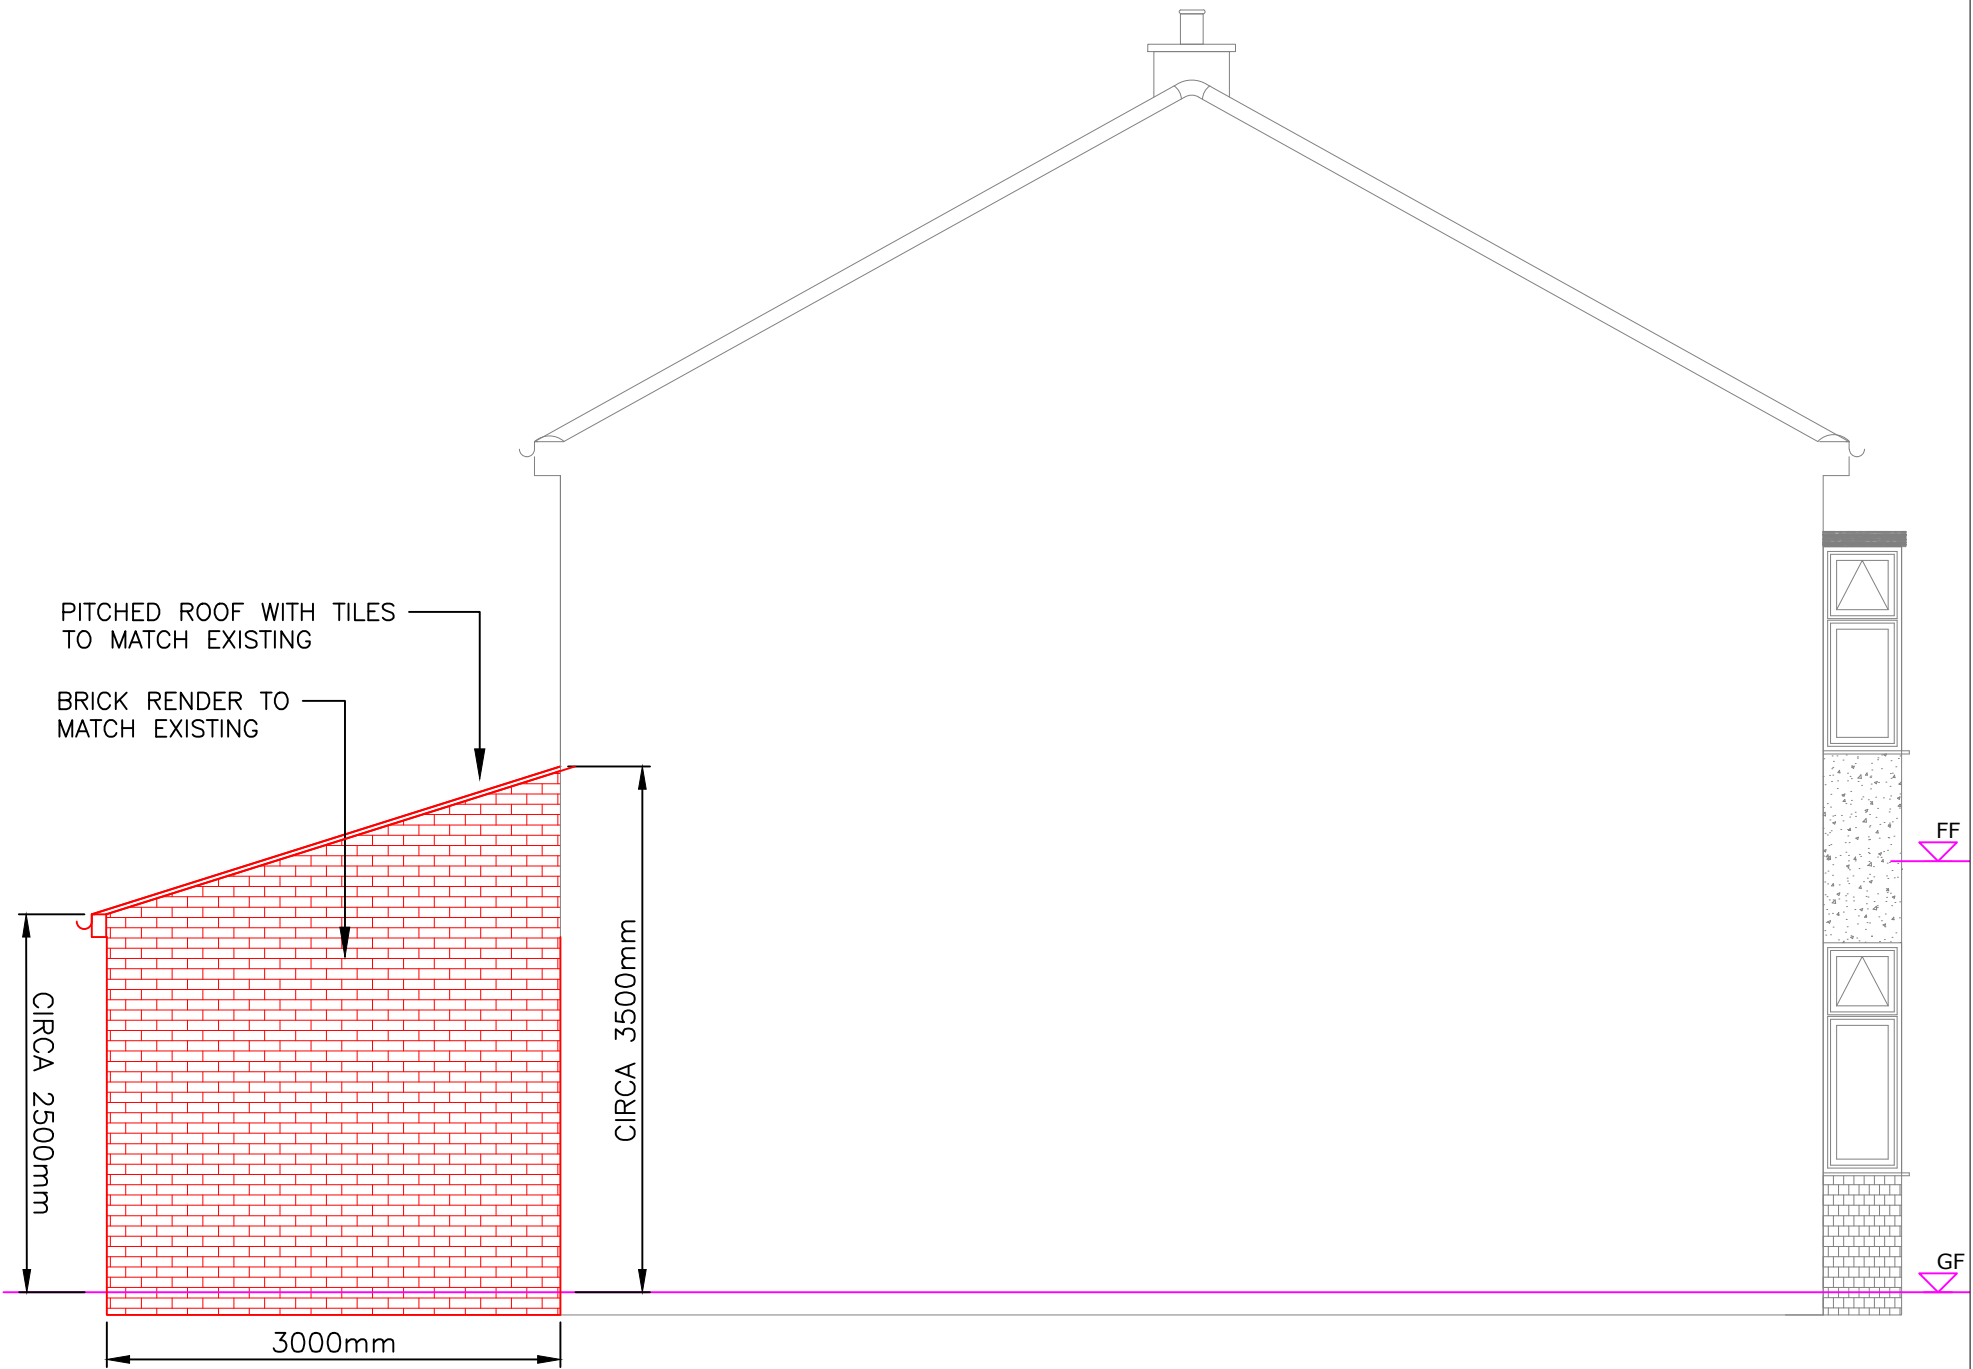

1 PROPOSED SIDE ELEVATION

Scale: 1:50

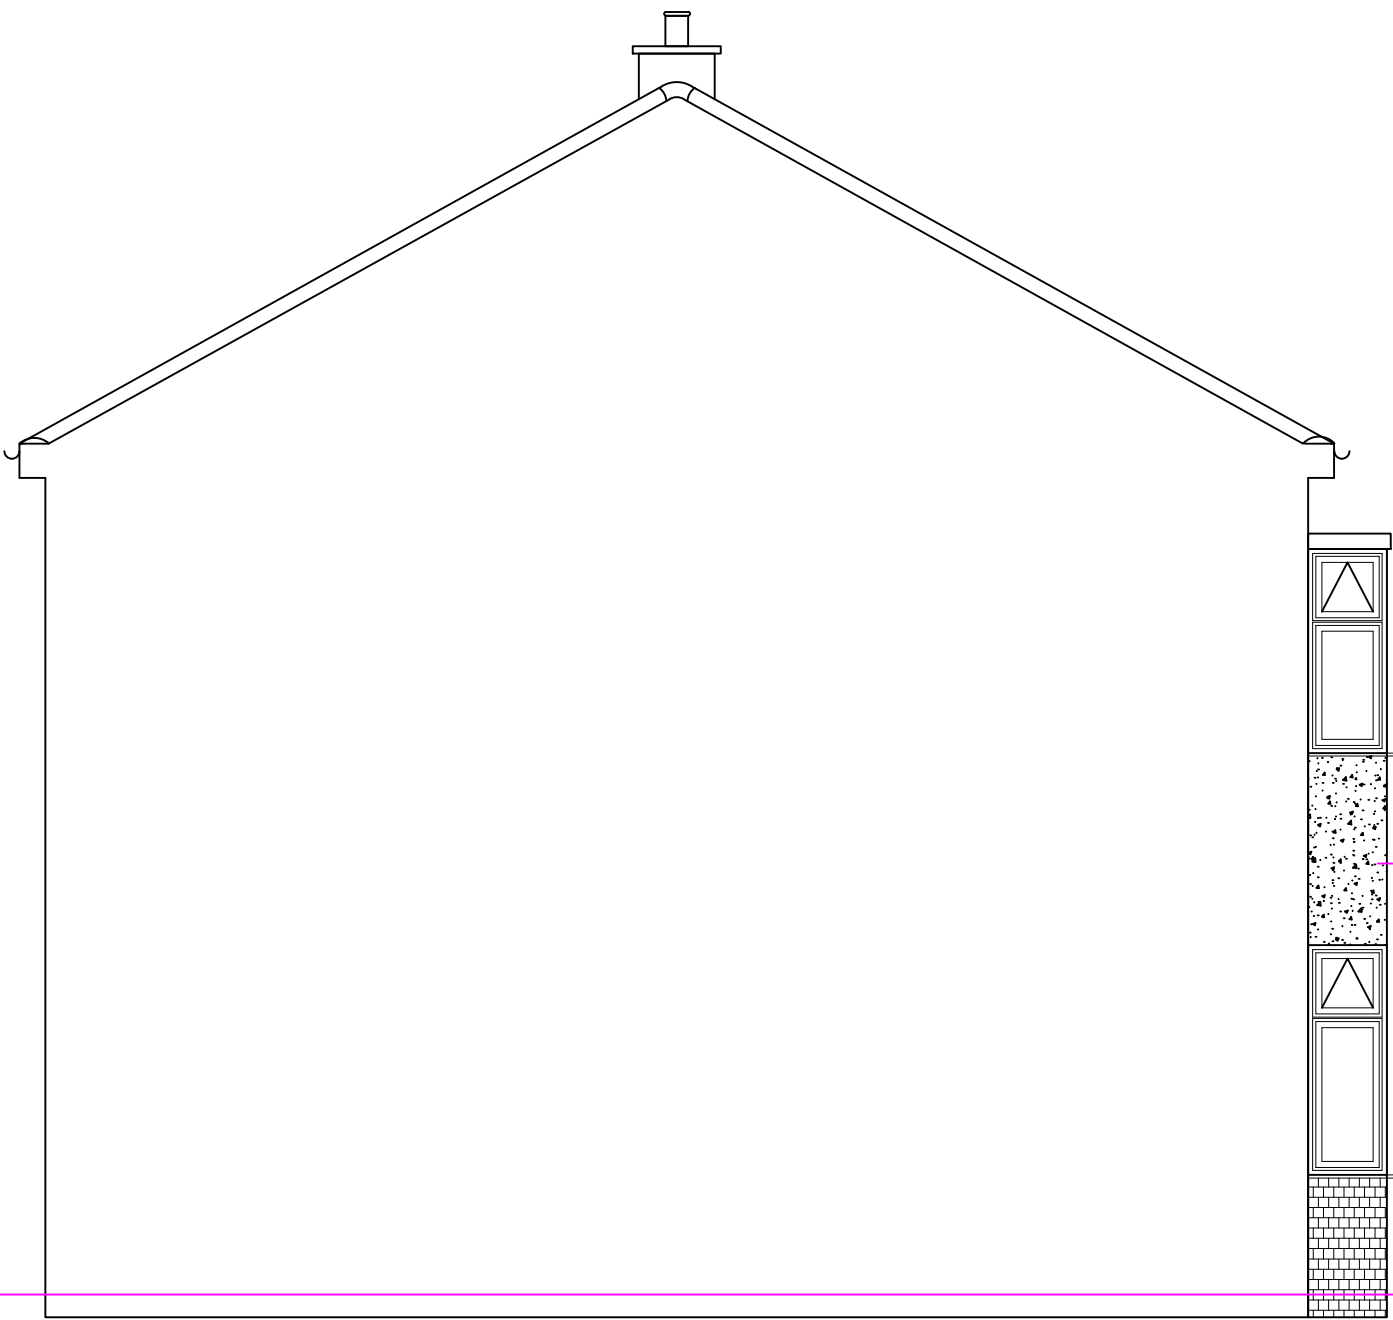

2 EXISTING SIDE ELEVATION

MATERIALS SPECIFICATION

- ROOF: PITCHED ROOF WITH TILES TO MATCH EXISTING
(U-VALUE - $0.15W/m^2.K$)
- EXTERNAL WALLS: INSULATED CAVITY WALLS WITH BRICK
RENDER TO MATCH EXISTING (U-VALUE - $0.18W/m^2.K$)
- FLOOR: CONCRETE SCREEDED FLOOR
(U-VALUE - $0.18W/m^2.K$)
- WINDOWS: WHITE UPVC DOUBLE GLAZED WINDOWS
(U-VALUE - $1.4W/m^2.K$)
- EXTERNAL DOORS: WHITE UPVC DOUBLE GLAZED
(U-VALUE - $1.4W/m^2.K$)
- ROOF LIGHTS: UPVC DOUBLE GLAZED ROOF LIGHTS
(U-VALUE - $2.2W/m^2.K$)
- LIGHTING: LED LIGHTING THROUGHOUT
- HEATING: NEW CONDENSING COMBI BOILER
- HOT WATER: NEW CONDENSING COMBI BOILER

A	15/09/22	FOR APPROVAL
Revision	Date	Description
Client & Site		
PAUL CONCANNON 43 HAWTHORNE ROAD PRESCOT MERSEYSIDE L34 2SY		
Title		
SIDE ELEVATION FROM 41 HAWTHORNE ROAD EXTENSION APPLICATION		
Date: AUG 22 Scale: 1:50 Size: A3 Drawn: PC Chkd: KC		
Drawing No. 007		Rev: A



FOR APPROVAL