


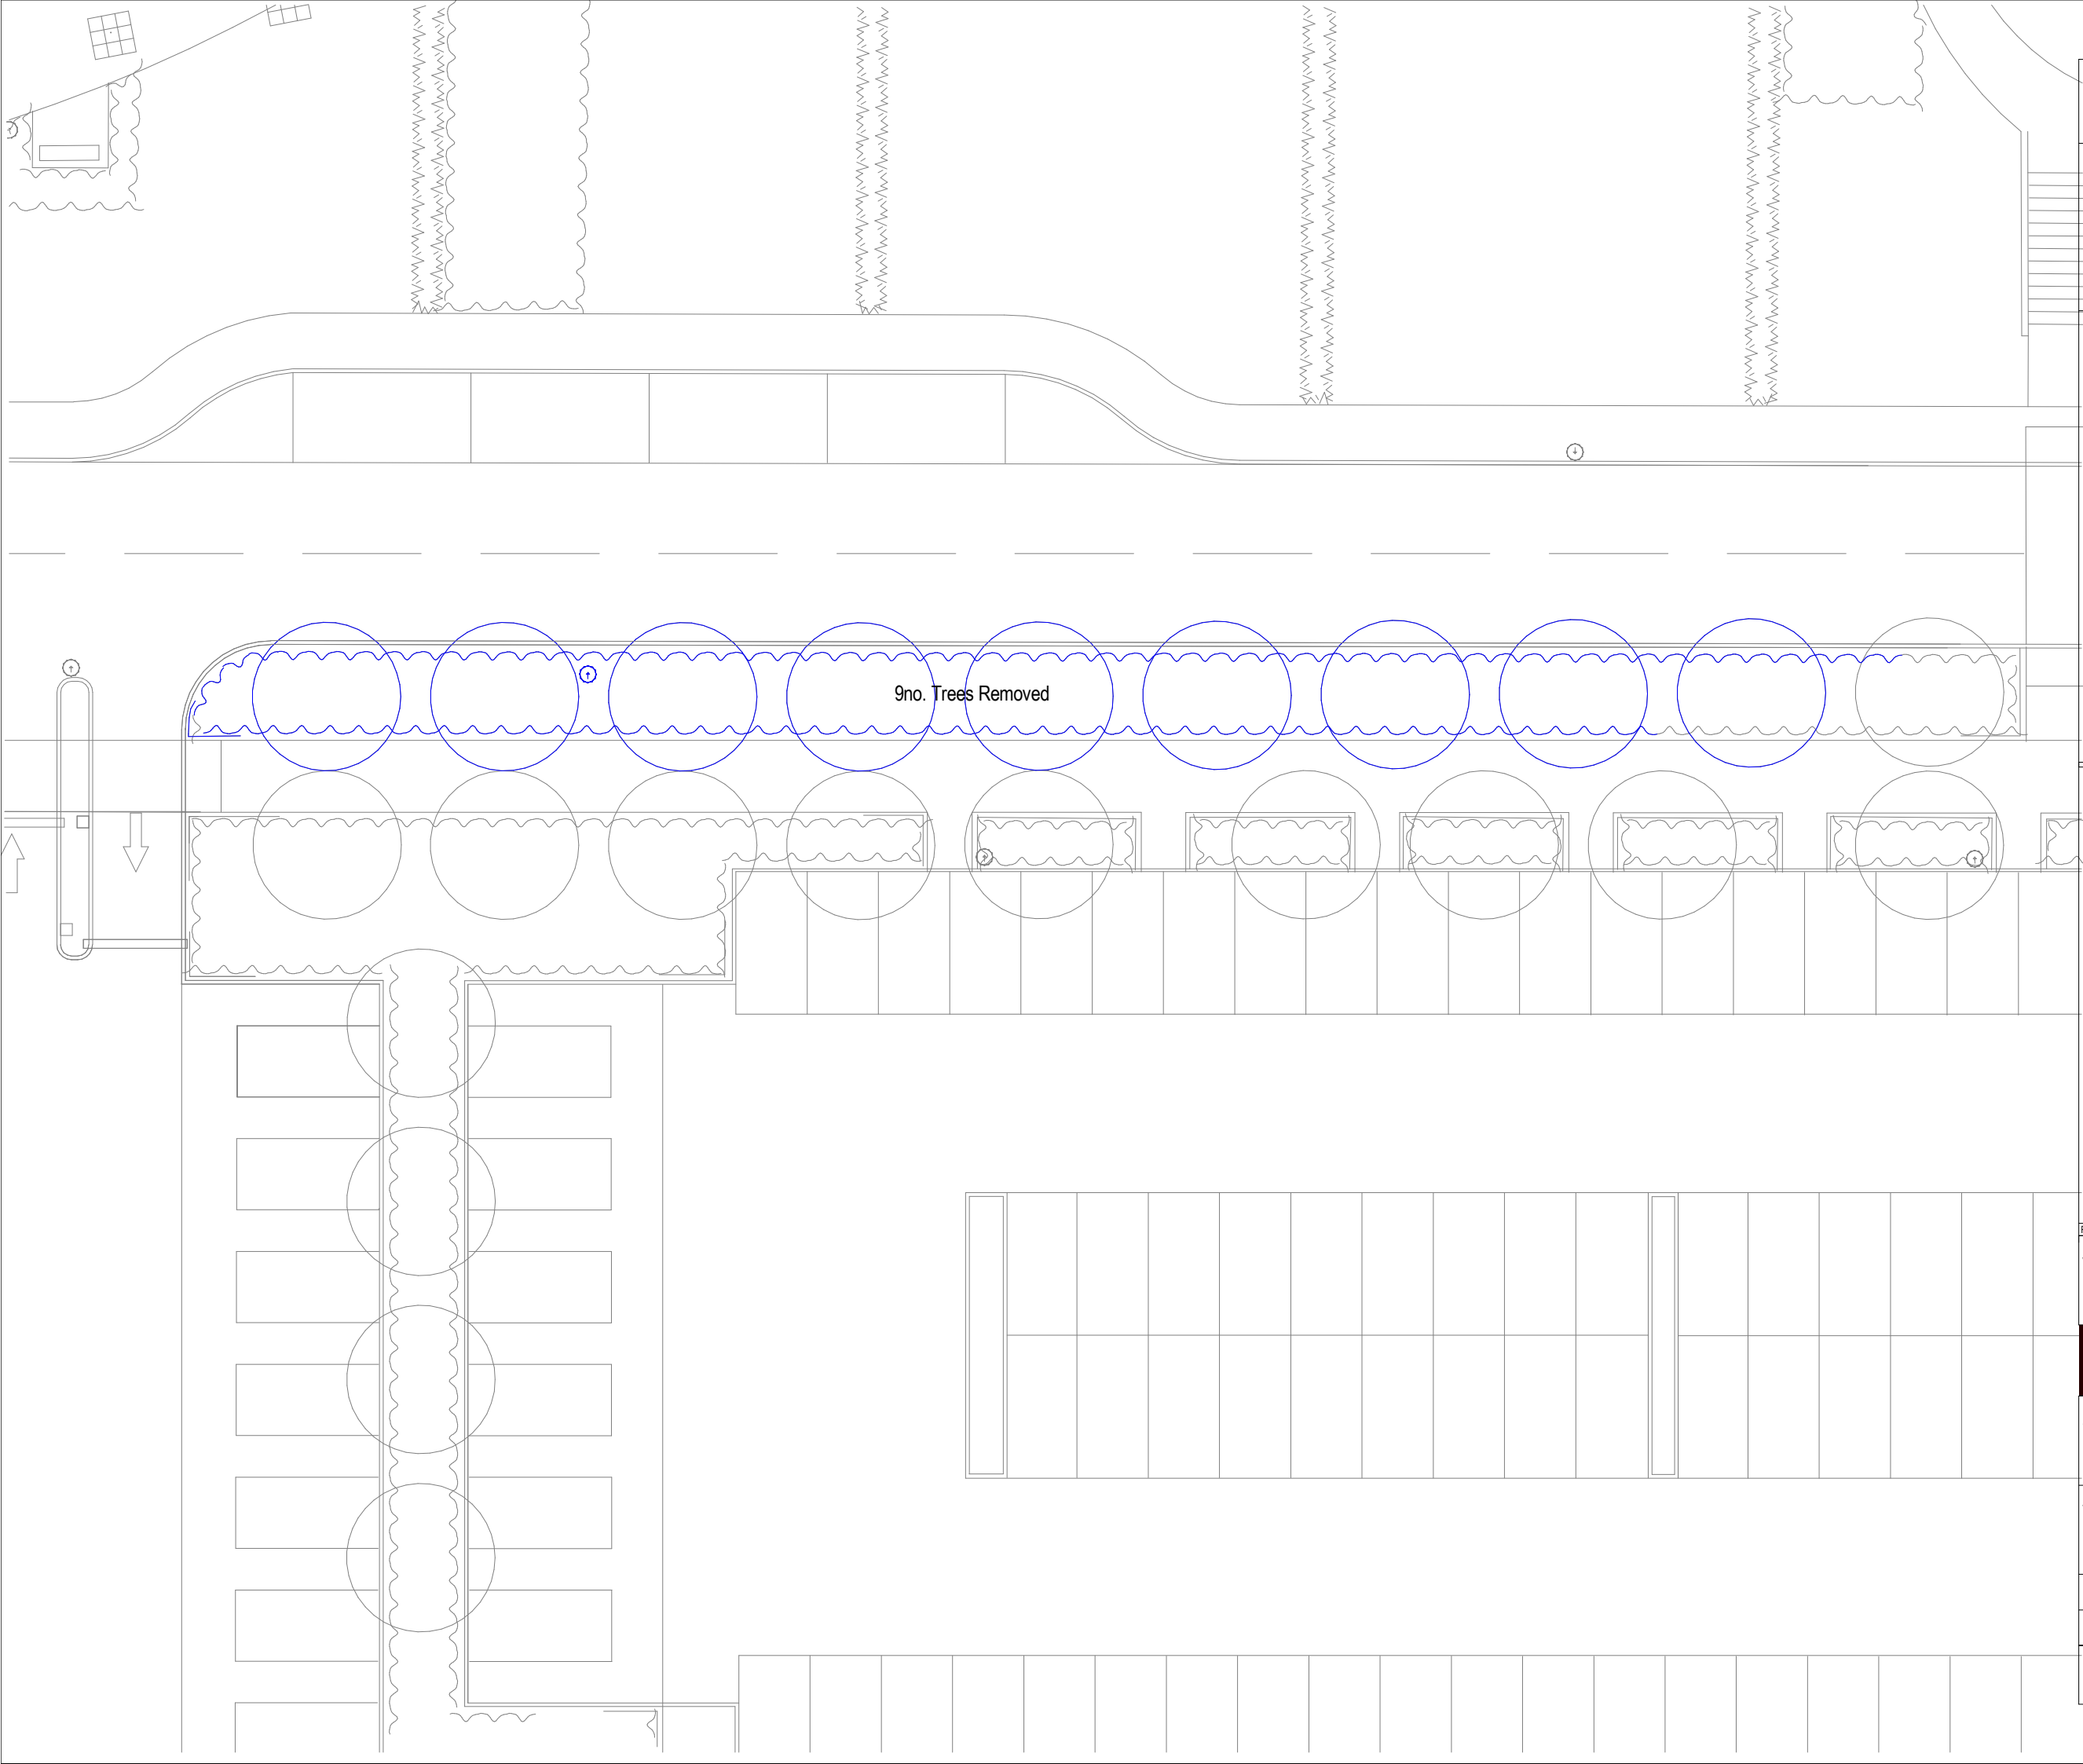

Notes:

- This drawing is copyright.
- Do not scale dimensions from this drawing.
- This drawing is to be read in conjunction with all other relevant drawings.
- All discrepancies on this drawing are to be reported to the architect.
- Do not modify any element of this drawing.
- Use drawing only for purpose(s) issued.

North Sign / Key Plan

02m6m10m

Scale: 1:200

The following external model files are included within this drawing:

— Denotes Trees & Low Level Planting to be removed

0mm		60mm	
Rev		First Issue	
Date	Revision Notes	Dn	Rv

Client / Contractor
Vinci FM (Taylor Woodrow)

IBI

Intelligence
Buildings
Infrastructure

www.ibigroup.com

Project
Slip Road Alterations - Whiston Hospital

Drawing Title
Tree Removal Plan

Job Number 116638	Drawing Originated Date 02/05/18	PAS 1192 Status Code
Scale@A3 1 : 200	Purpose PLANNING	

Drawing Number PL-A-100-04	Revision
-------------------------------	----------