



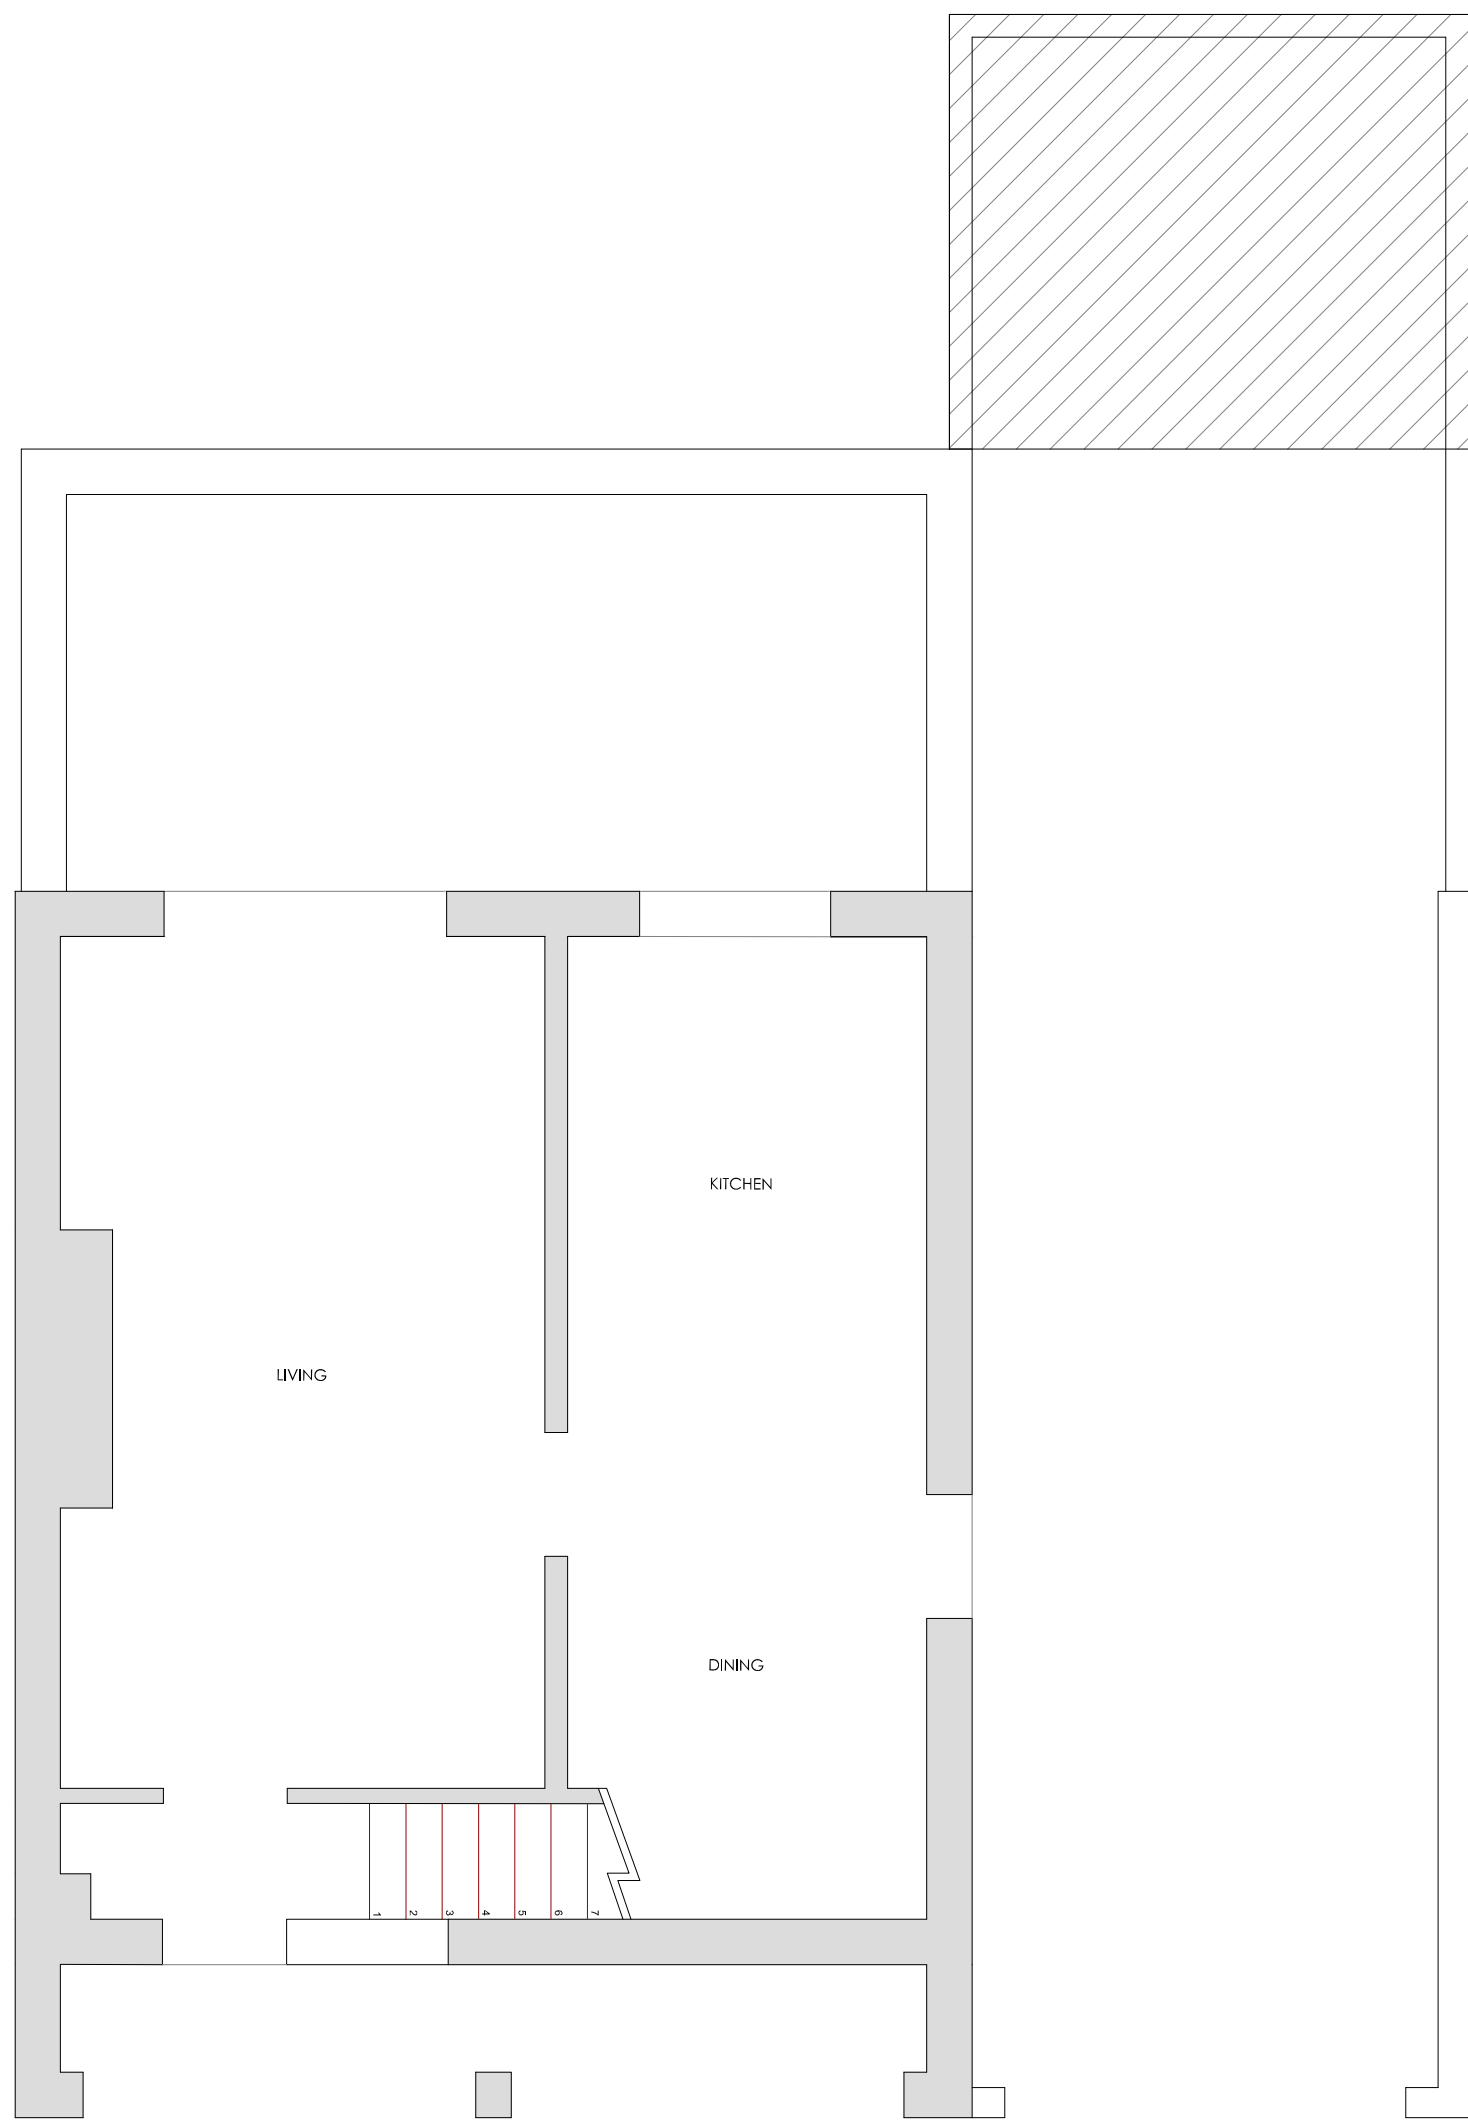

GROUND EXISTING

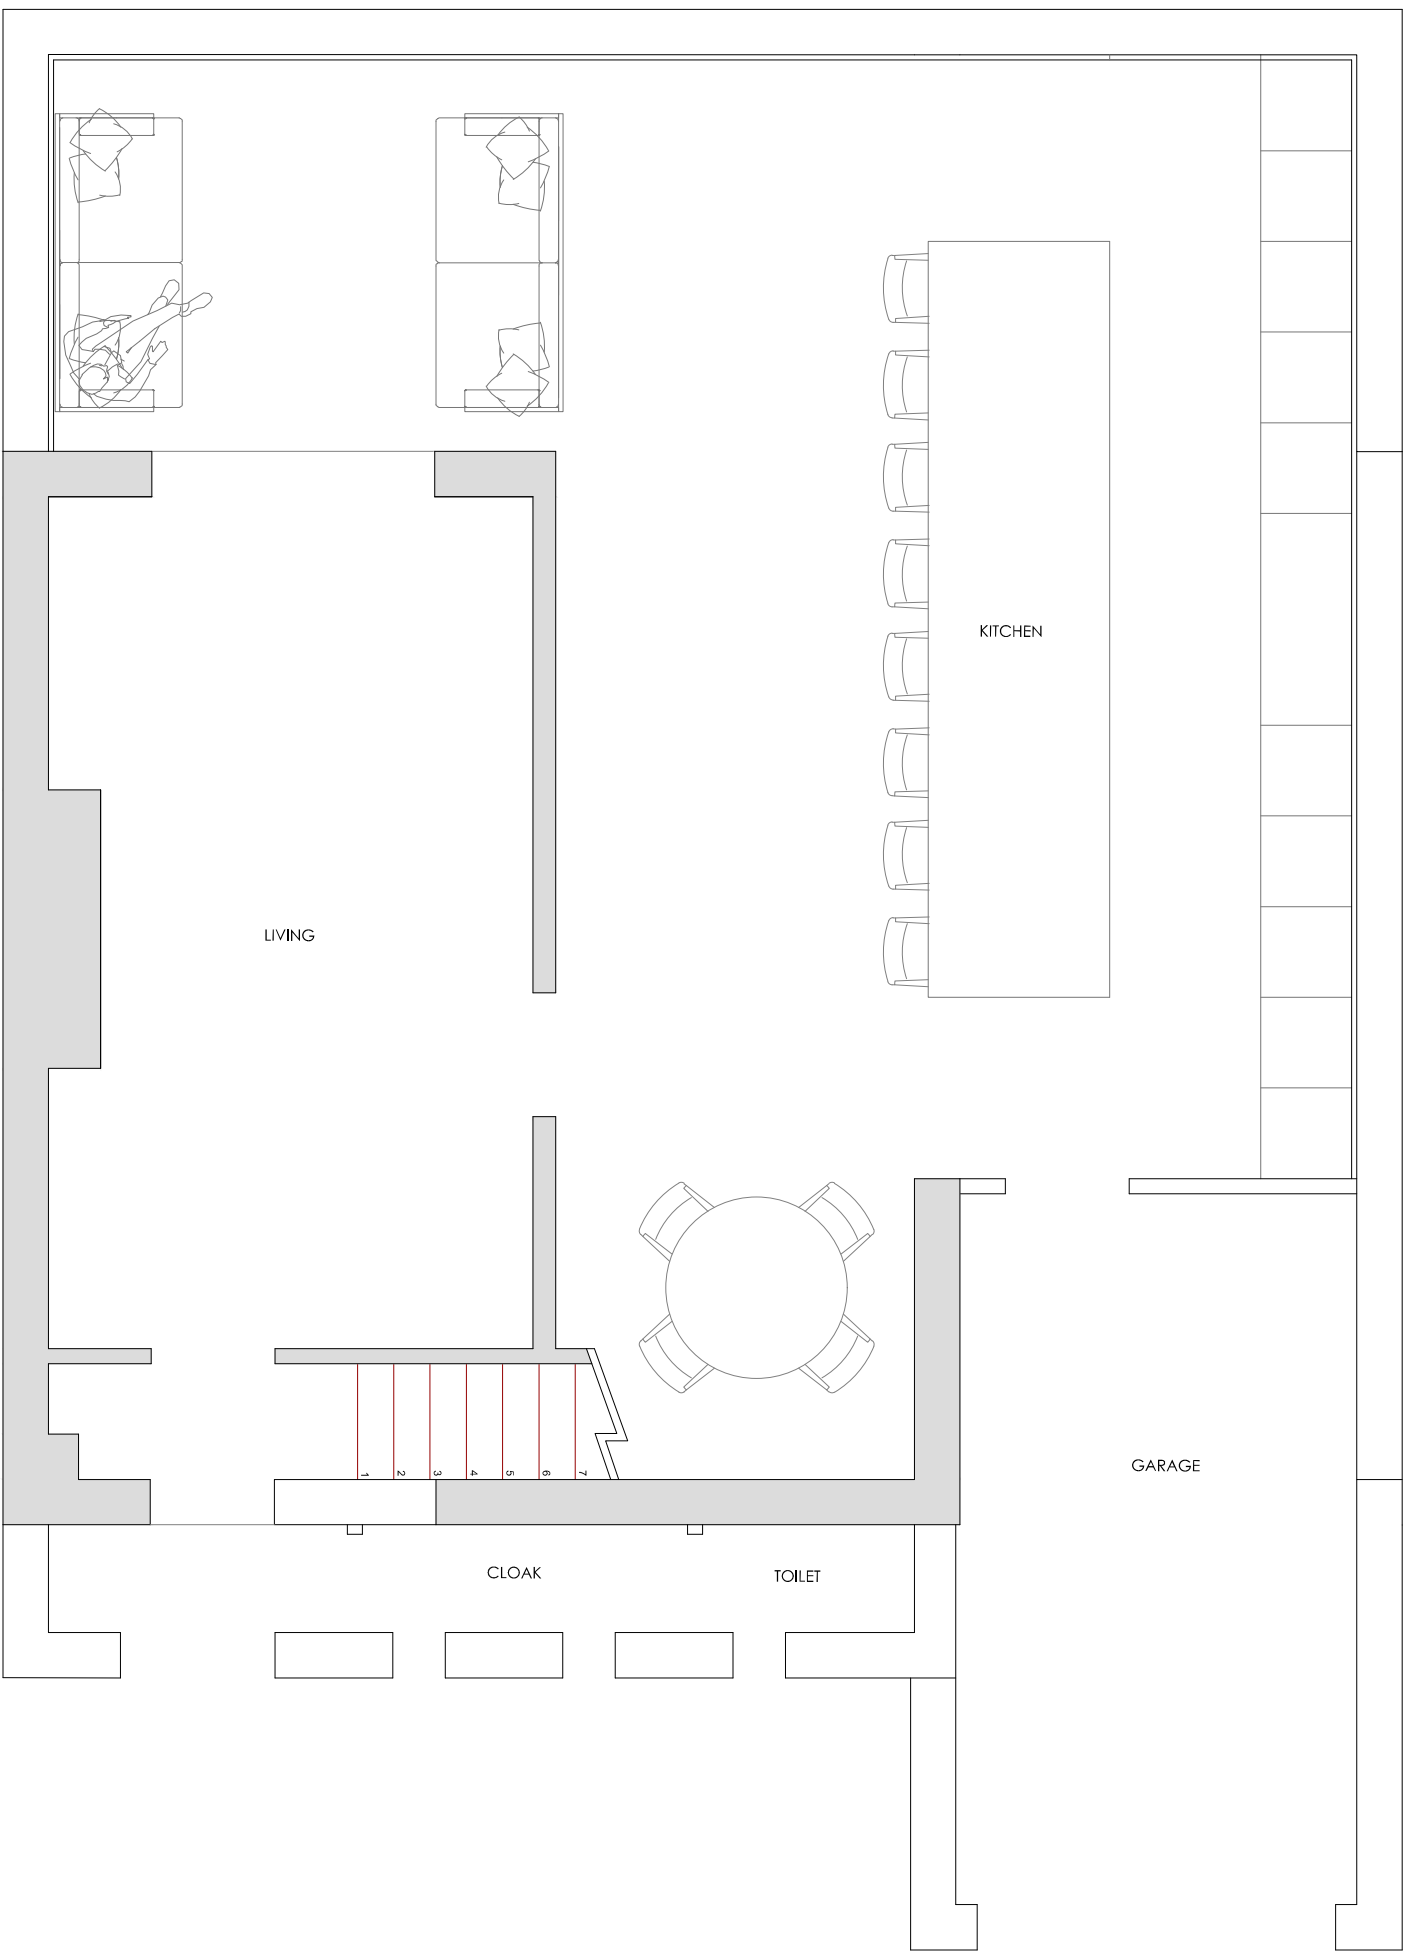


GROUND PROPOSED

SAMstudio

Sustainable Architecture Matters

DWG No.

Notes:

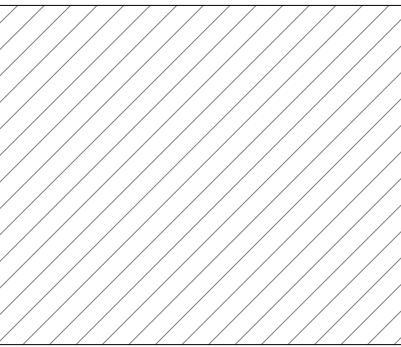

DEMOLITION PLAN

Copyright: All rights reserved. This drawing must not be reproduced without permission from S.A.M. All dimensions are to be checked on site by contractor / sub contractor. Any discrepancies to be reported to S.A.M.

	Revision notes	Date	By

SAMstudio

Sustainable Architecture Matters

46a Norfolk Street
Baltic Triangle
L1 0BS

Phone: 07414802022

Email: samcanavan1@hotmail.com

Client	Drawing Title	
HALEWOOD	DEMO PLAN	
Project Title	Drawn	Date
	SC	22.01.22
EXTENSION	Checked	Date
	SC	22.01.22

A1

DWG No.	10	Scale	1:50	Revision	
---------	----	-------	------	----------	--