


154 Roby Road

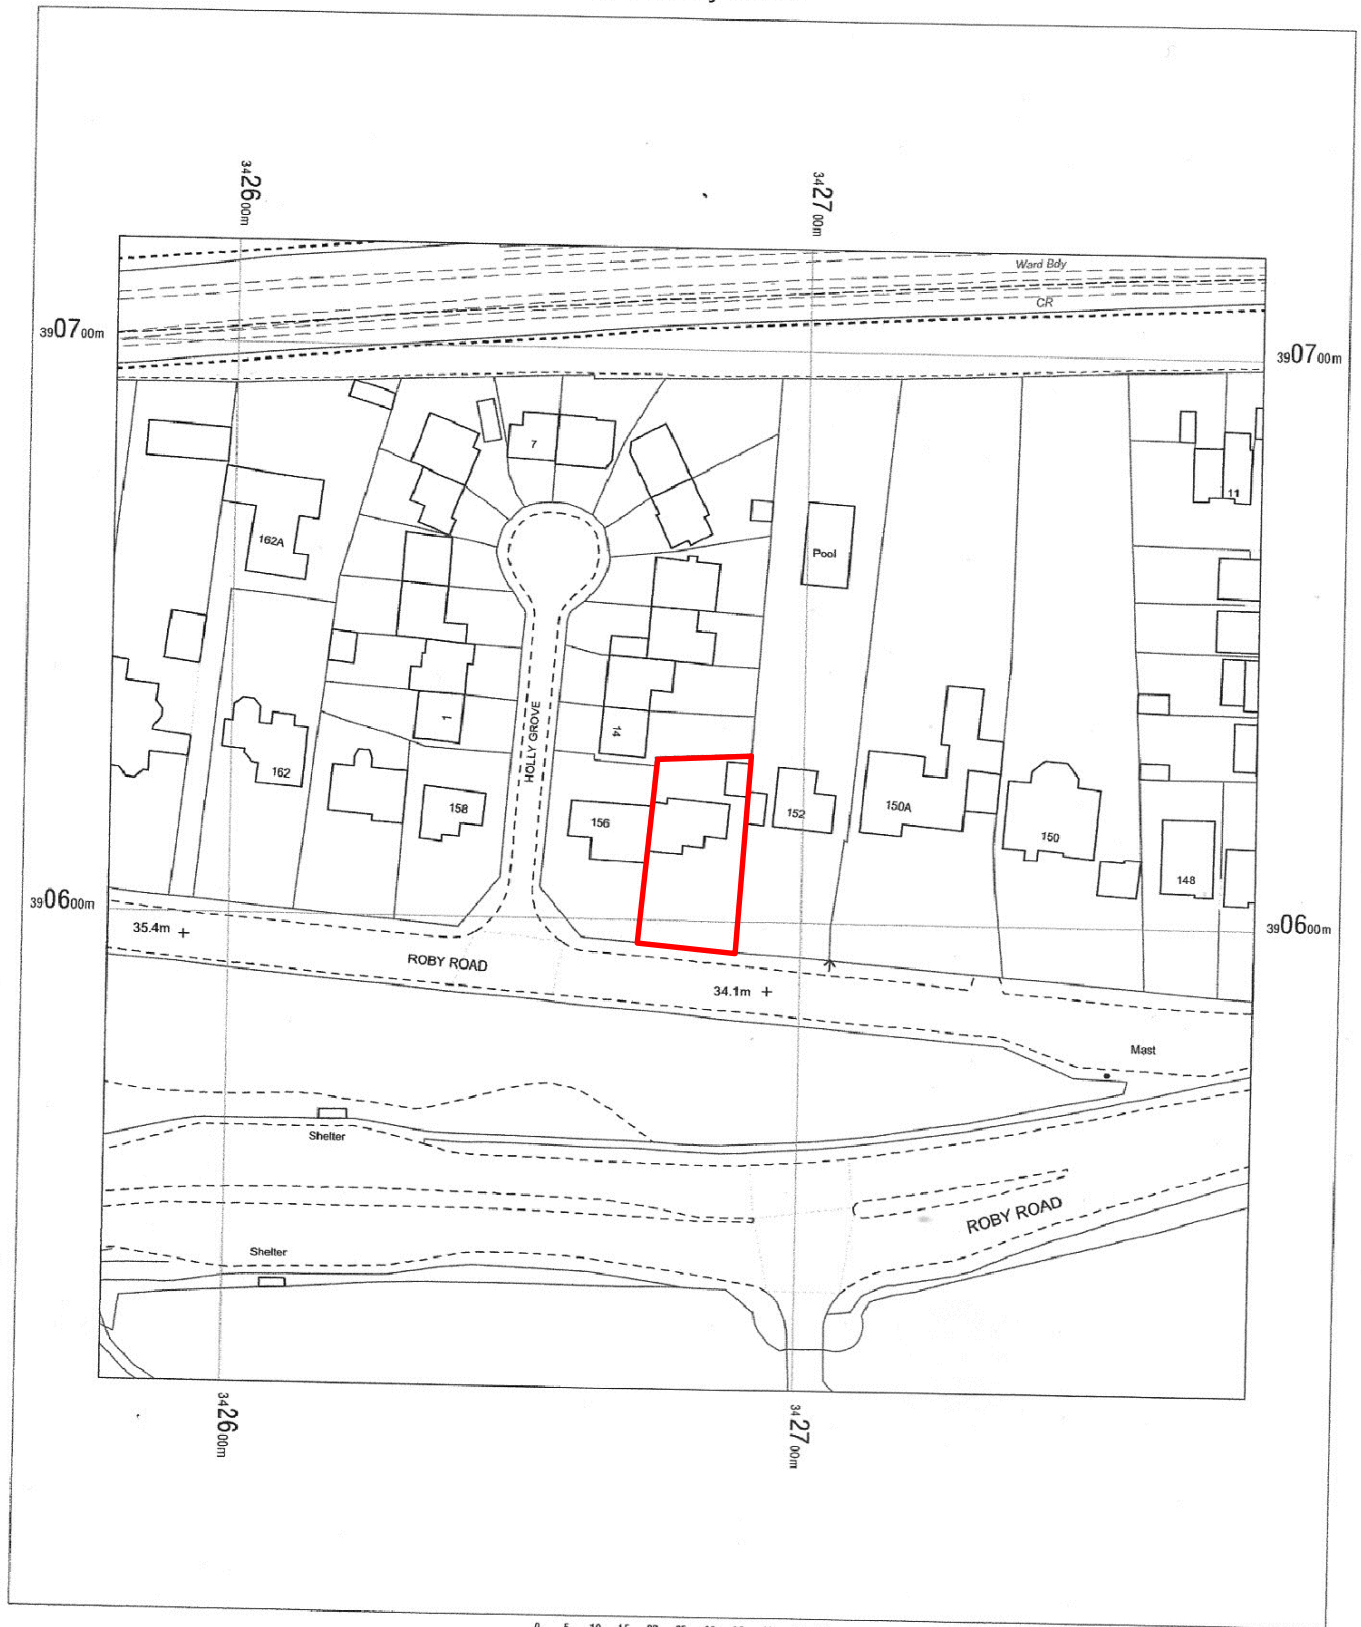

OS MasterMap 1250/2500/10000 scale
 Wednesday, September 15, 2021, ID: BLJT-00990566
www.planningapplicationmaps.co.uk

1:1250 scale print at A4, Centre: 342679 E, 390618 N

©Crown Copyright Ordnance Survey. Licence no. 100051661

