


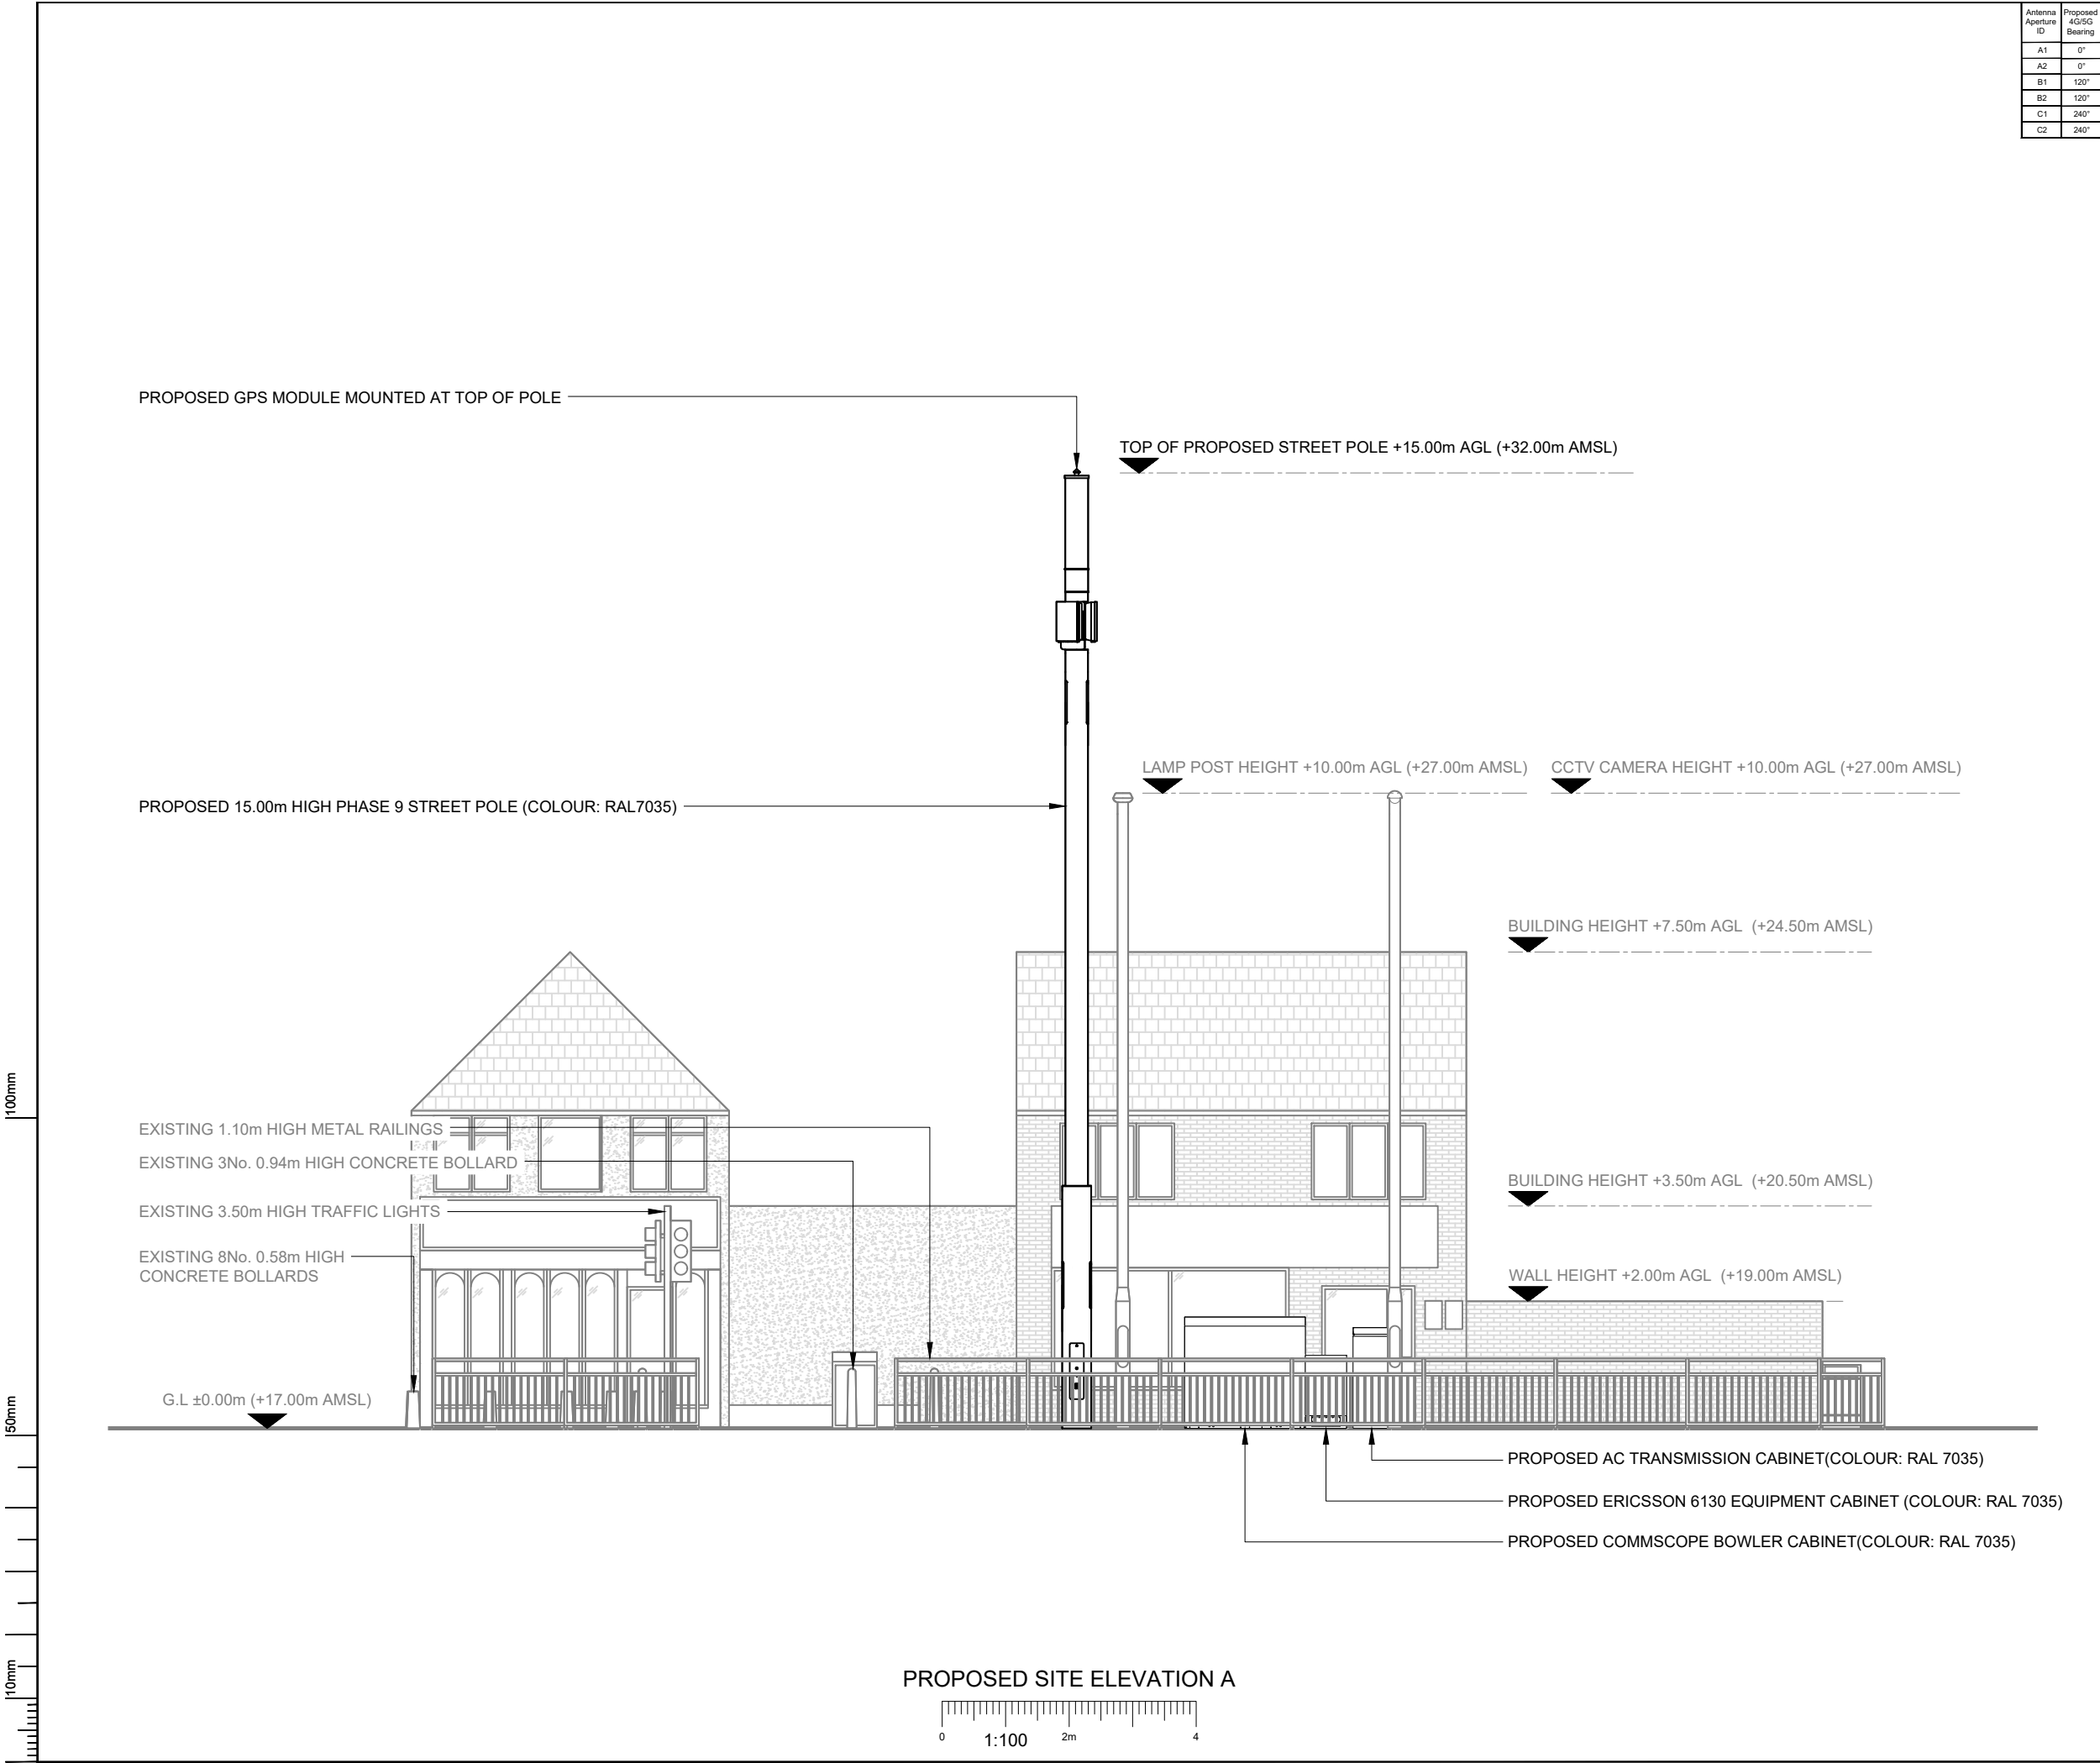

| Antenna Aperture ID | Proposed 4G/5G Bearing |
|---------------------|------------------------|
| A1                  | 0°                     |
| A2                  | 0°                     |
| B1                  | 120°                   |
| B2                  | 120°                   |
| C1                  | 240°                   |
| C2                  | 240°                   |

- NOTES:
- ALL DIMENSIONS IN MM UNLESS OTHERWISE NOTED.

| A   | Issued for Planning | AK | GBC | 31.03.23 |
|-----|---------------------|----|-----|----------|
| REV | MODIFICATION        | BY | CH  | DATE     |

**CK Hutchison  
Networks (UK)  
Limited**

Green Park,  
450 Longwater Avenue,  
Reading,  
RG30 3UR

Design Consultant & Principal Contractor:



Great British Communications  
Lapwing House, Block 3 Forward Point,  
Tan House Lane, Widnes, Cheshire, WA8 0SL  
t. 44 (0)151 420 4128  
www.gbcservices.co.uk

Site Name: **COPPLEHOUSE LANE**

3UK Nominal ID: **LPL25654**

Address: **COPPLEHOUSE LANE  
KIRKBY  
KNOWSLEY  
L10 0AD**

Title: **265 PROPOSED SITE ELEVATION**

Project: **UNILATERAL SW**

Purpose of Issue: **PLANNING**

MBNL/TM/H3G Cell ID:  
**LPL454/30447/L1022**

Drawing No: **LPL25654\_LPL454\_30447\_L1022\_GA\_REV A**

Issue: **A**